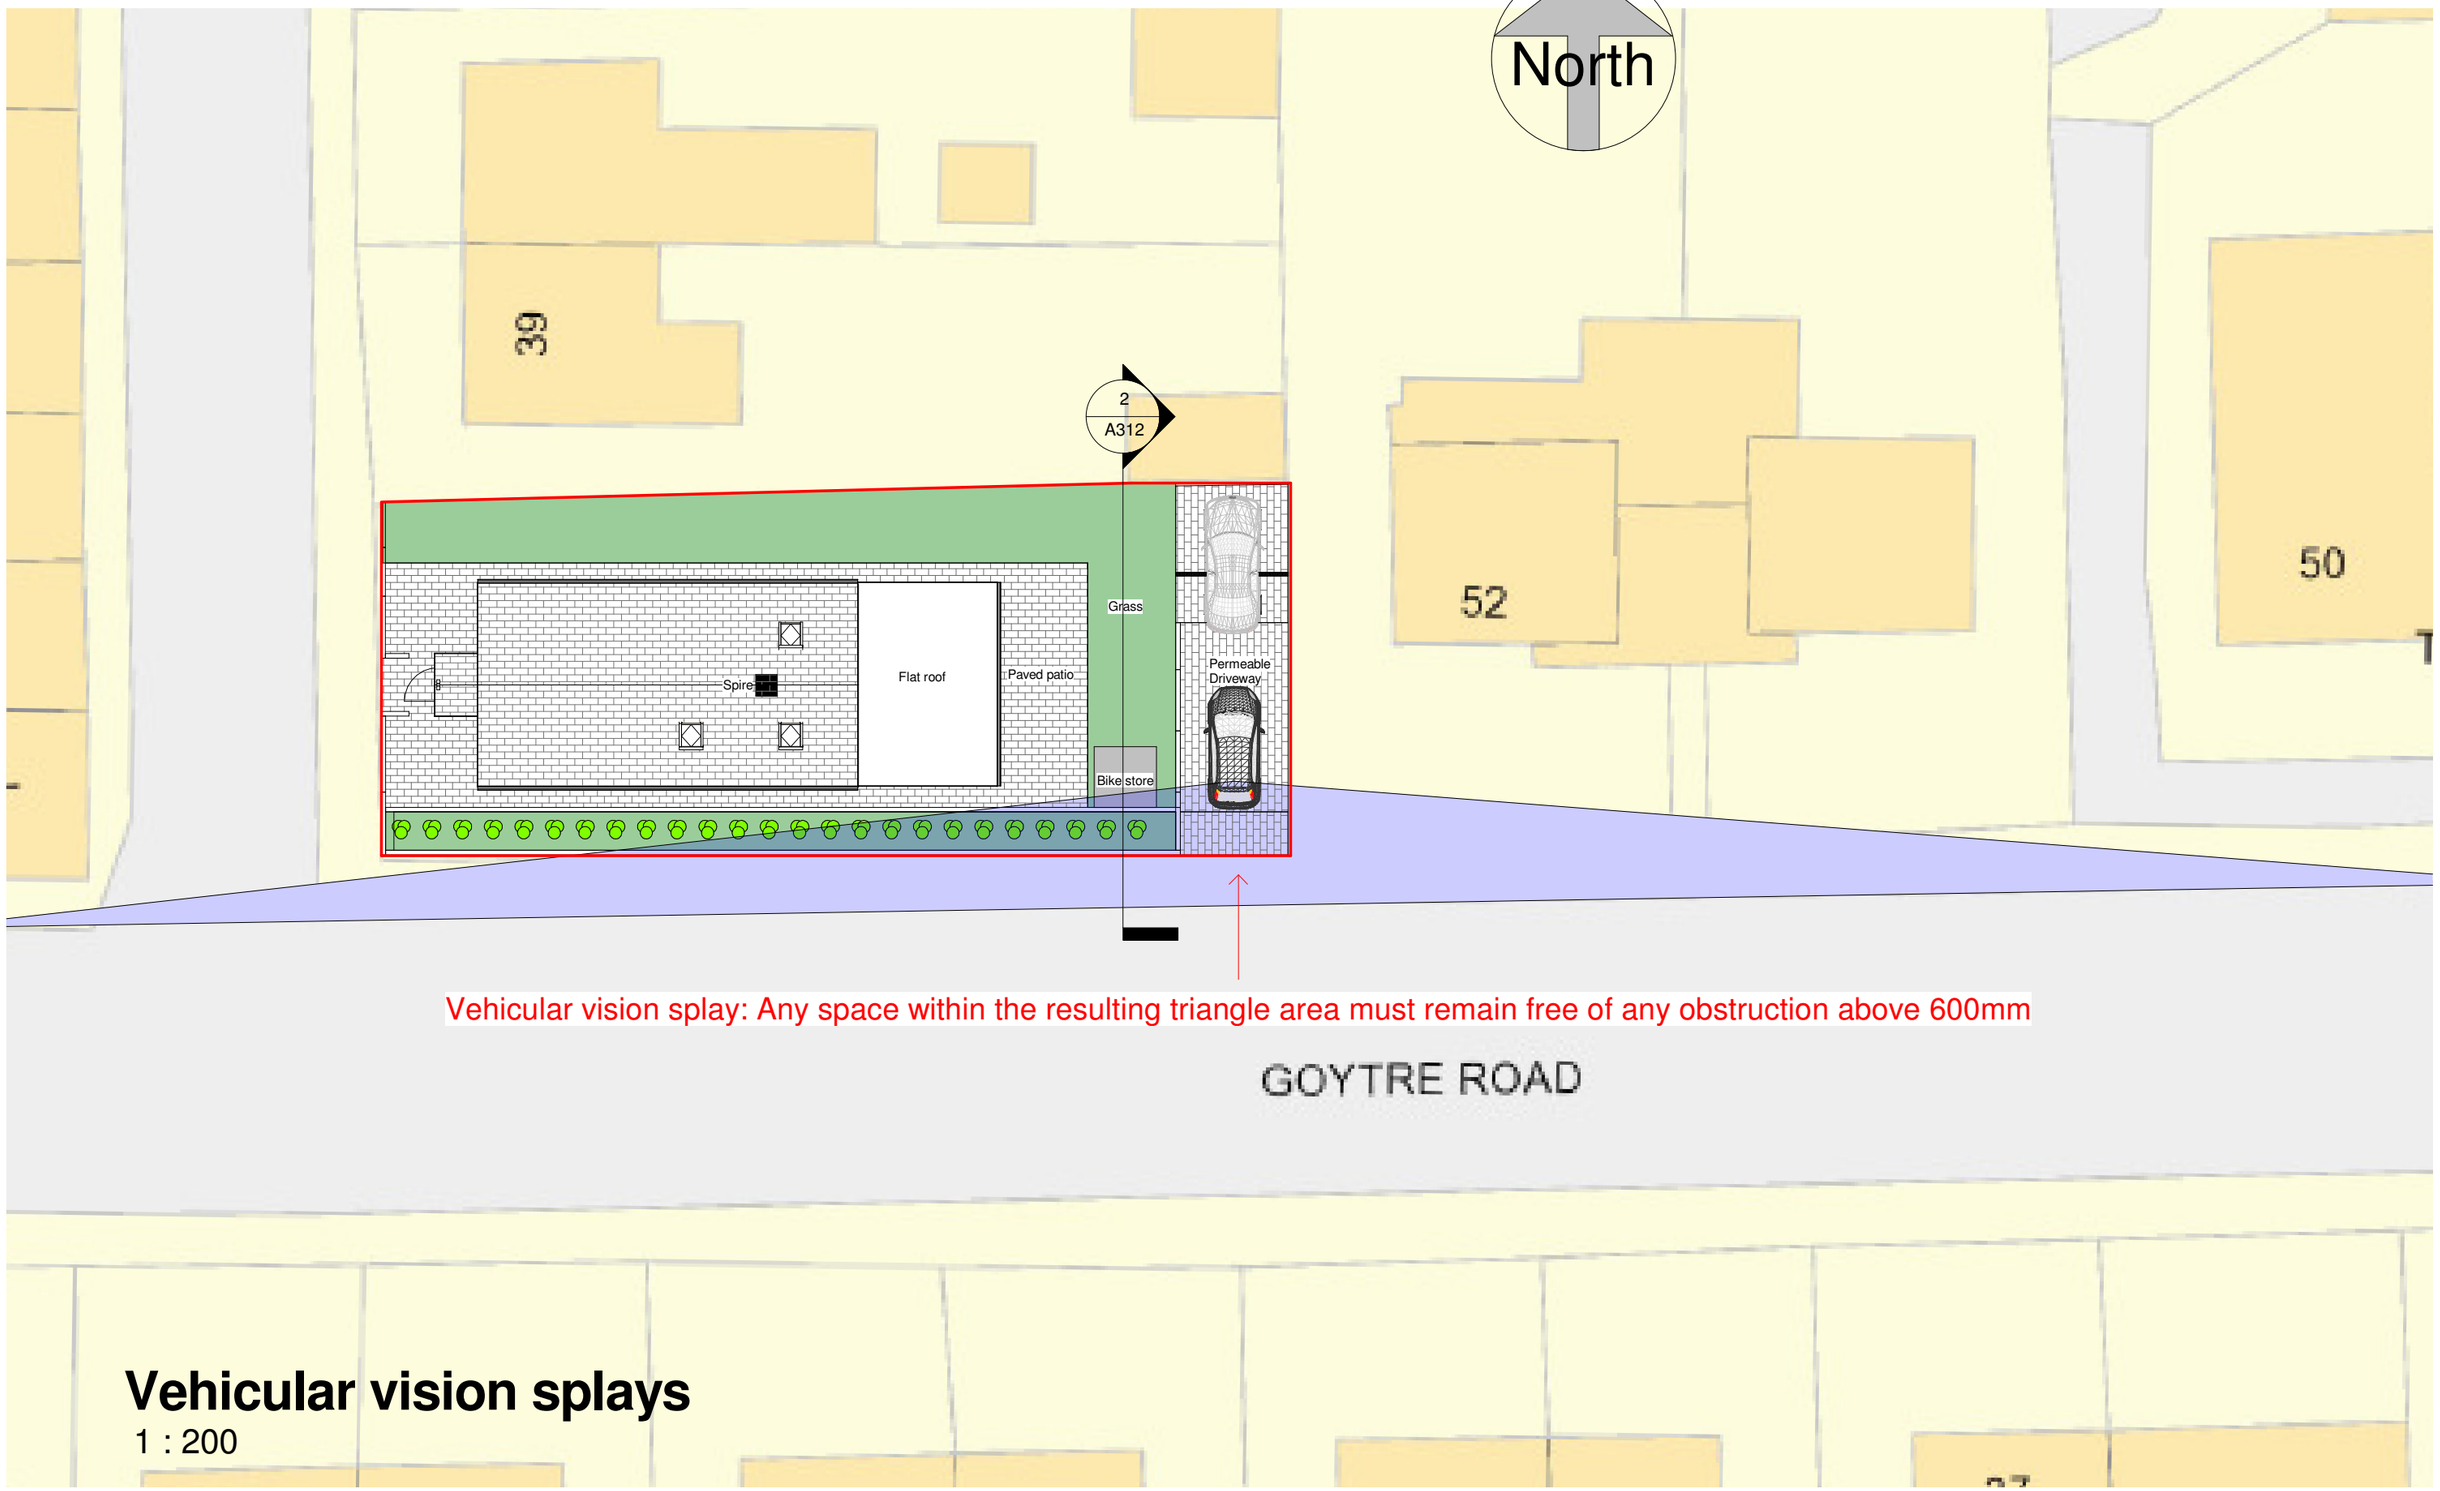


Vehicular vision splays

1 : 200

No.	Description	Date

www.ccs-solutions.co.uk

CODE	STATUS	SUITABILITY DESCRIPTION	PURPOSE OF ISSUE

PROJECT
Former St Peter's Church

SHEET
Vehicular vision splay

CLIENT
Mr Mark Jones

Date	Project number	Scale (@ A3)
14/07/2023	20012023	1 : 200

Drawn by	DRWAING NUMBER	REV
CCS	A310	

Checked by
Client

11/09/2023 10:05:54

Superseded