



NOTES


1. All dimensions in millimetres unless otherwise stated.

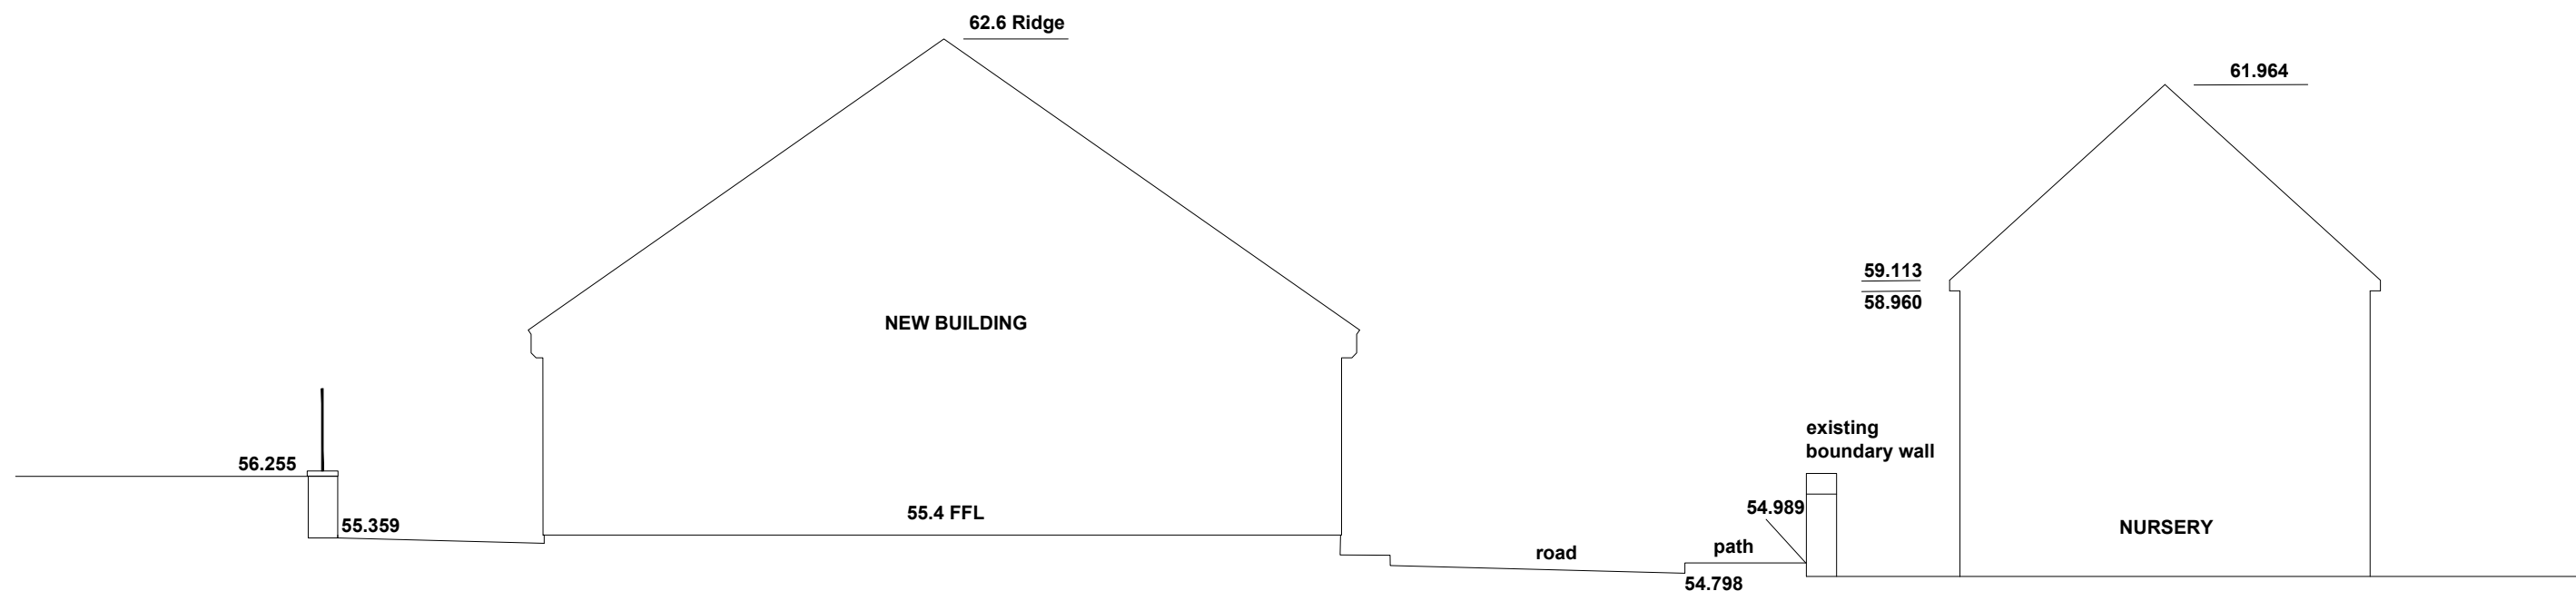


PROPOSED CROSS SECTION A

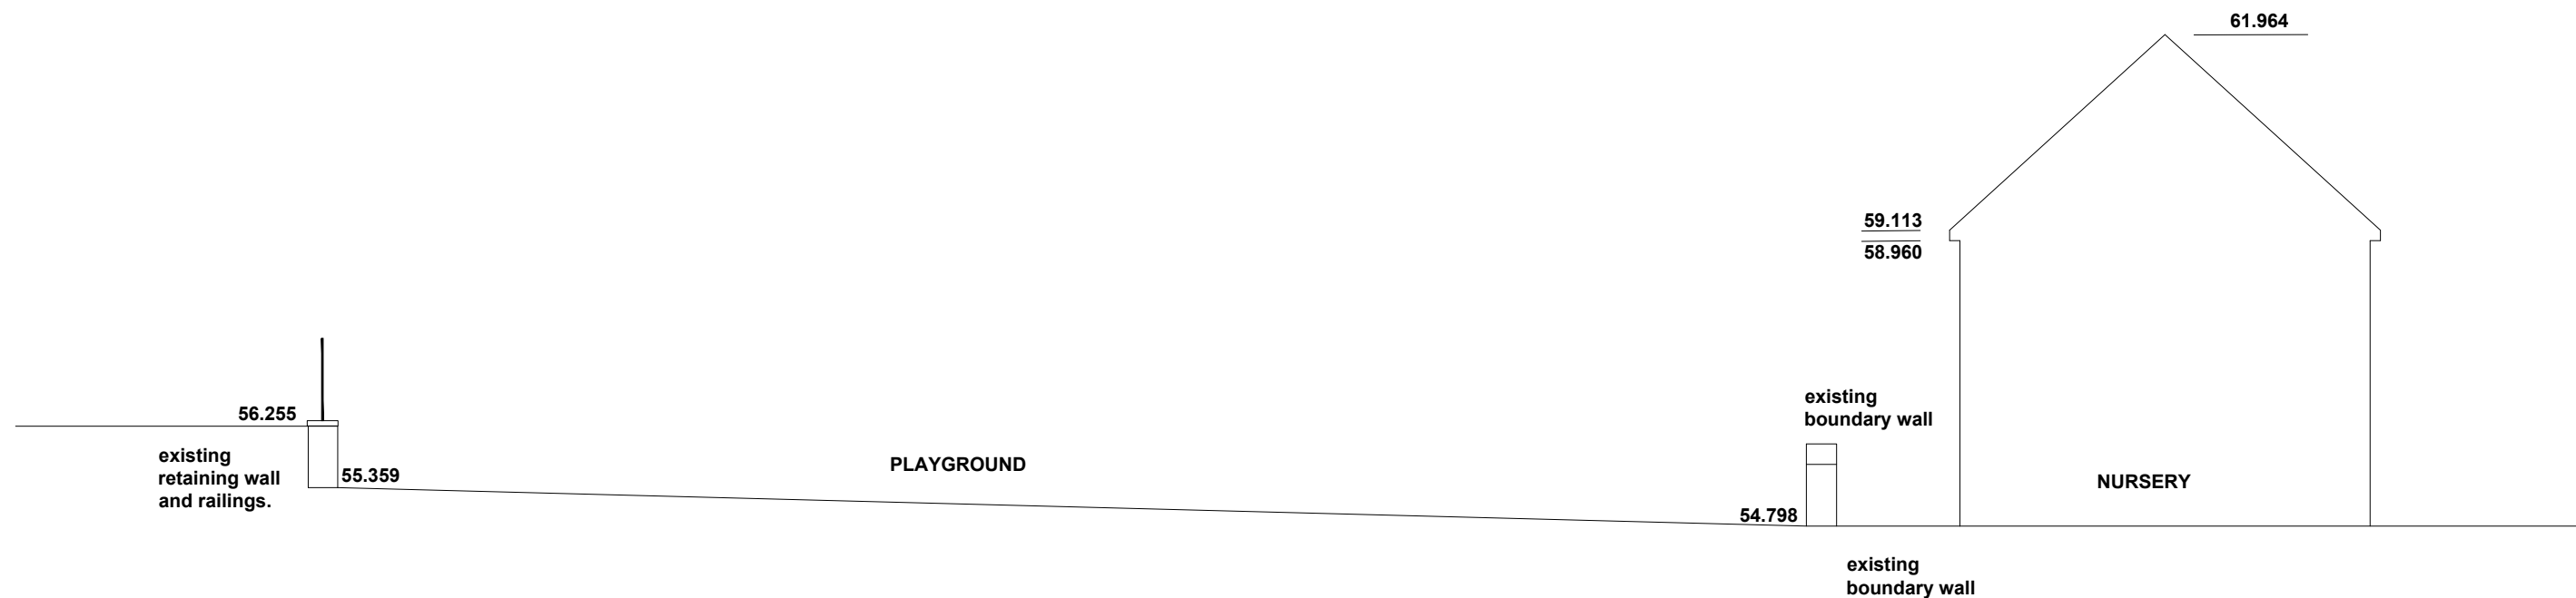

EXISTING CROSS SECTION A

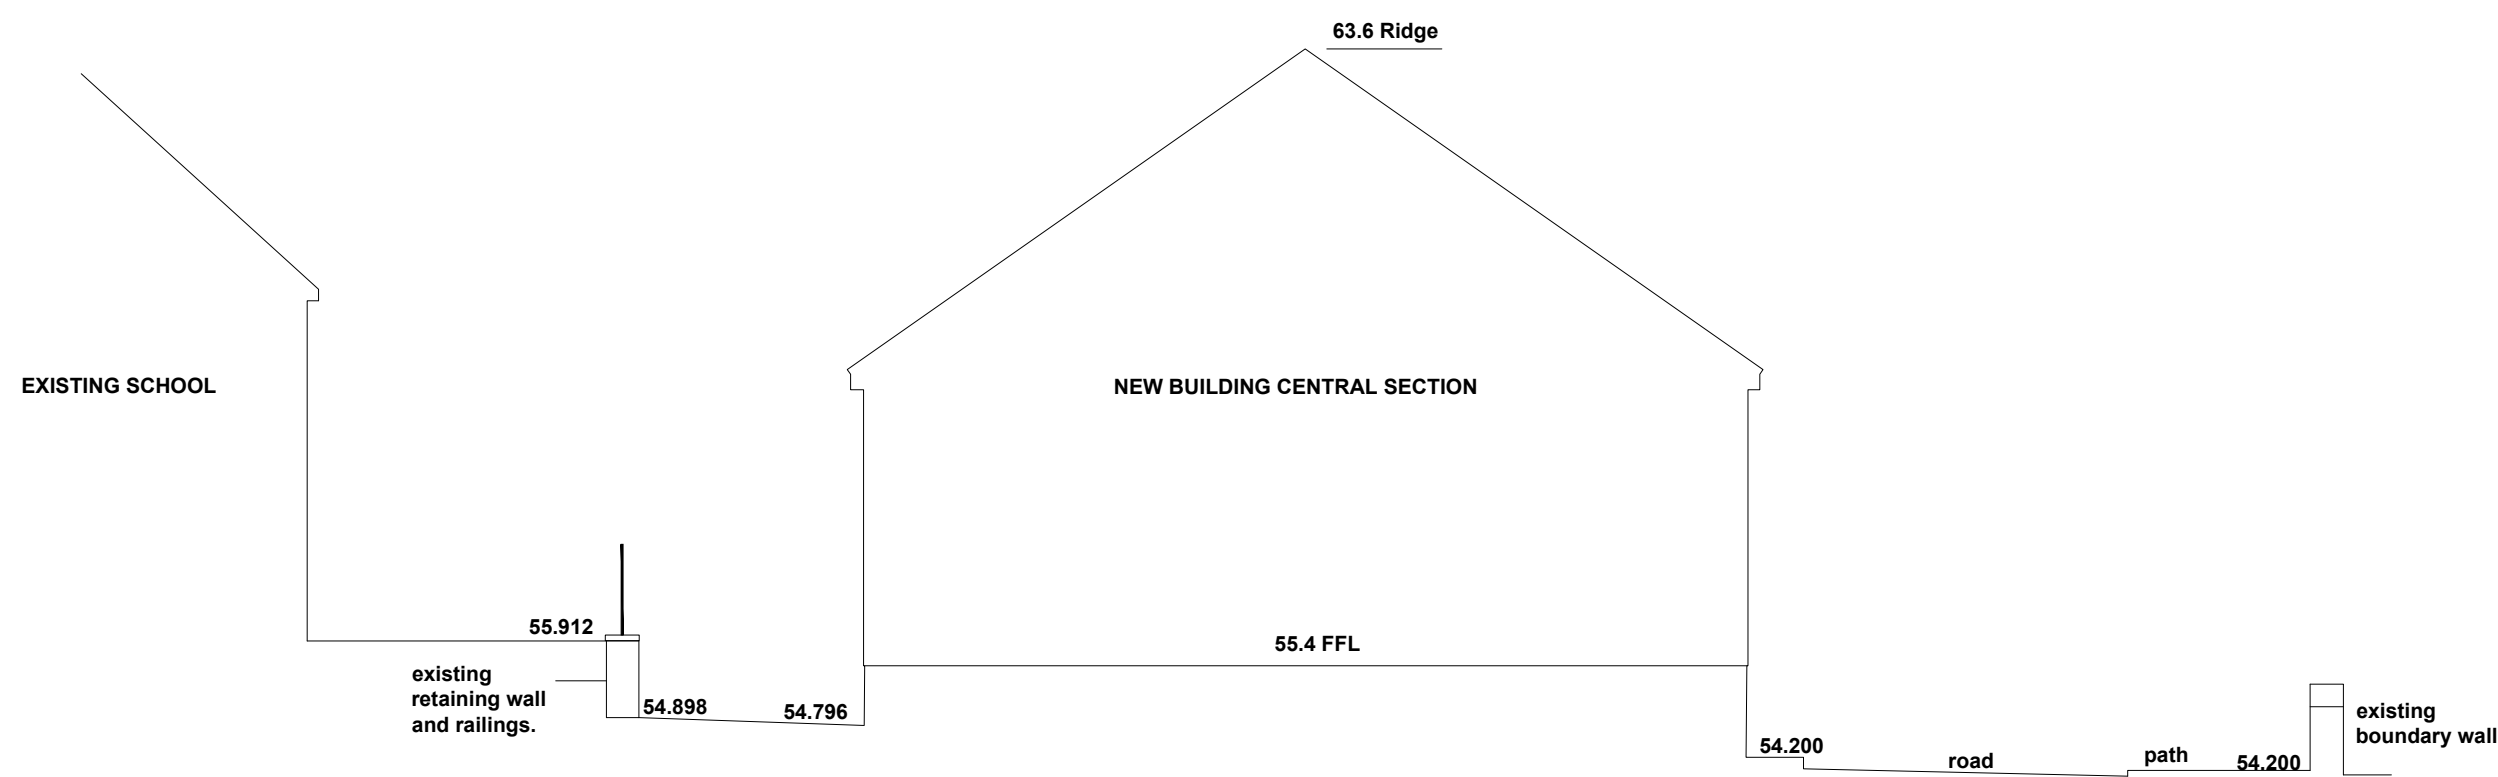


PROPOSED CROSS SECTION B

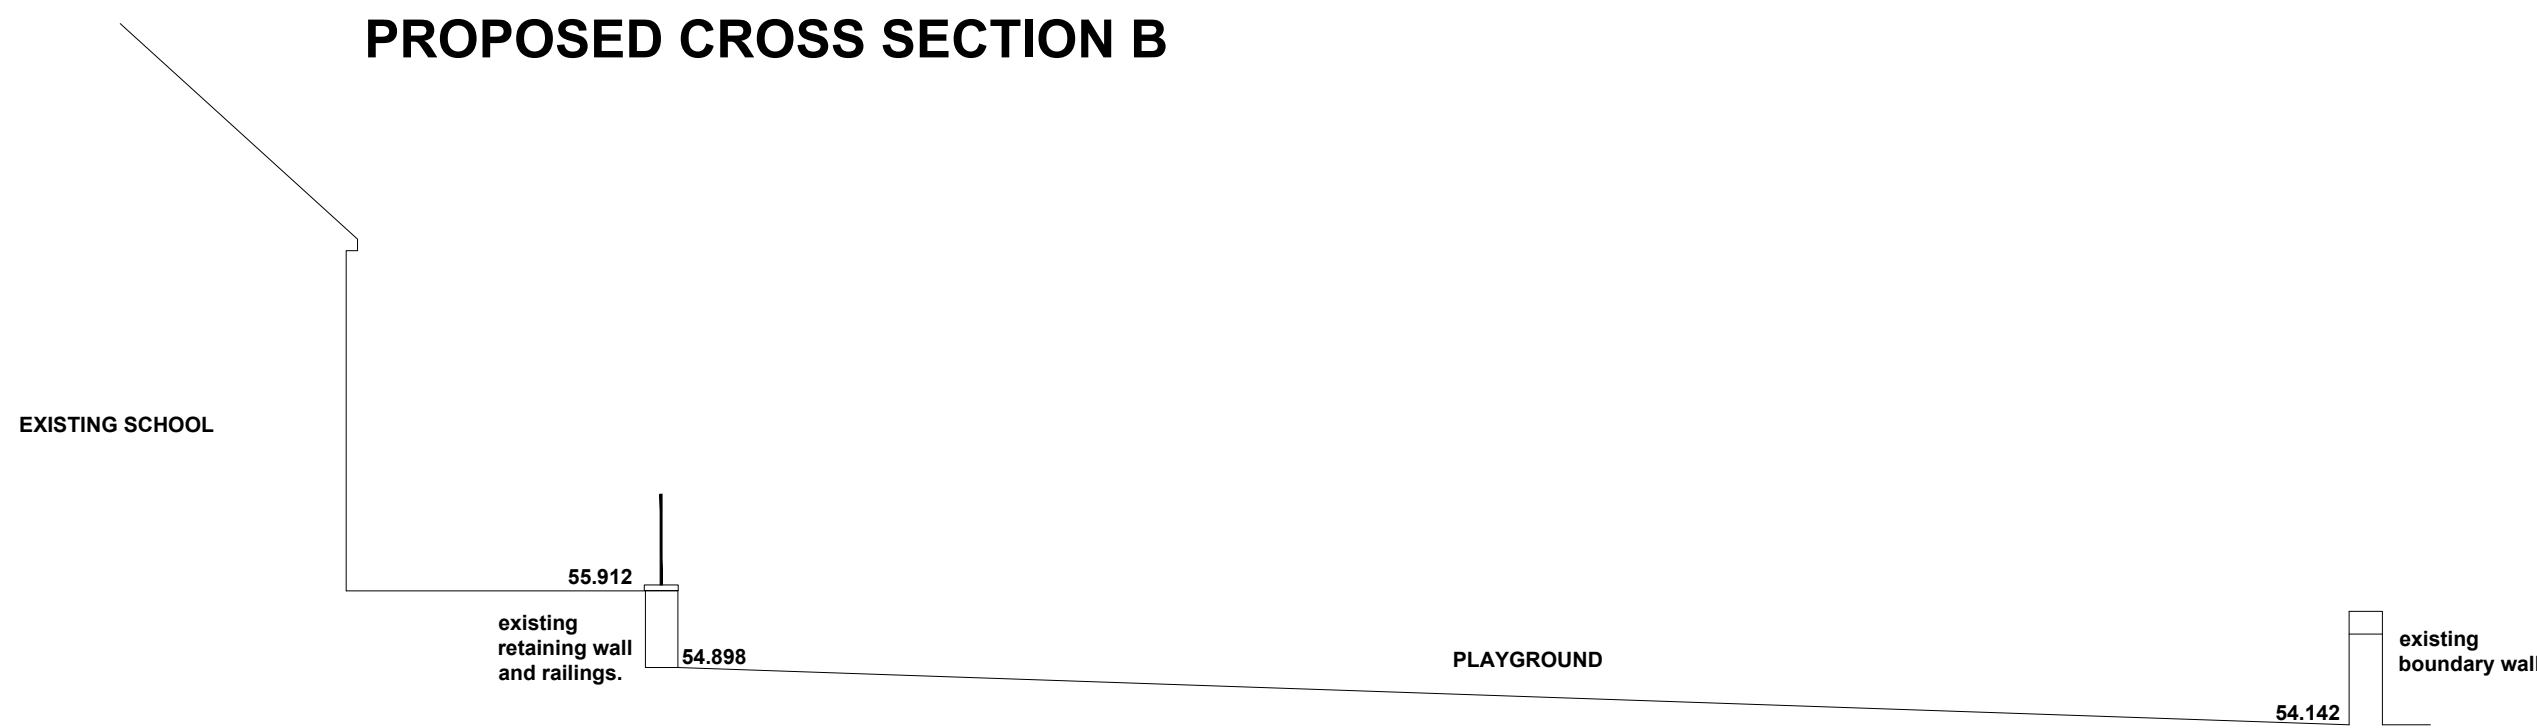

EXISTING CROSS SECTION B

LOCATION PLAN (NTS)

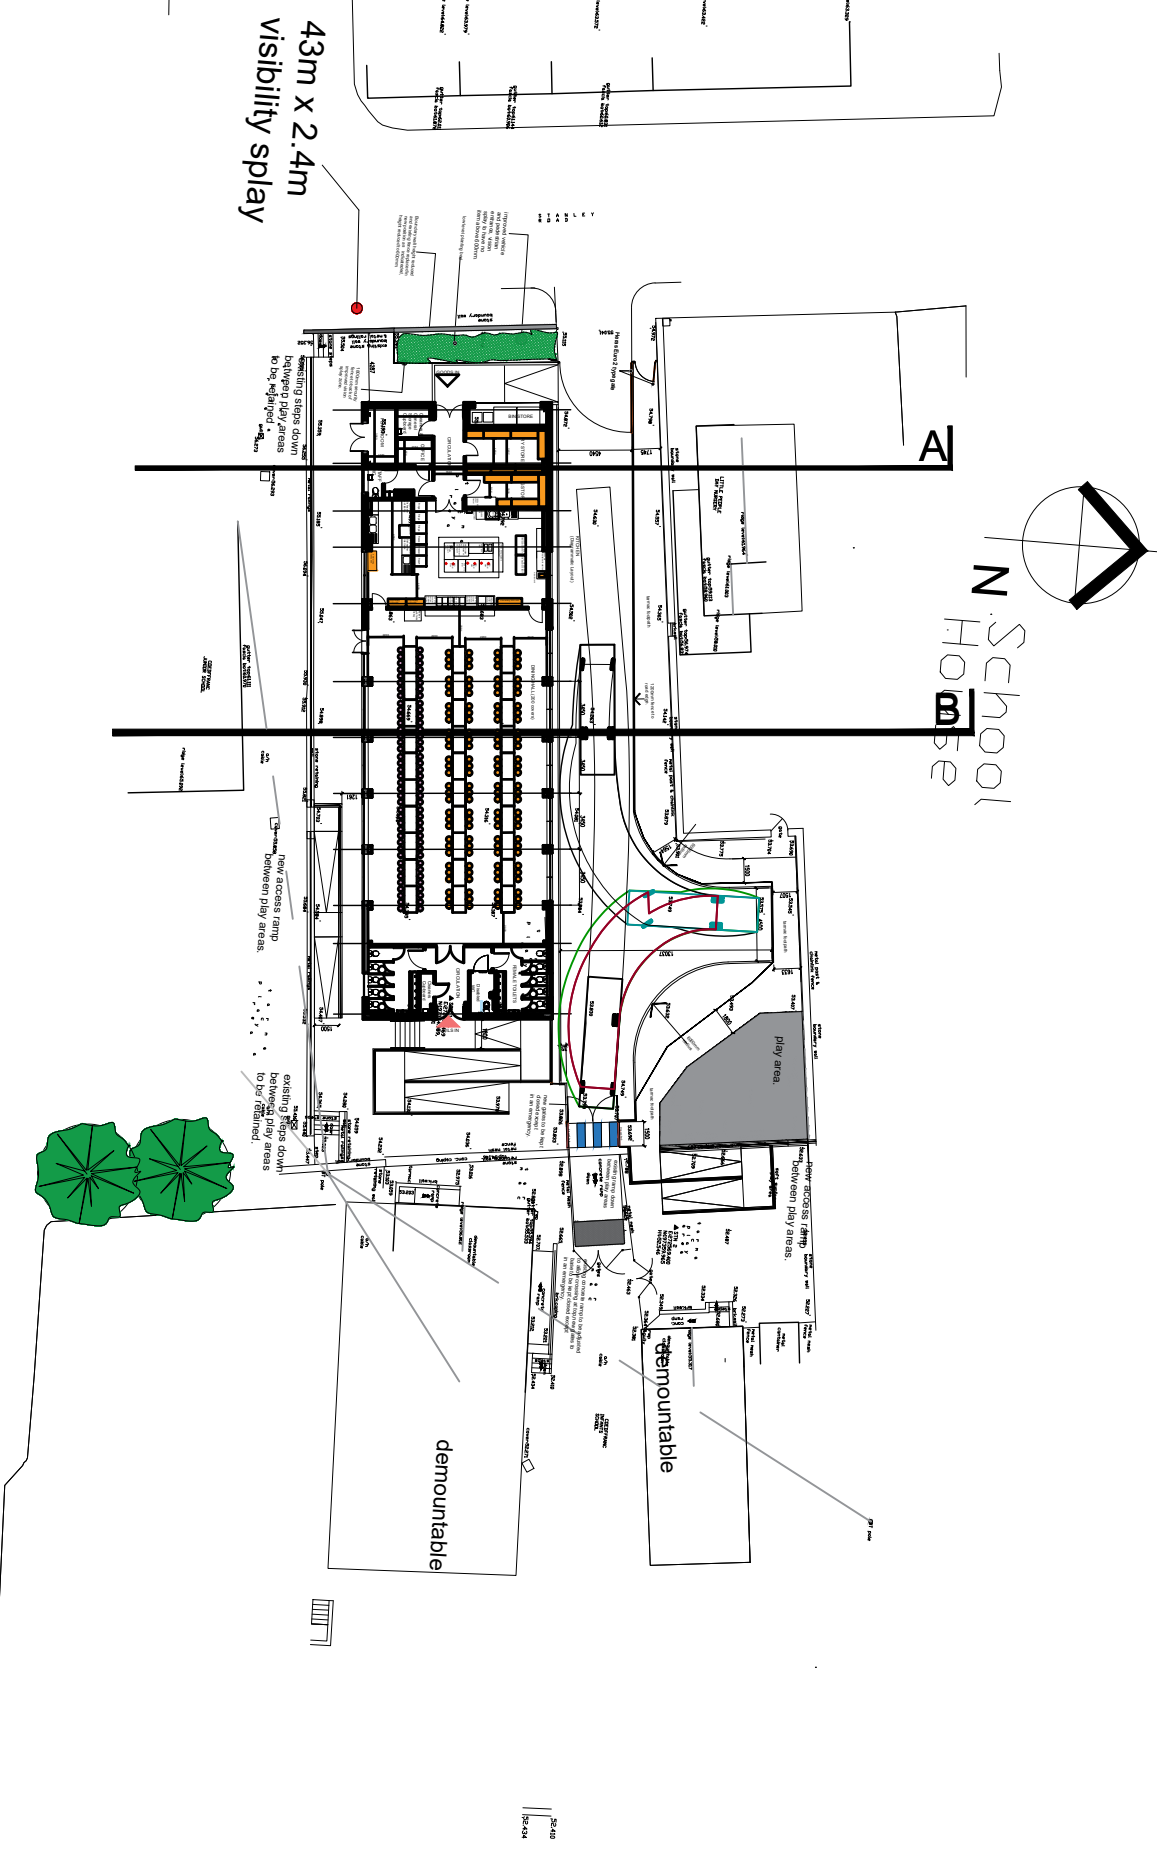

A	location plan updated	wgh			July 23
Rev	Details	Dr	Ch	Apr	Date



PROPERTY & REGENERATION
Nicola Pearce BSc(Hons) DipTP MRTPI
DIRECTOR OF ENVIRONMENT AND REGENERATION
THE QUAYS, BRUNEL WAY
BAGLAN ENERGY PARK SA11 2GG
www.npt.gov.uk

**PROPOSED NEW KITCHEN
AND DINING BLOCK
COEDFFRANC PRIMARY SCHOOL**

SITE SECTIONS SHEET 1

File No.		Property Ref. No.			
Drawn	WGH	Checked		Approved	
Date	June 2023	Date		Date	
Scales	1:100@A1, nts				
Drawing No. A1188 - 107					Rev. A