




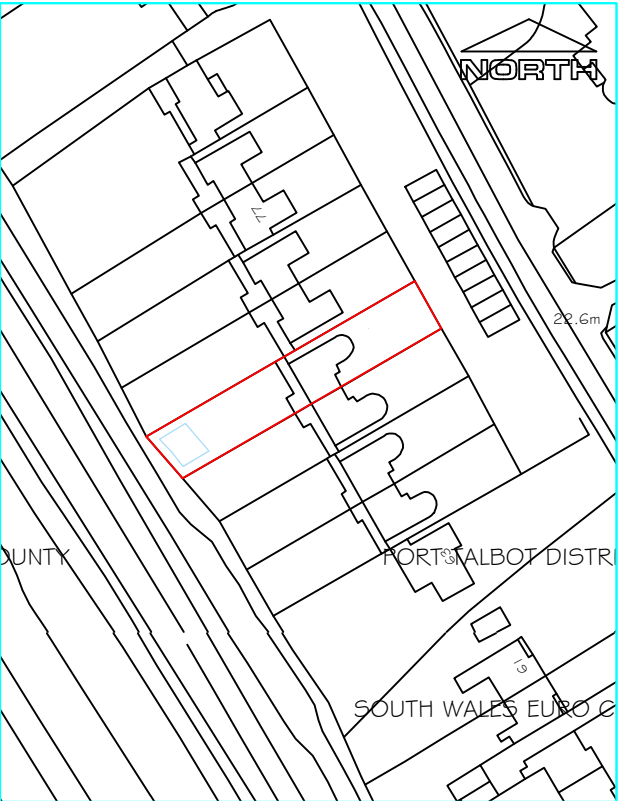

Site Location Plan - 1:1250

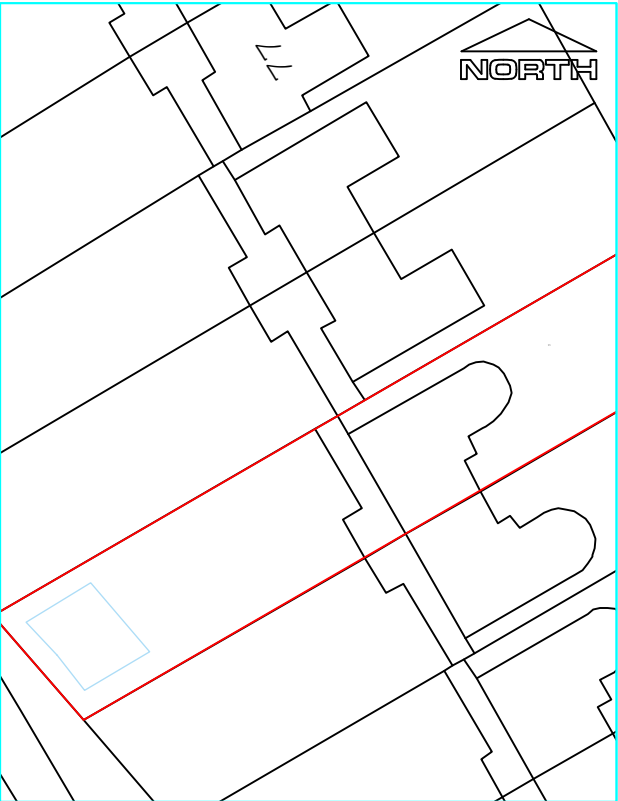

Site Plan - 1:500

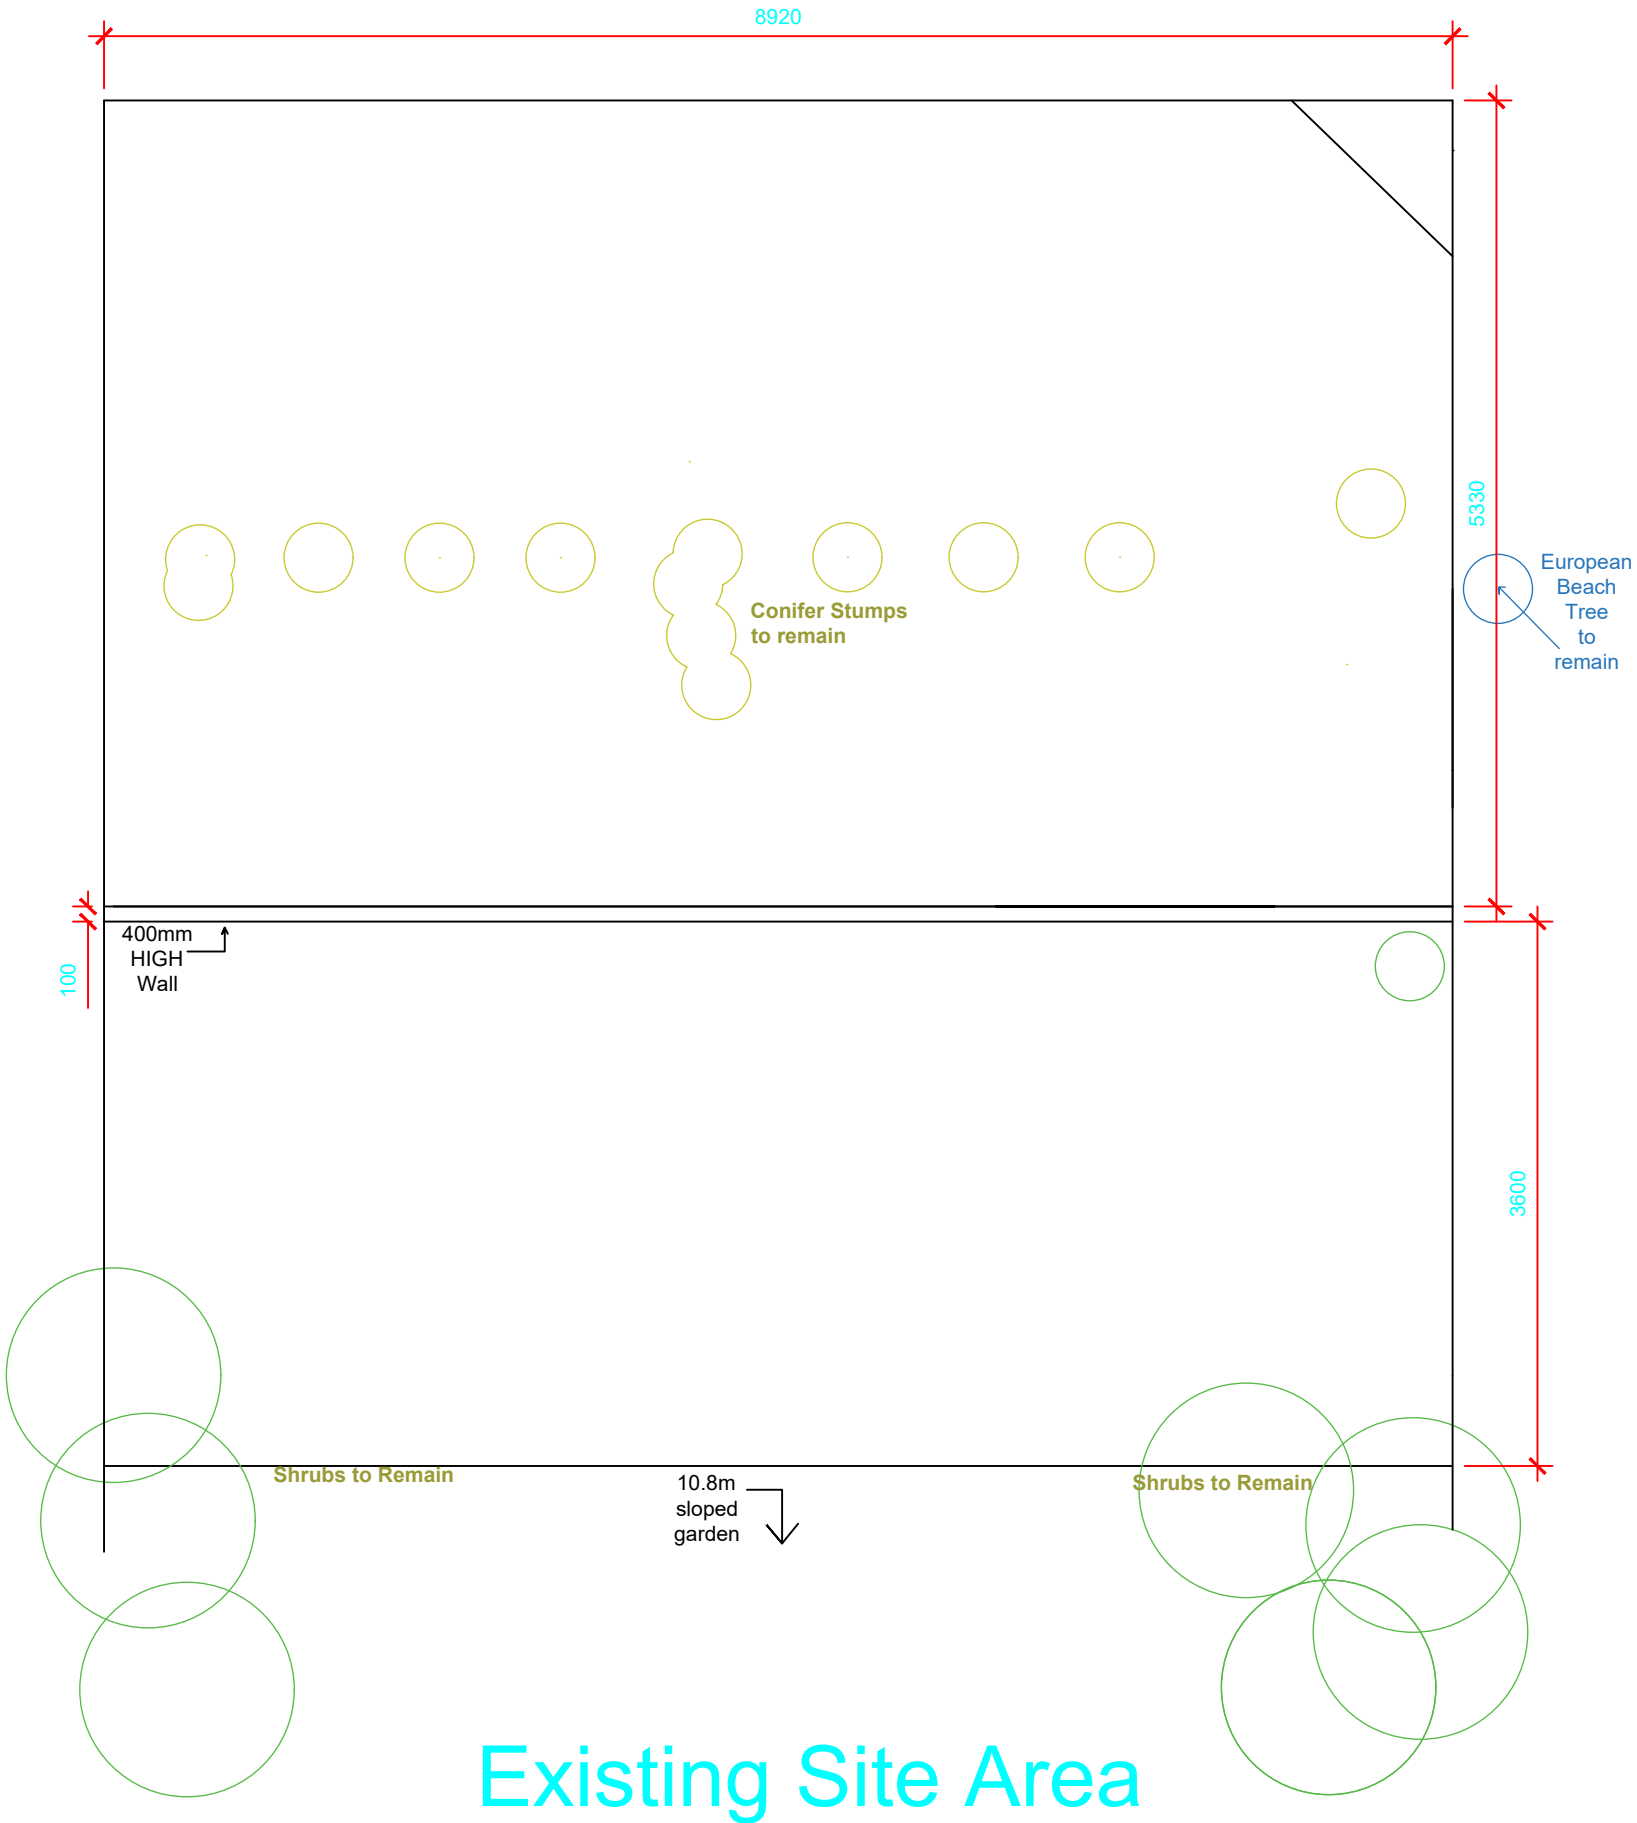

Plan - 1:50