



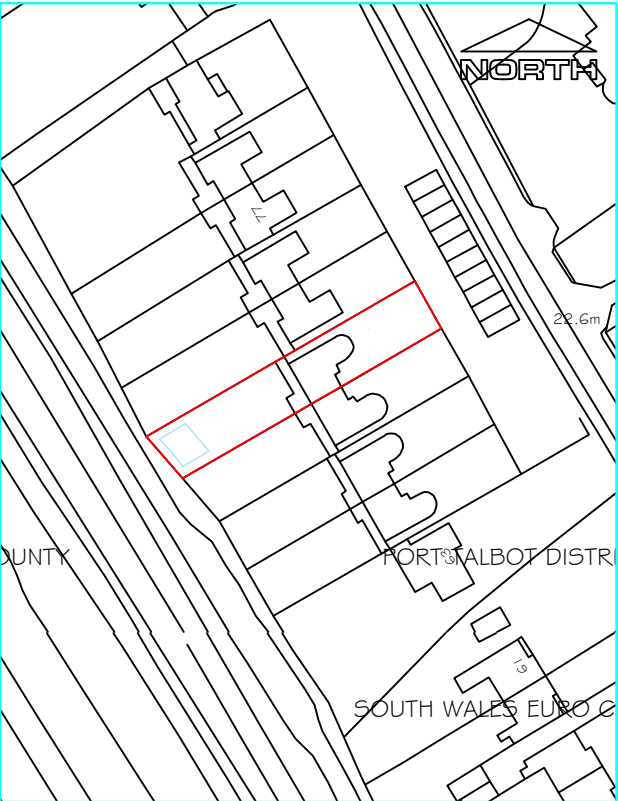


Site Location Plan - 1:1250

PROPOSED Finishes
Walls - T&G Cladding Treated
Roof - Rubber Roof
Windows - PVCu patio door and 2 side
Windows Top Opening
Black Upvc fascia's Gutters and
Downpipes.

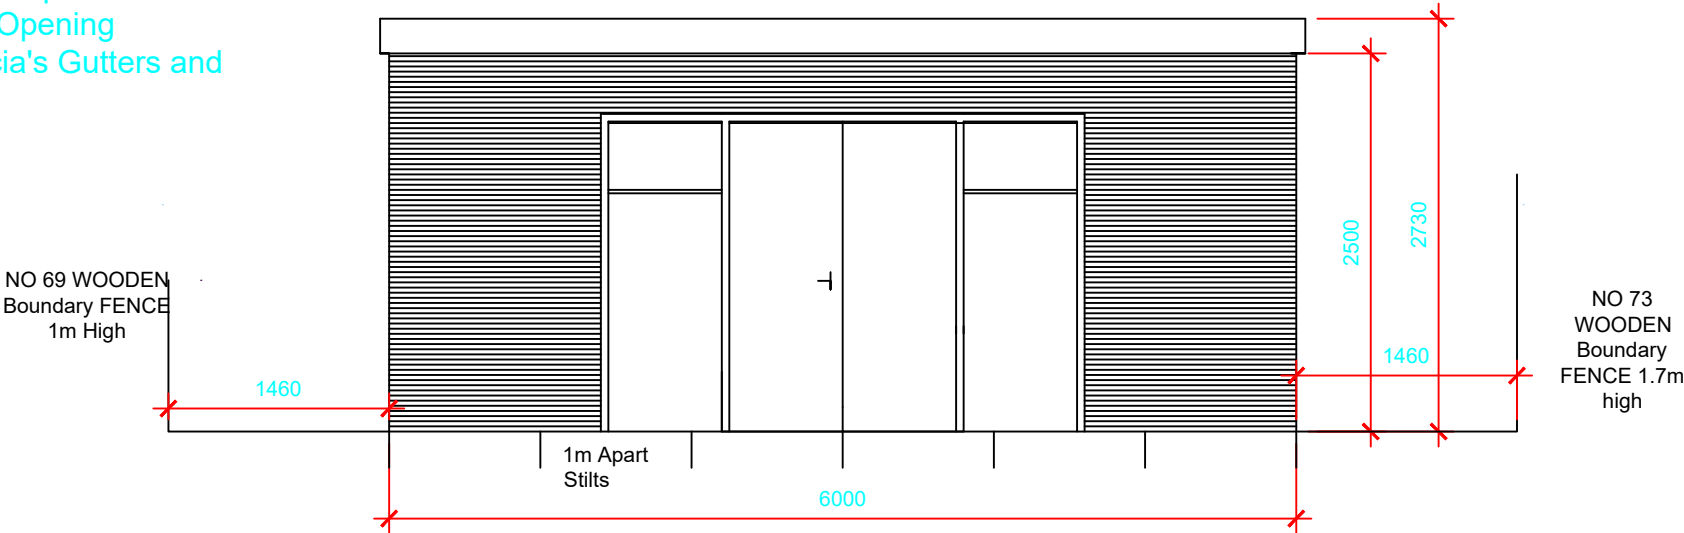

Proposed Front Elevation

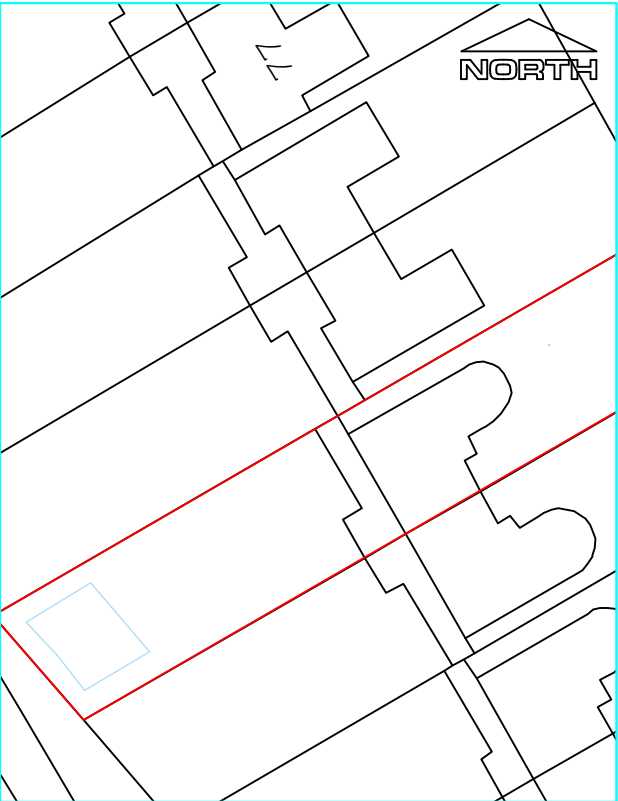

Site Plan - 1:500

Plan - 1:50



Proposed Rear Elevation