




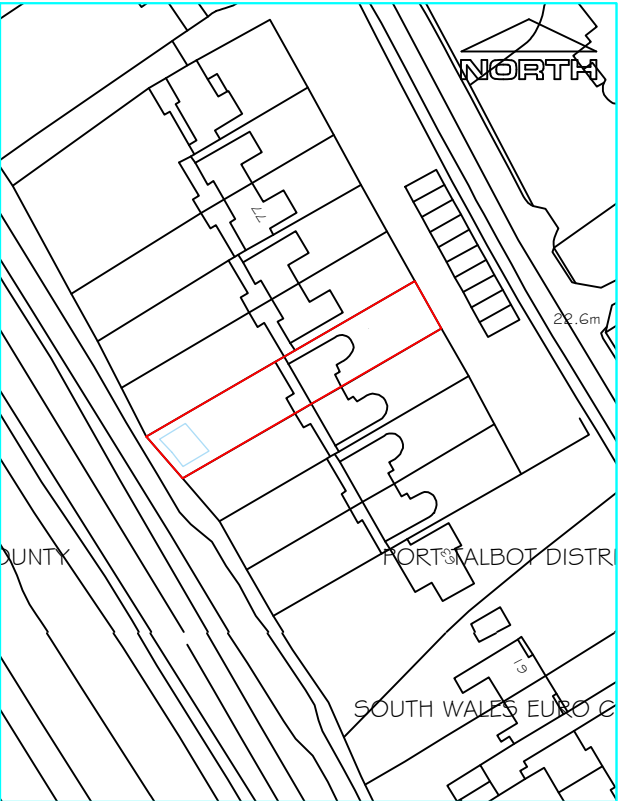


Site Location Plan - 1:1250

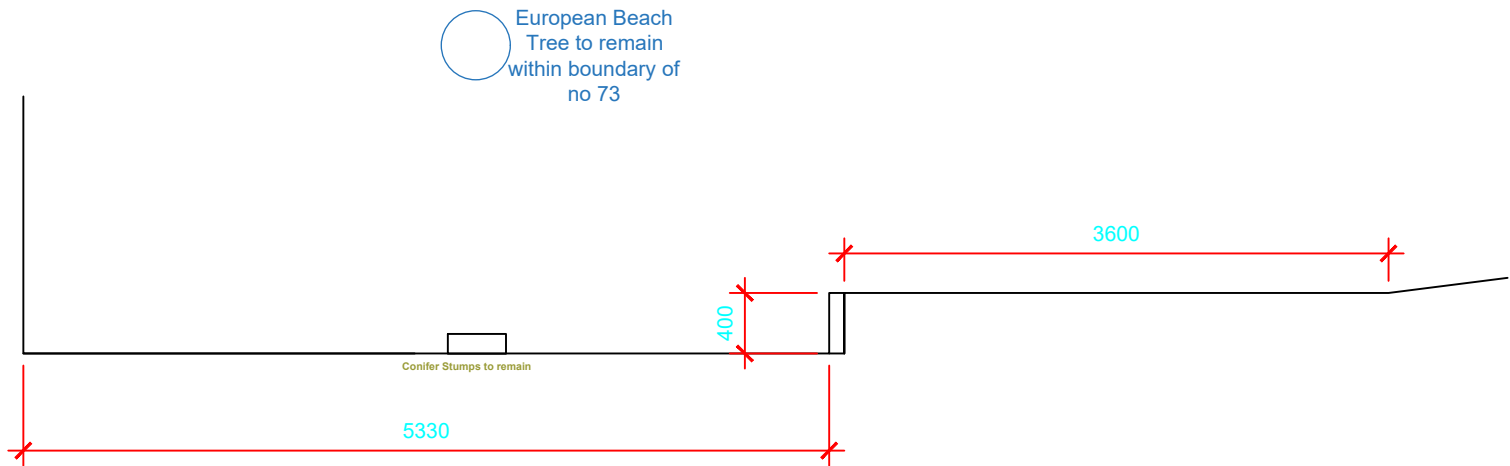

Existing Side Elevation LHS

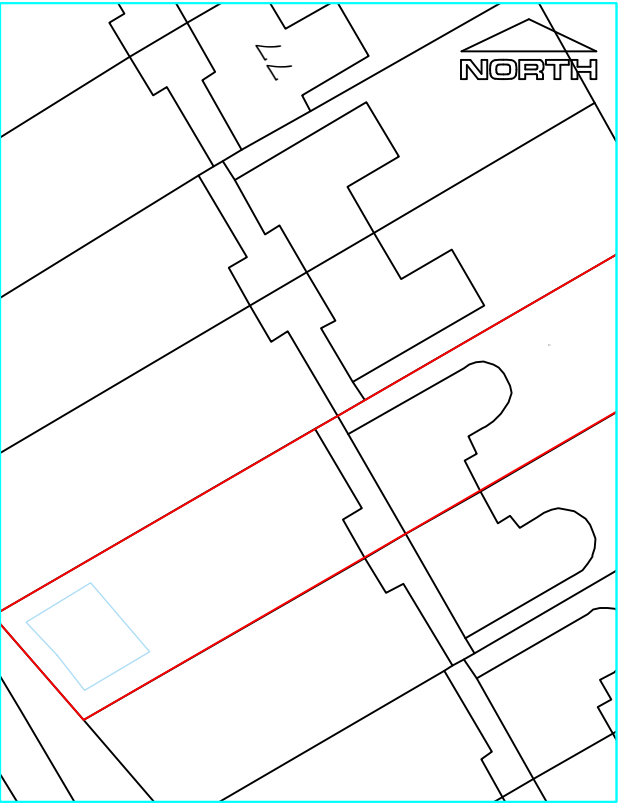

Site Plan - 1:500

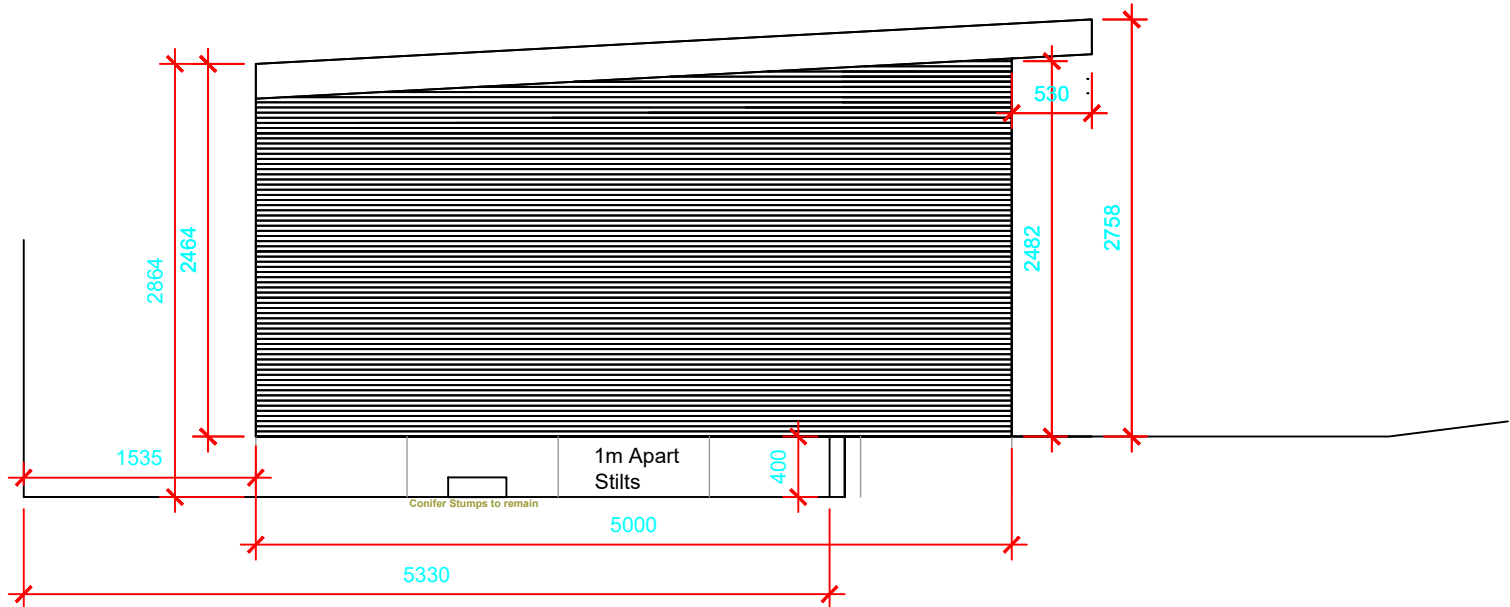

Proposed Side Elevation LHS

Plan - 1:50