




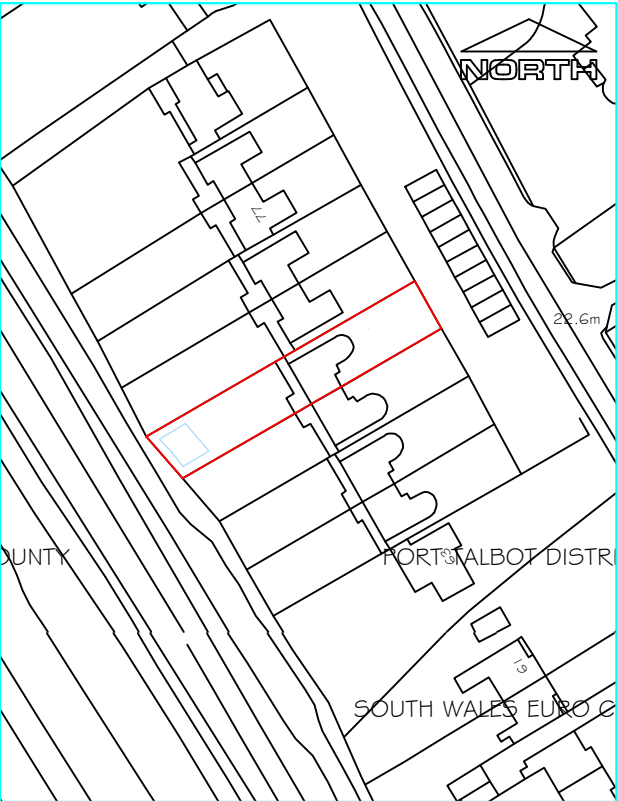


Site Location Plan - 1:1250

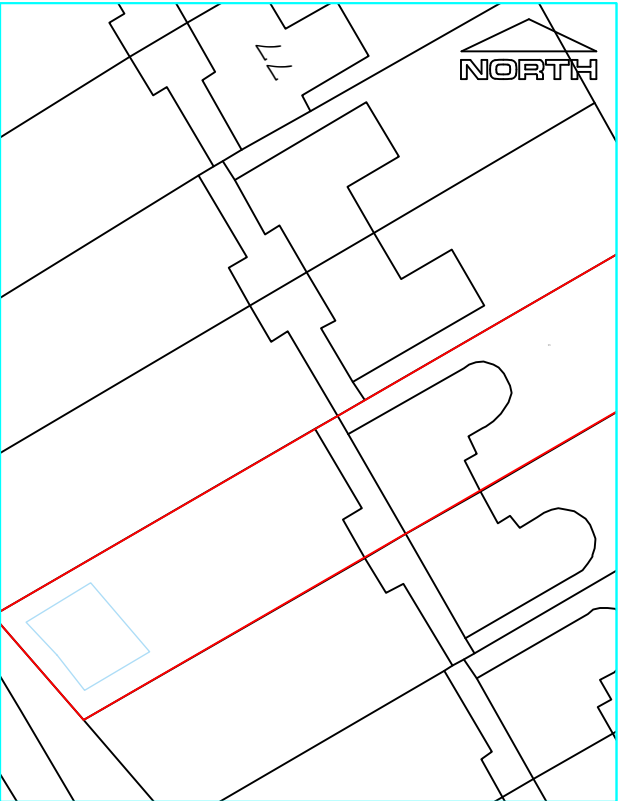

Site Plan - 1:500

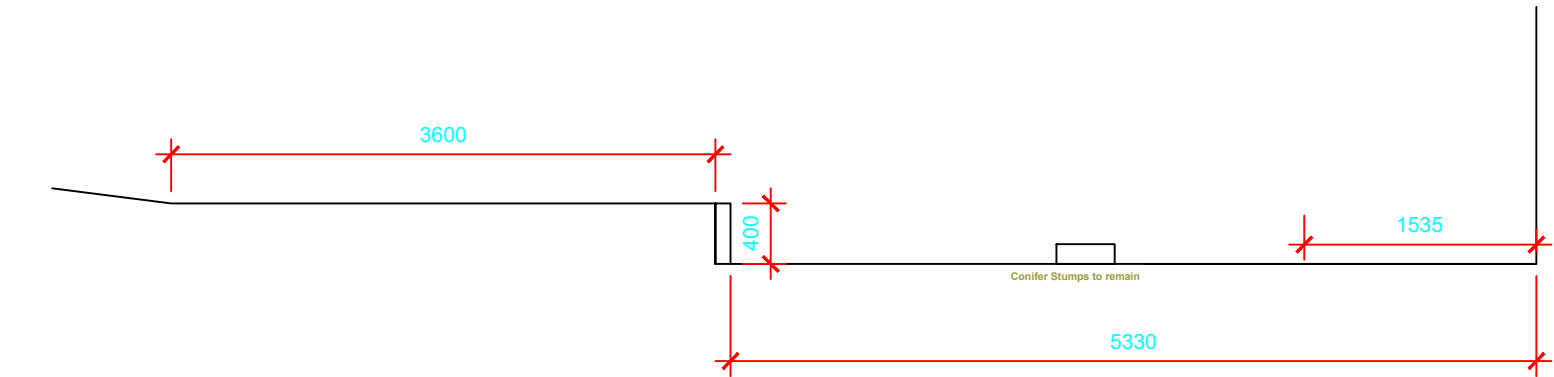

Existing Side Elevation RHS

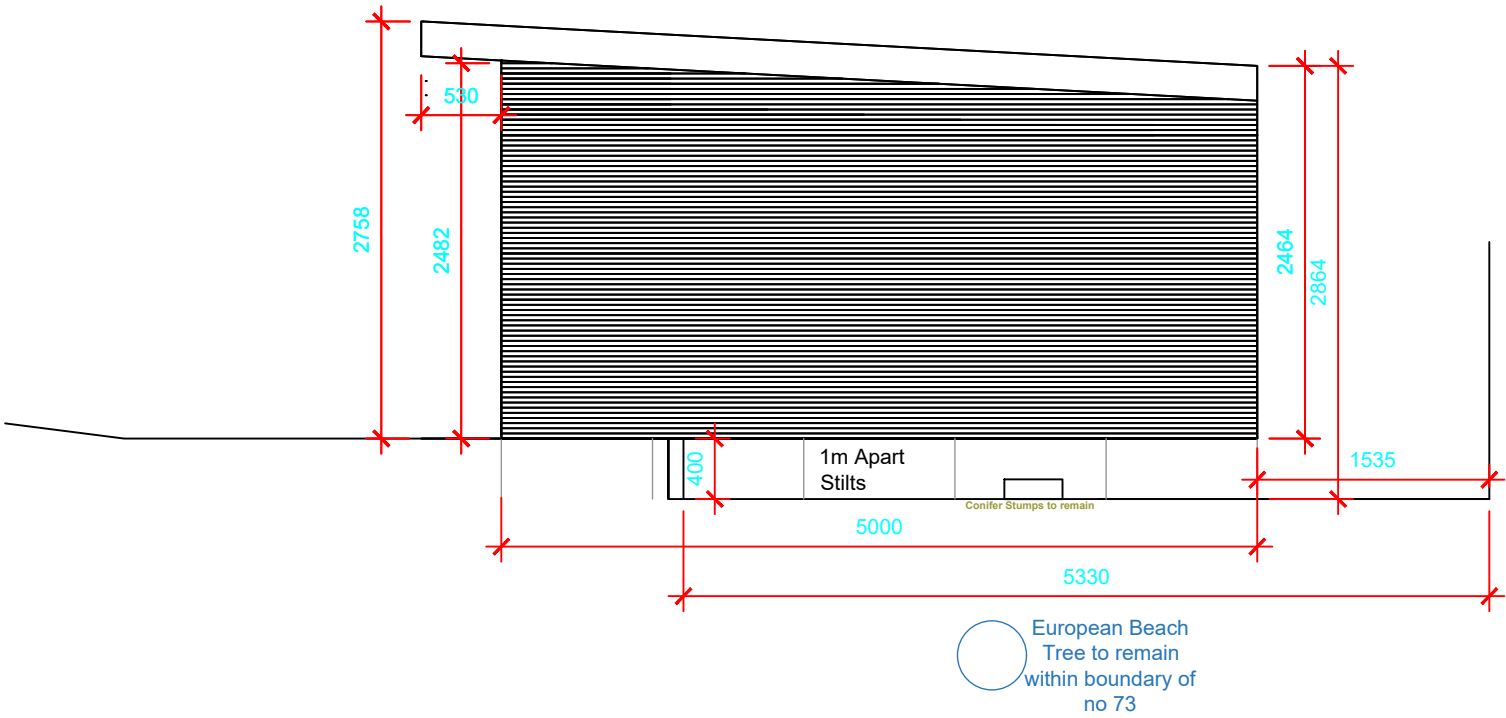

Proposed Side Elevation RHS

Plan - 1:50