


Ground Floor Proposed Layout

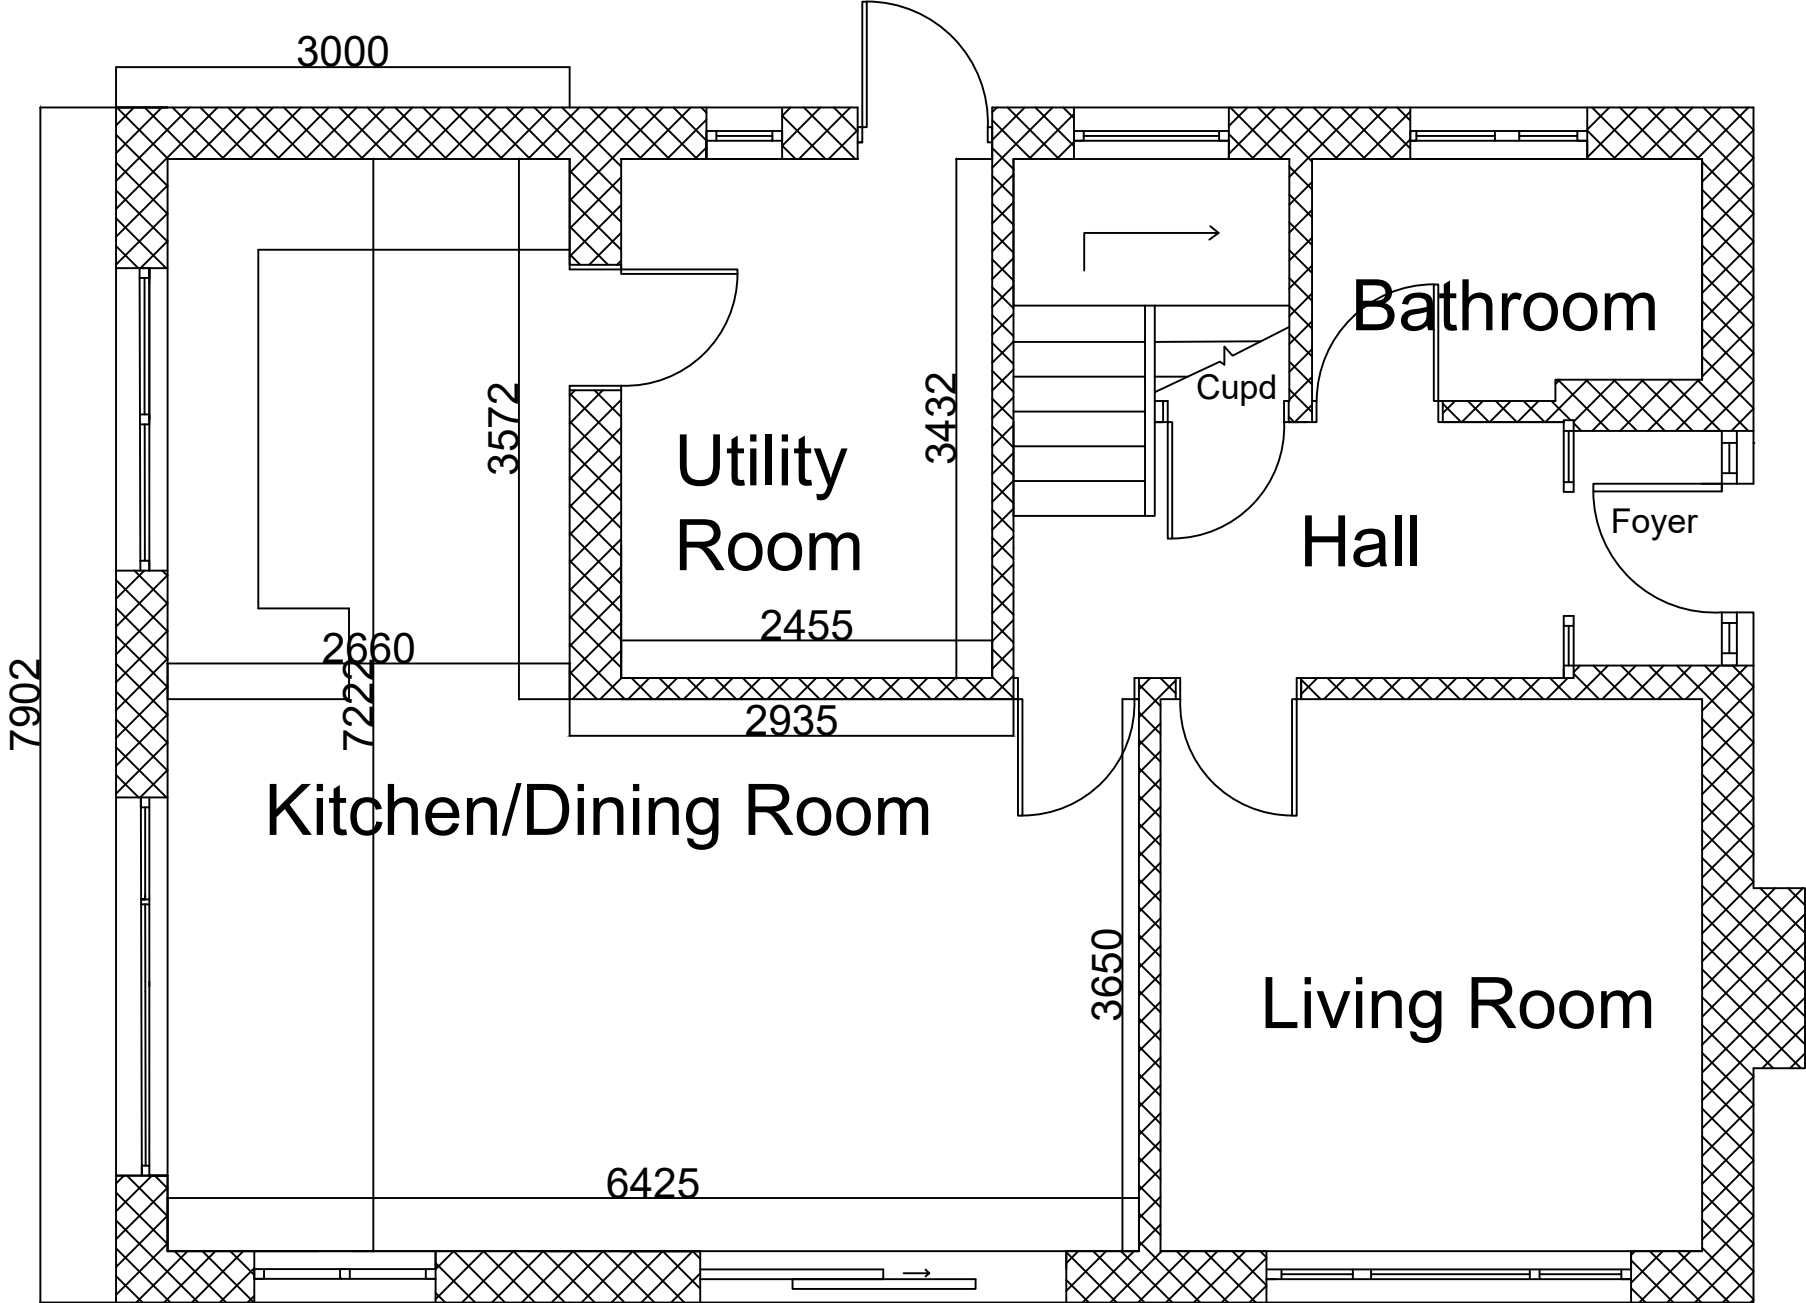

General Notes

No.	Revision/Issue	Date

Firm Name and Address

CJ Construction (wales) Ltd
The Builders Yard, Somerset Lane,
Talbach, Port Talbot
SA13 1UA

 **CJ Construction**
(WALES) Ltd

Project Name and Address

Penrhos, Heol y Parc, Cwmafon, SA12 9HT

Drawn: Iestyn R Thomas

Date: 31/08/2023

Approved:

Date:

Project

Penrhos

Date

18/08/23

Scale

1:50 at A3

Sheet

04