


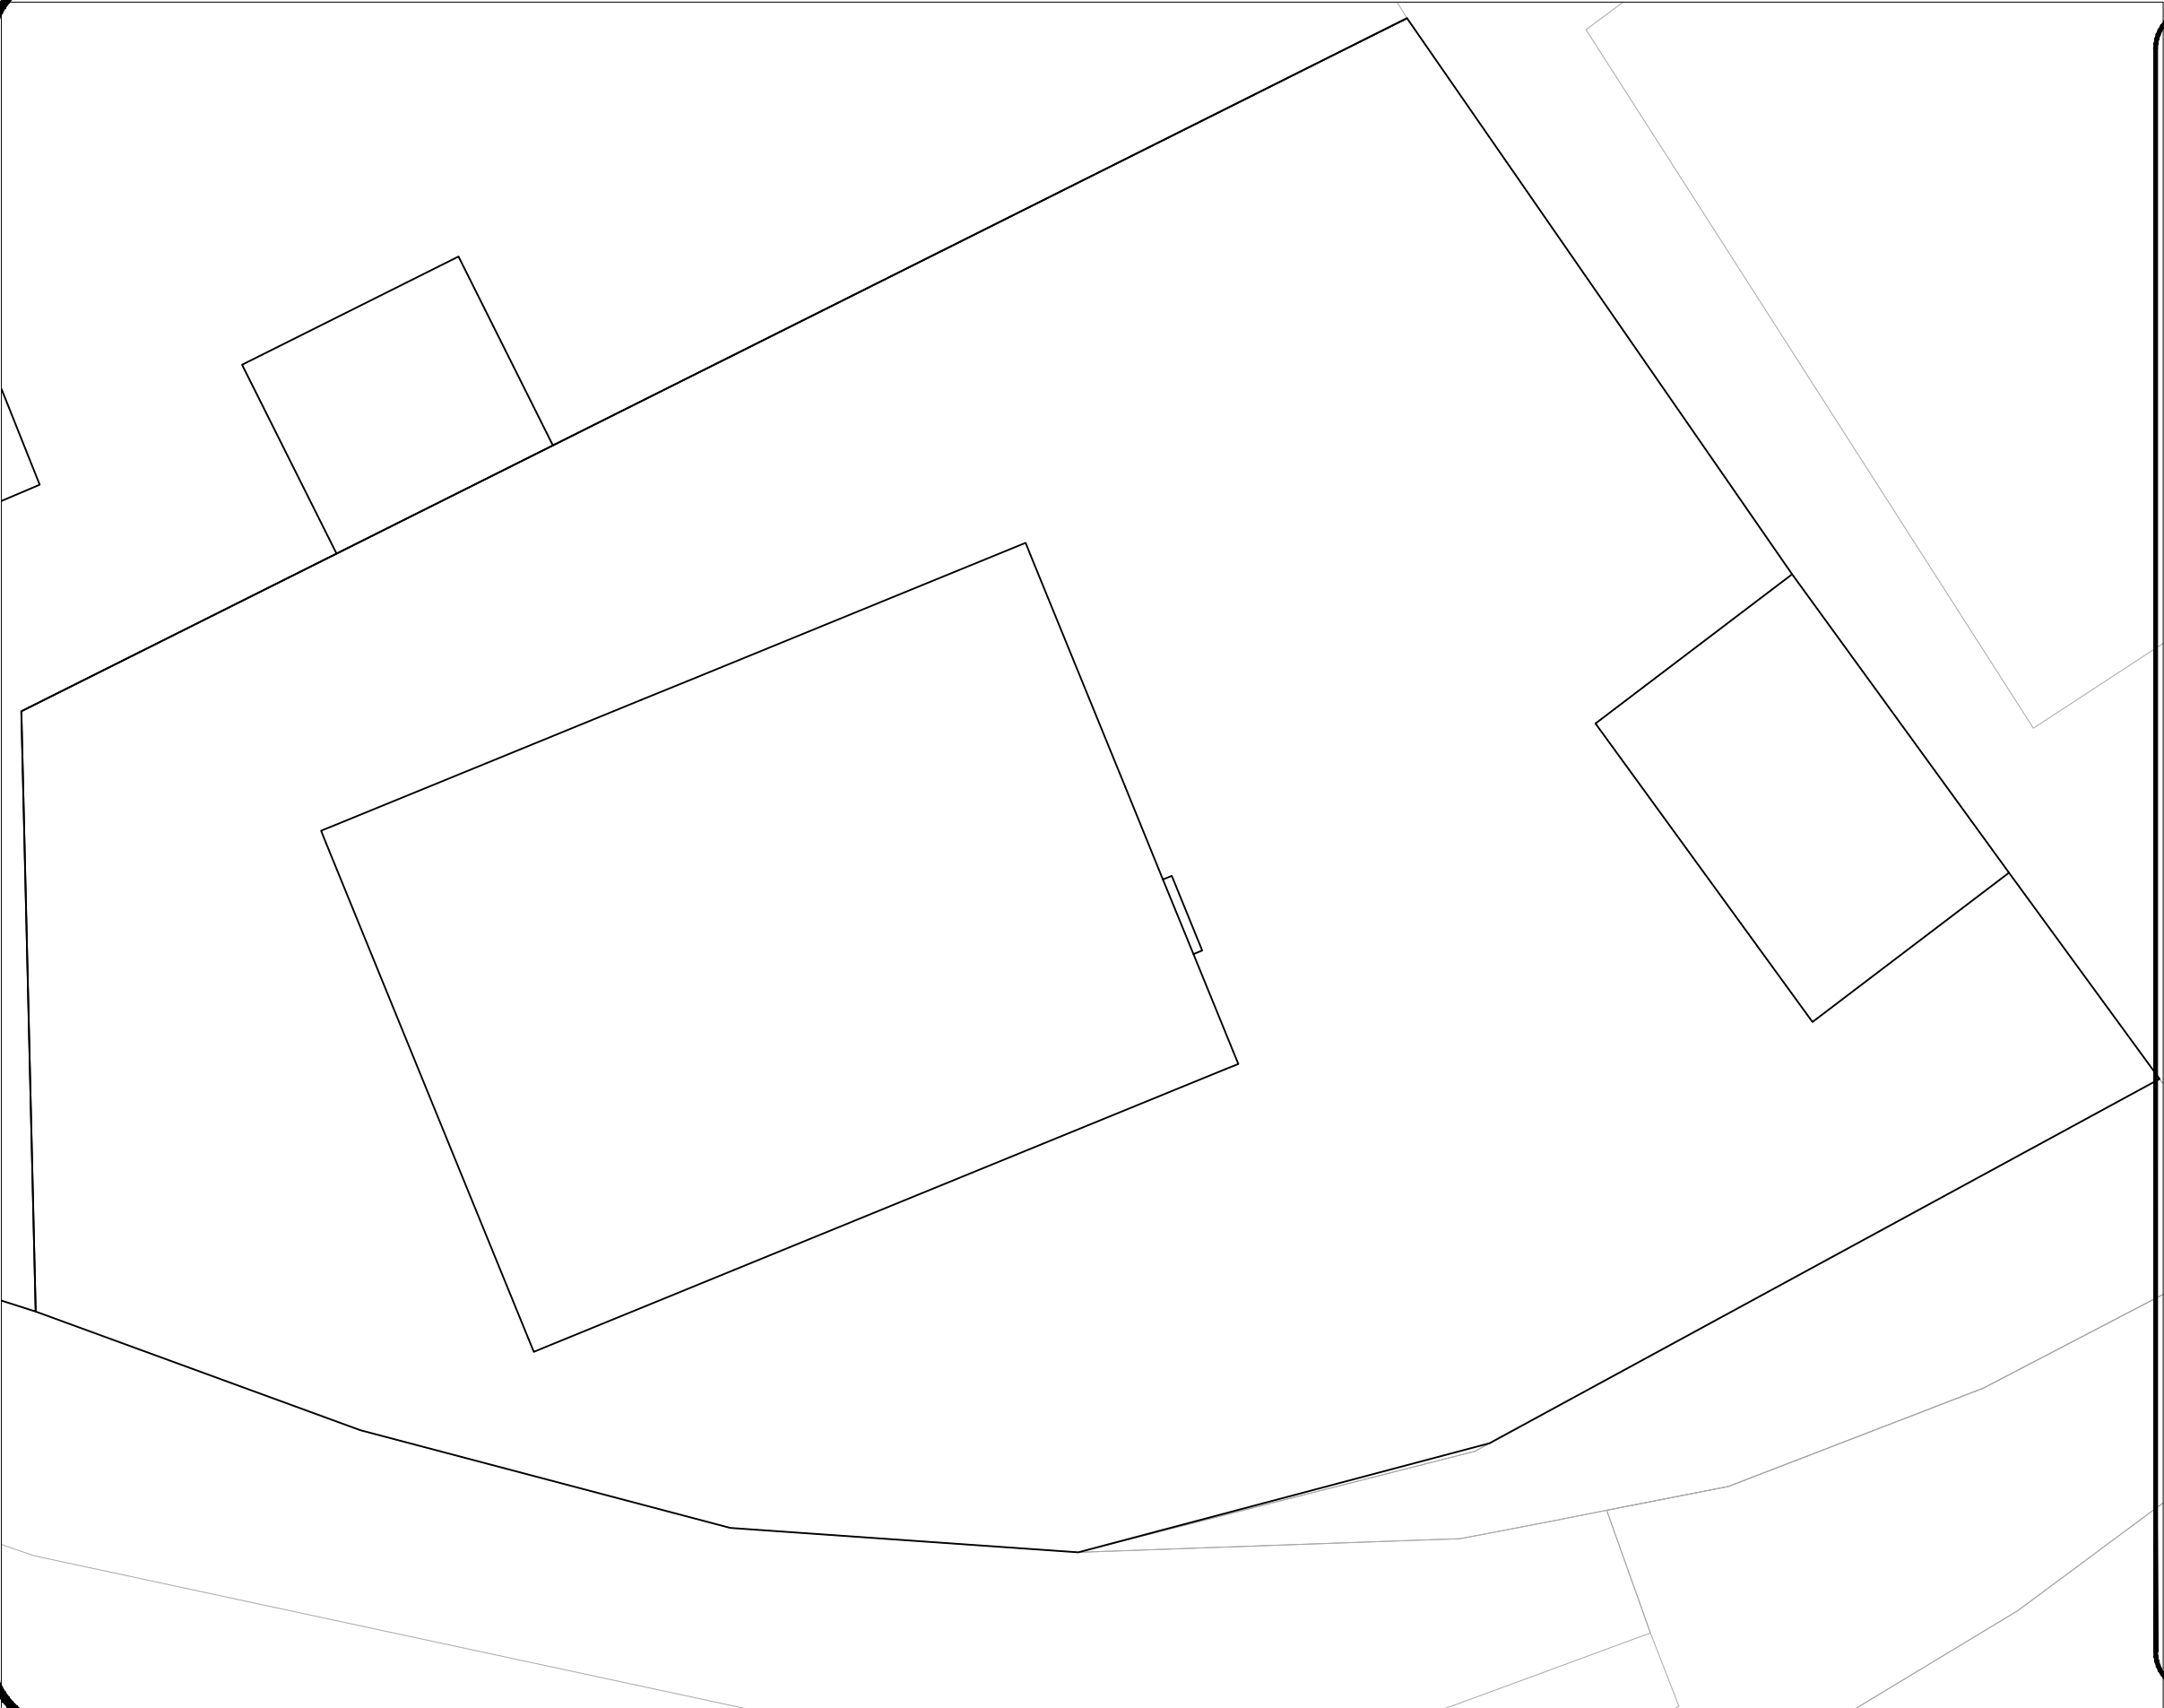

General Notes

No.	Revision/Issue	Date

Firm Name and Address

CJ Construction (wales) Ltd
The Builders Yard, Somerset Lane,
Talbach, Port Talbot
SA13 1UA

 **CJ Construction**
(WALES) Ltd

Project Name and Address

Penrhos, Heol y Parc, Cwmafon, SA12 9HT

Drawn: Iestyn R Thomas	Date: 31/08/2023
Approved:	Date:

Project	Penrhos	Sheet
Date	18/08/23	08
Scale	1:100 at A3	