
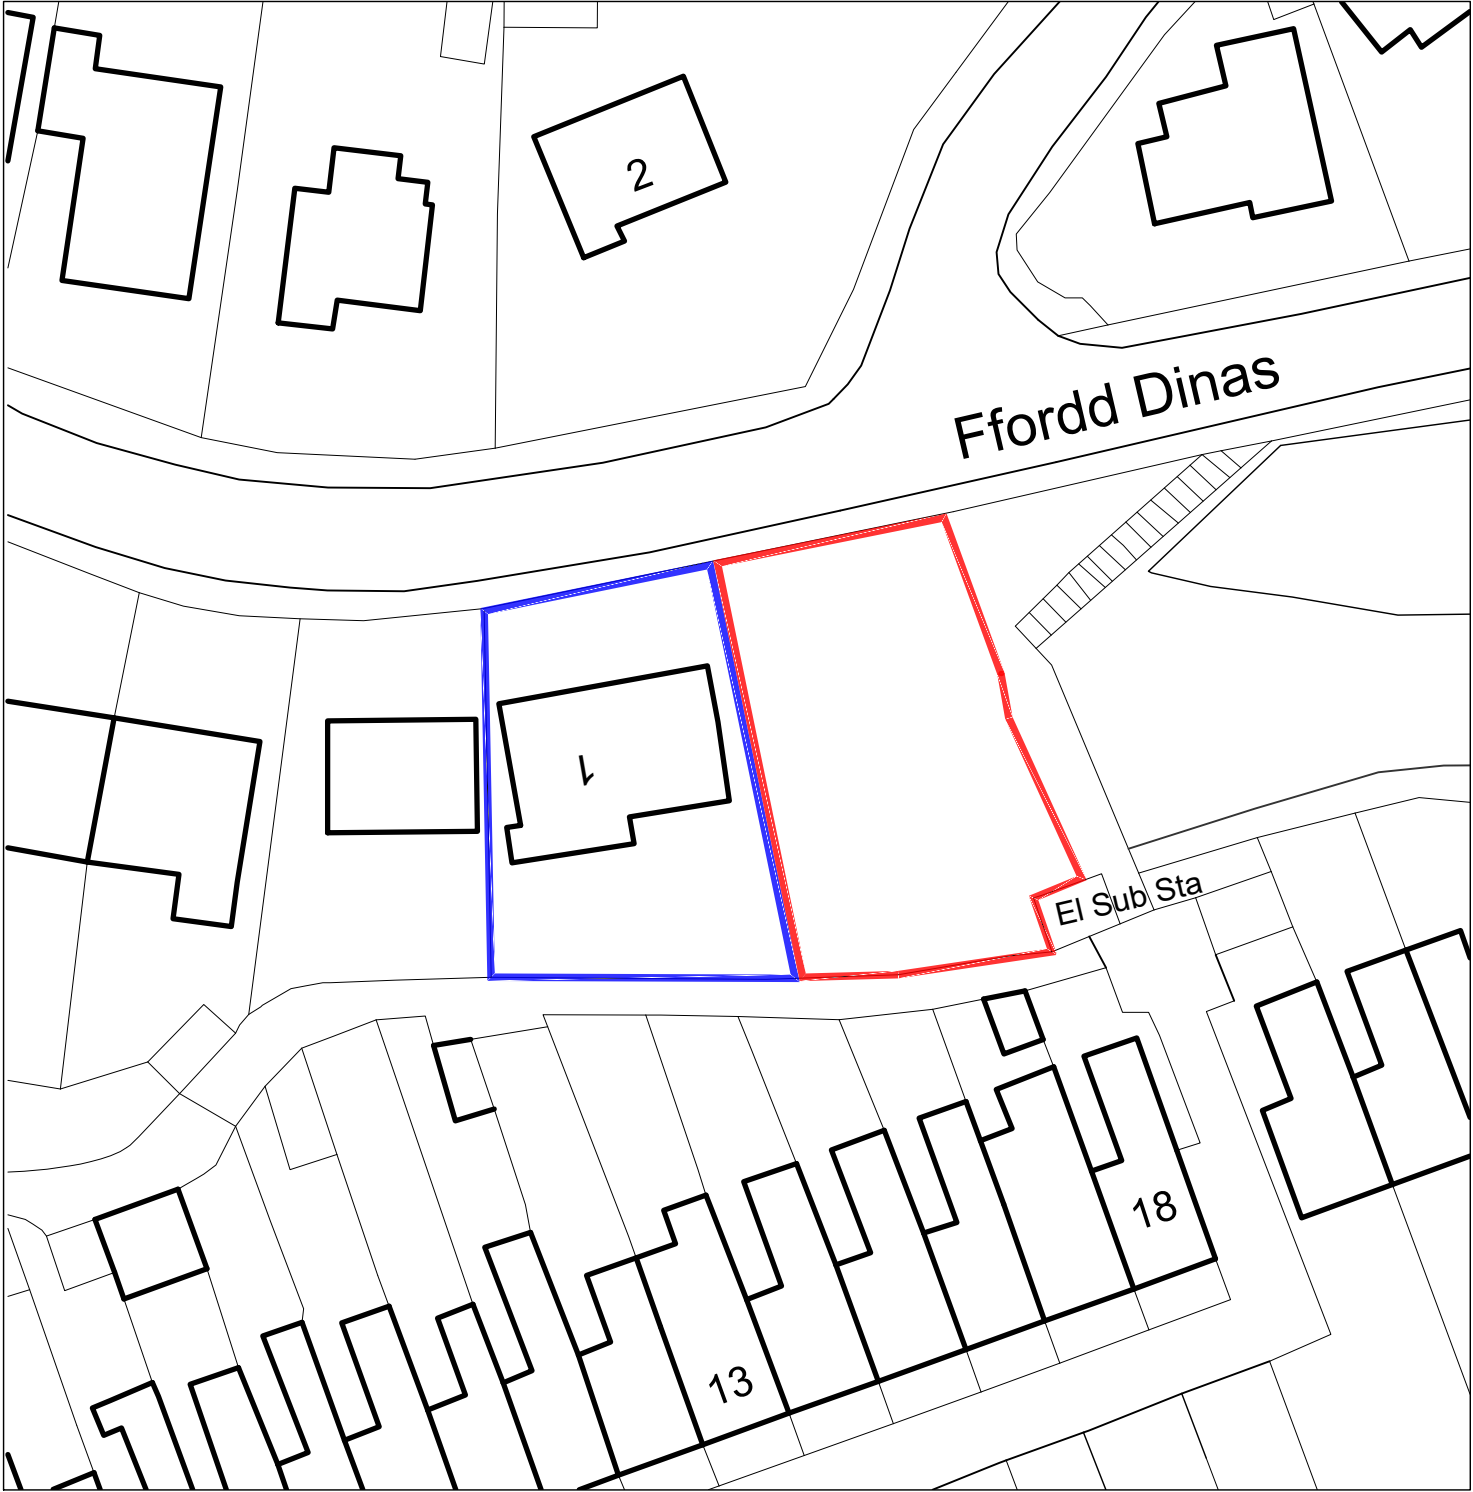


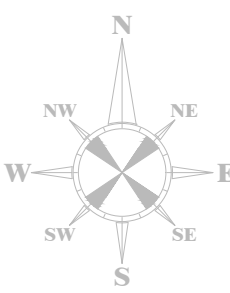

Notes Ordnance Survey, (c) Crown Copyright 2021. All rights reserved. Licence number 100022432 	REVISIONS			CLIENT: Ian Williams								
	Rev	Comment		By	Date	PROJECT TITLE: New Home						
					PROJECT ADDRESS 1: Plot adj. 1 Ffordd Dinas, Cwmavon					A4		
					PROJECT ADDRESS 2: Neath Port Talbot, SA12 9BS					CHECKED BY: DLD		
					DRAWING TITLE: Site Block Plan					APPROVED BY: DLD		
B A	Boundary adjusted Revised Layout		TOM AV	06.07.2023 10.02.2021	DATE: 18.01.2021	SCALE: 1:500	DRAWN BY: AV	REF: NH340	DRAWING NO: 002	REV: B		
THIS DRAWING IS THE COPYRIGHT OF DARKIN ARCHITECTS AND MAY NOT BE COPIED, ALTERED OR REPRODUCED IN ANY FORM OR PASSED TO A THIRD PARTY WITHOUT THEIR CONSENT. DIMENSIONS MUST BE CHECKED AND VERIFIED ON SITE AND ANY DISCREPANCIES SHOULD BE REPORTED TO THE ARCHITECT. THIS DRAWING MUST NOT BE SCALED AND SHOULD BE READ IN CONJUNCTION WITH ALL OTHER CONSULTANT'S DRAWINGS. IF IN DOUBT ASK FOR CONFIRMATION.				CARDIFF 02921 197 196 LLANELLI 01554 778 730 NEATH 01639 368 000 info@darkinarchitects.com © Copyright Darkin Architects 2021 RIBA Chartered Practice								