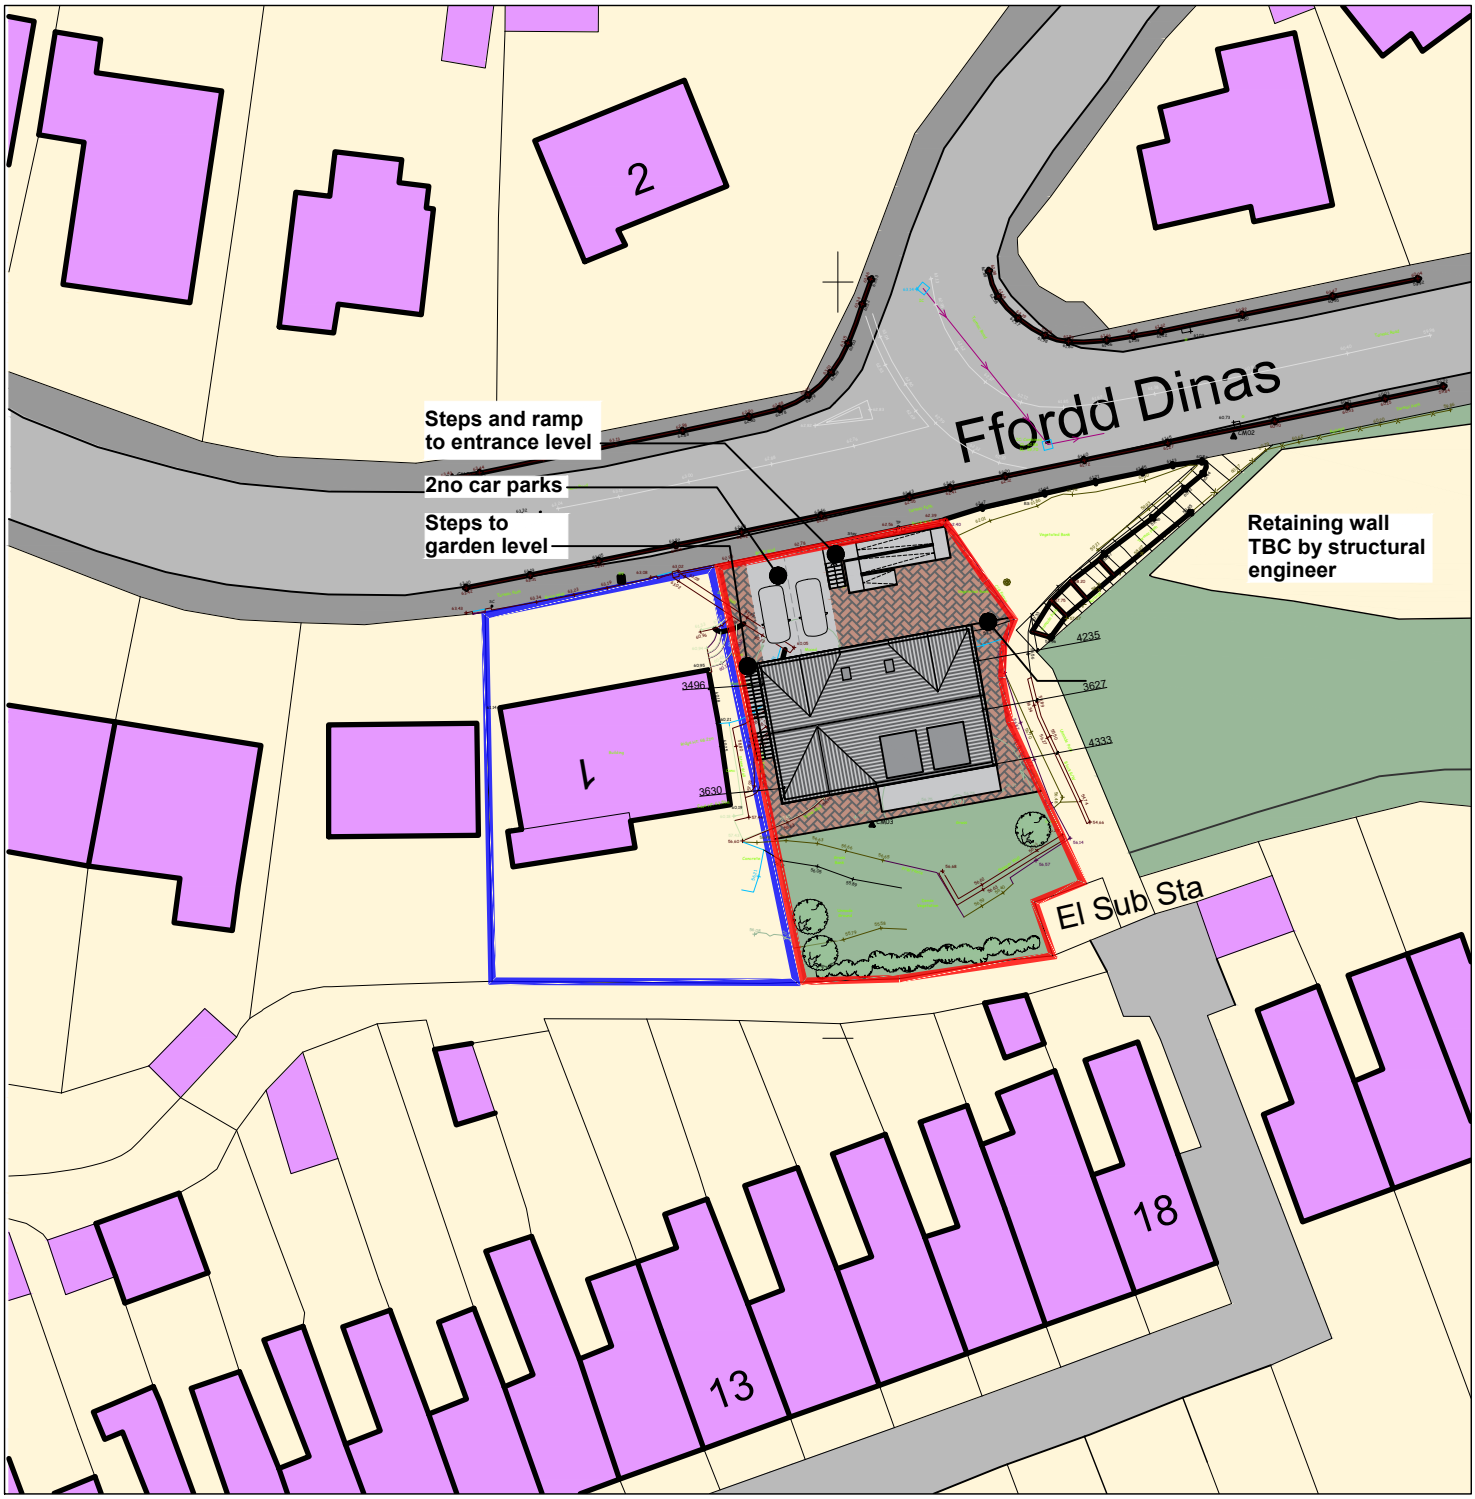


Notes

Ordnance Survey, (c) Crown Copyright 2021. All rights reserved. Licence number 100022432

N NE E SE S SW W NW

REVISONS

Rev	Comment	By	Date
A	Revised Layout	AV	10.02.2021
B	Revised Layout	AV	10.05.2021
C	Revised Layout	AV	18.06.2021
D	Indicative dimensions added	TOM	09.12.2022

CLIENT: **Ian Williams**

PROJECT TITLE: **New Home**

PROJECT ADDRESS 1: **Plot adj. 1 Ffordd Dinas, Cwmavon** — **A4**

PROJECT ADDRESS 2: **Neath Port Talbot, SA12 9BS** — CHECKED BY: **DLD**

DRAWING TITLE: **Proposed Block Plan** — APPROVED BY: **DLD**

DATE: **18.01.2021** | SCALE: **1:500** | DRAWN BY: **AV** | REF: **NH340** | DRAWING NO: **003** | REV: **D**

THIS DRAWING IS THE COPYRIGHT OF DARKIN ARCHITECTS AND MAY NOT BE COPIED, ALTERED OR REPRODUCED IN ANY FORM OR PASSED TO A THIRD PARTY WITHOUT THEIR CONSENT. DIMENSIONS MUST BE CHECKED AND VERIFIED ON SITE AND ANY DISCREPANCIES SHOULD BE REPORTED TO THE ARCHITECT. THIS DRAWING MUST NOT BE SCALED AND SHOULD BE READ IN CONJUNCTION WITH ALL OTHER CONSULTANT'S DRAWINGS. IF IN DOUBT ASK FOR CONFIRMATION.

CARDIFF 02921 197 196
LLANELLI 01554 778 730
NEATH 01639 368 000
info@darkinarchitects.com

© Copyright Darkin Architects 2021

RIBA Chartered Practice

..\..\..\01_OPERATIONS\150_STUDIO\DarkinArchitectsLogo.png