




Reproduced from an Ordnance Survey map with the permission of the
Controller of Her Majesty's Stationary Office.
©Crown Copyright. All rights reserved.

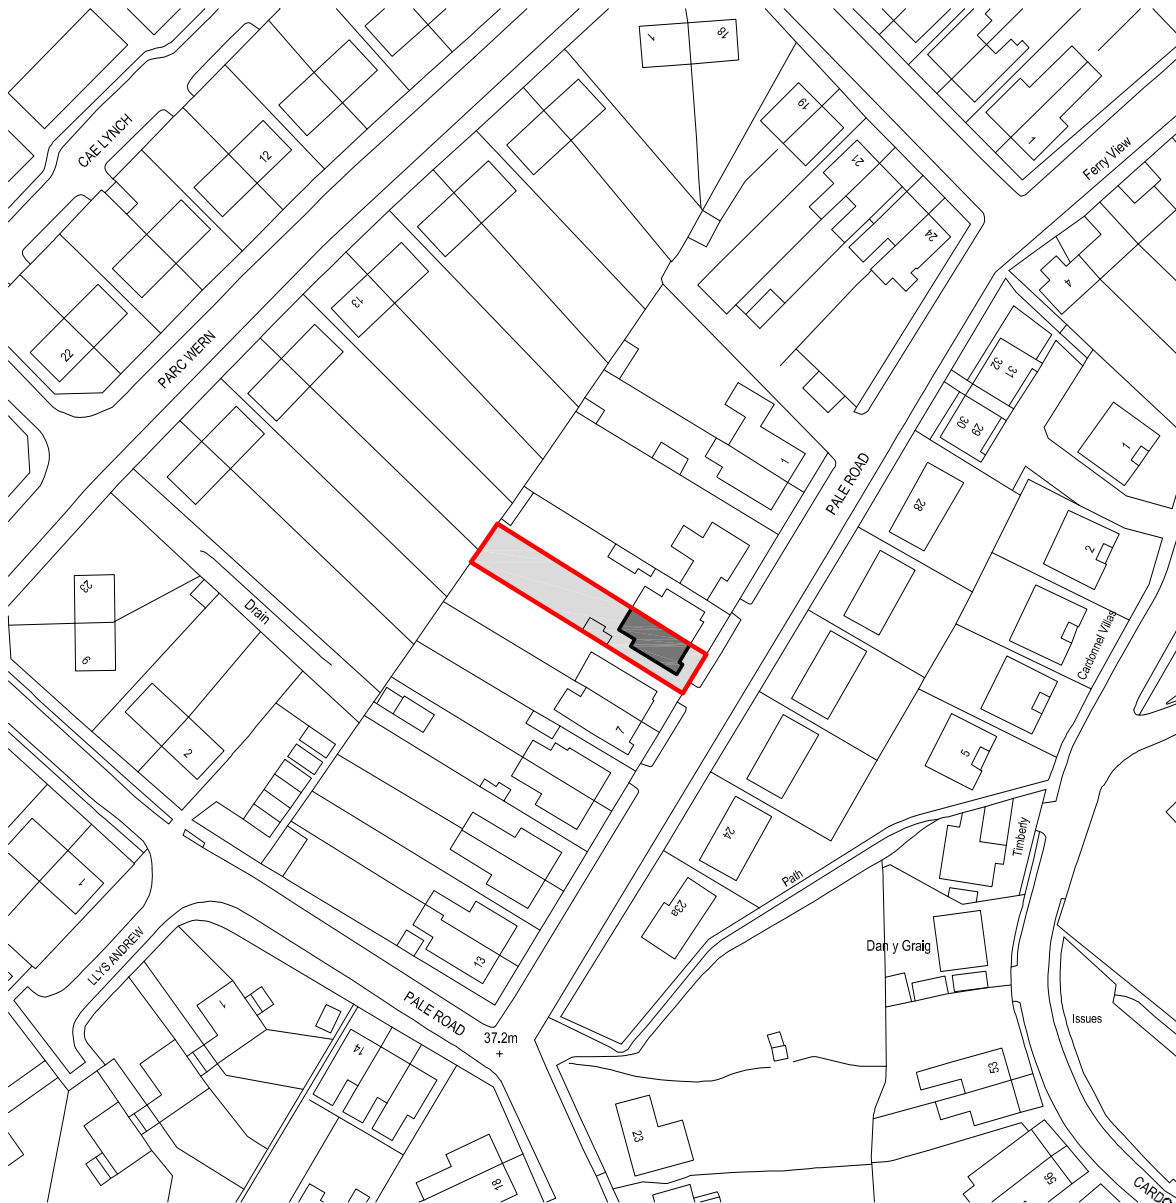

SITE LOCATION PLAN
Scale 1:1250



Cwm Planning & Design Ltd.
(architectural and Draughting Services)

Client:

Miss Georgia Rees
5 Pale Road
Skewen
SA10 6BW

Project Title:

**SINGLE STOREY
REAR EXTENSION**

General Notes:

1. Do not scale from this drawing, take figured dimensions only.
2. Dimensions are in millimeters unless otherwise stated.

Drawing Issue:

LDC

Drawing Title:

SITE LOCATION PLAN

Drawing No: CPD-001

Revision:

Date: 13-09-2023

Revised:

Scale(s): 1:1250

Paper Size: **A4**