



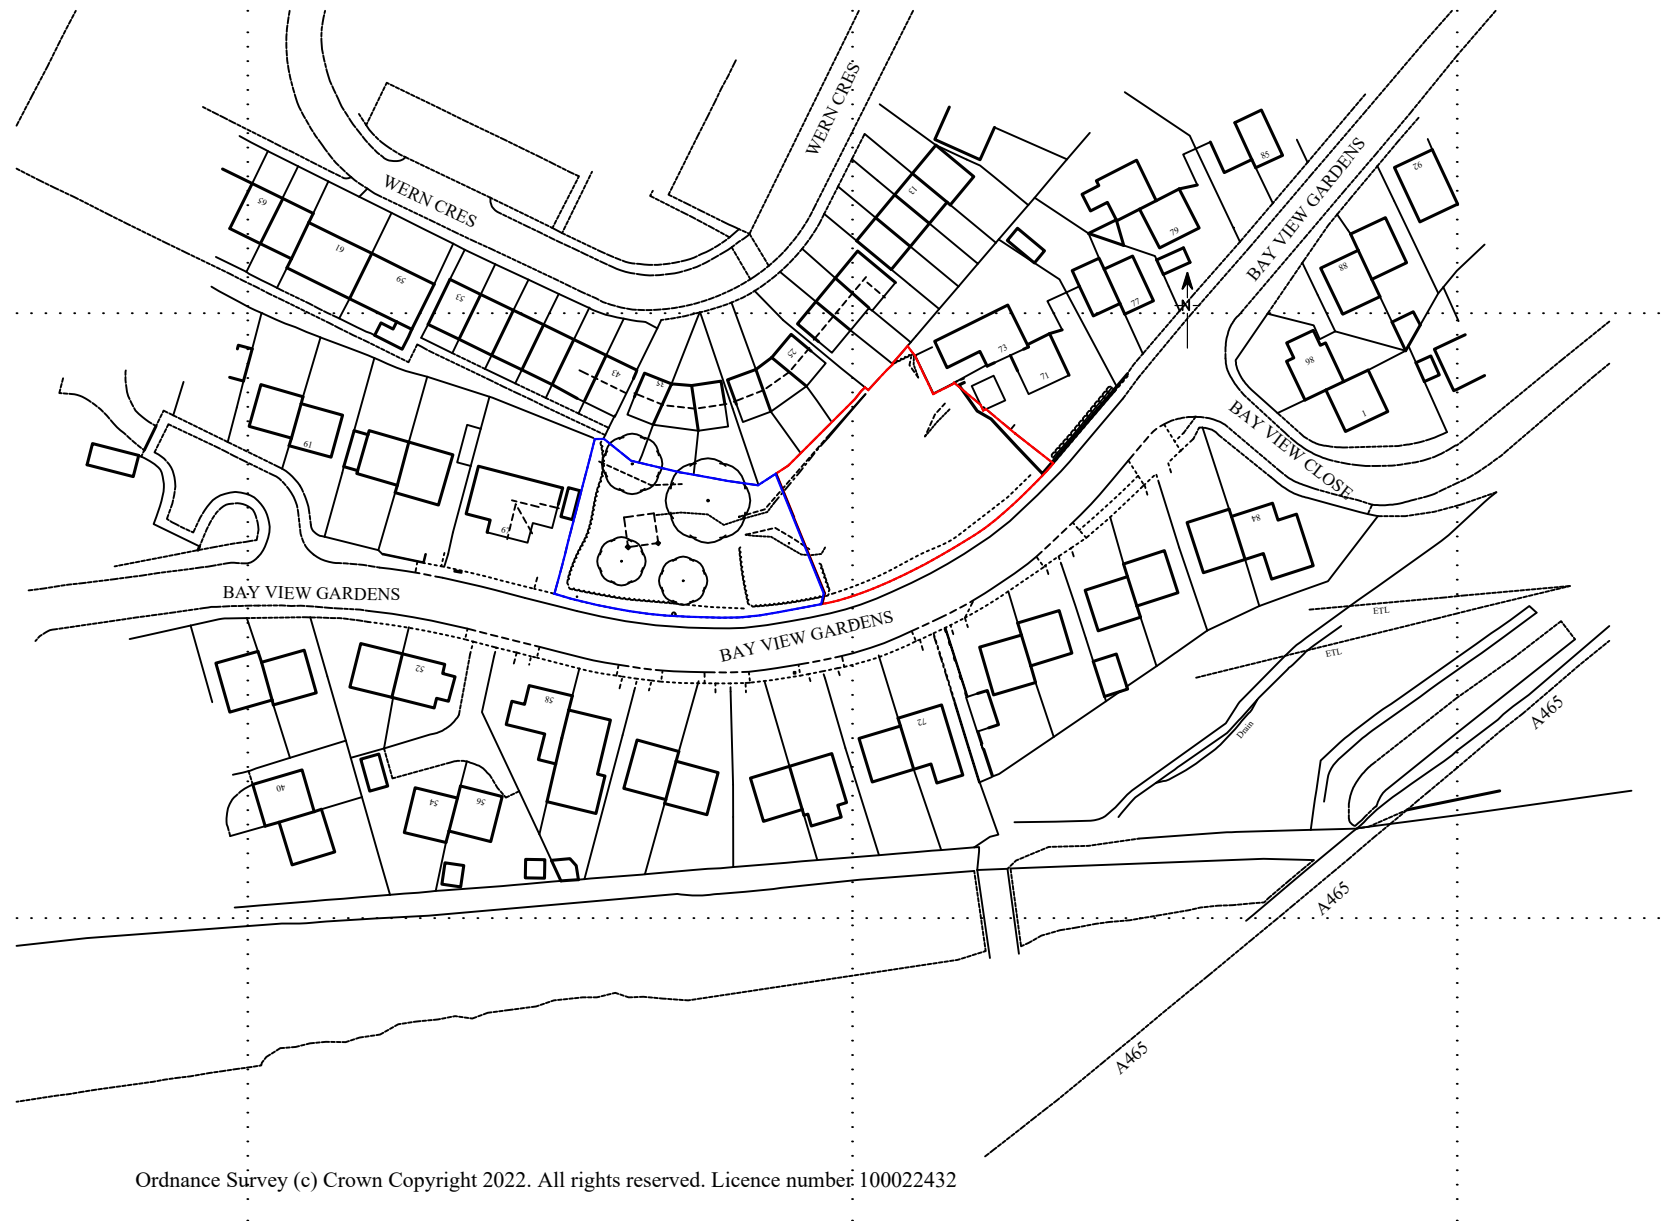

Note:- This drawing is intended for the purposes indicated only. Do not scale this drawing. Dimensions indicated are approximate and should be checked on site. Any errors or discrepancies to be reported as soon as they are discovered.

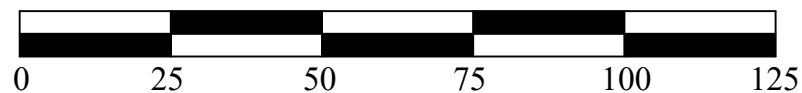

SCALE BAR 1:1250



Land Enhancement Services Ltd

The Hawthorns, Cockett Valley, Sketty, Swansea. SA2 0FD. Mob. :07702 537094 E-mail : landenhancement@live.com

Client: Land Enhancement Services Ltd	Project: Proposed development on land adjoining 73, Bay View Gardens, Skewen, Neath. SA10 6NF	Drawing: Existing site location plan
Scale: 1:1250	Date: April 2023	Job No.: 1203.P21
	Rev.: B	A3