


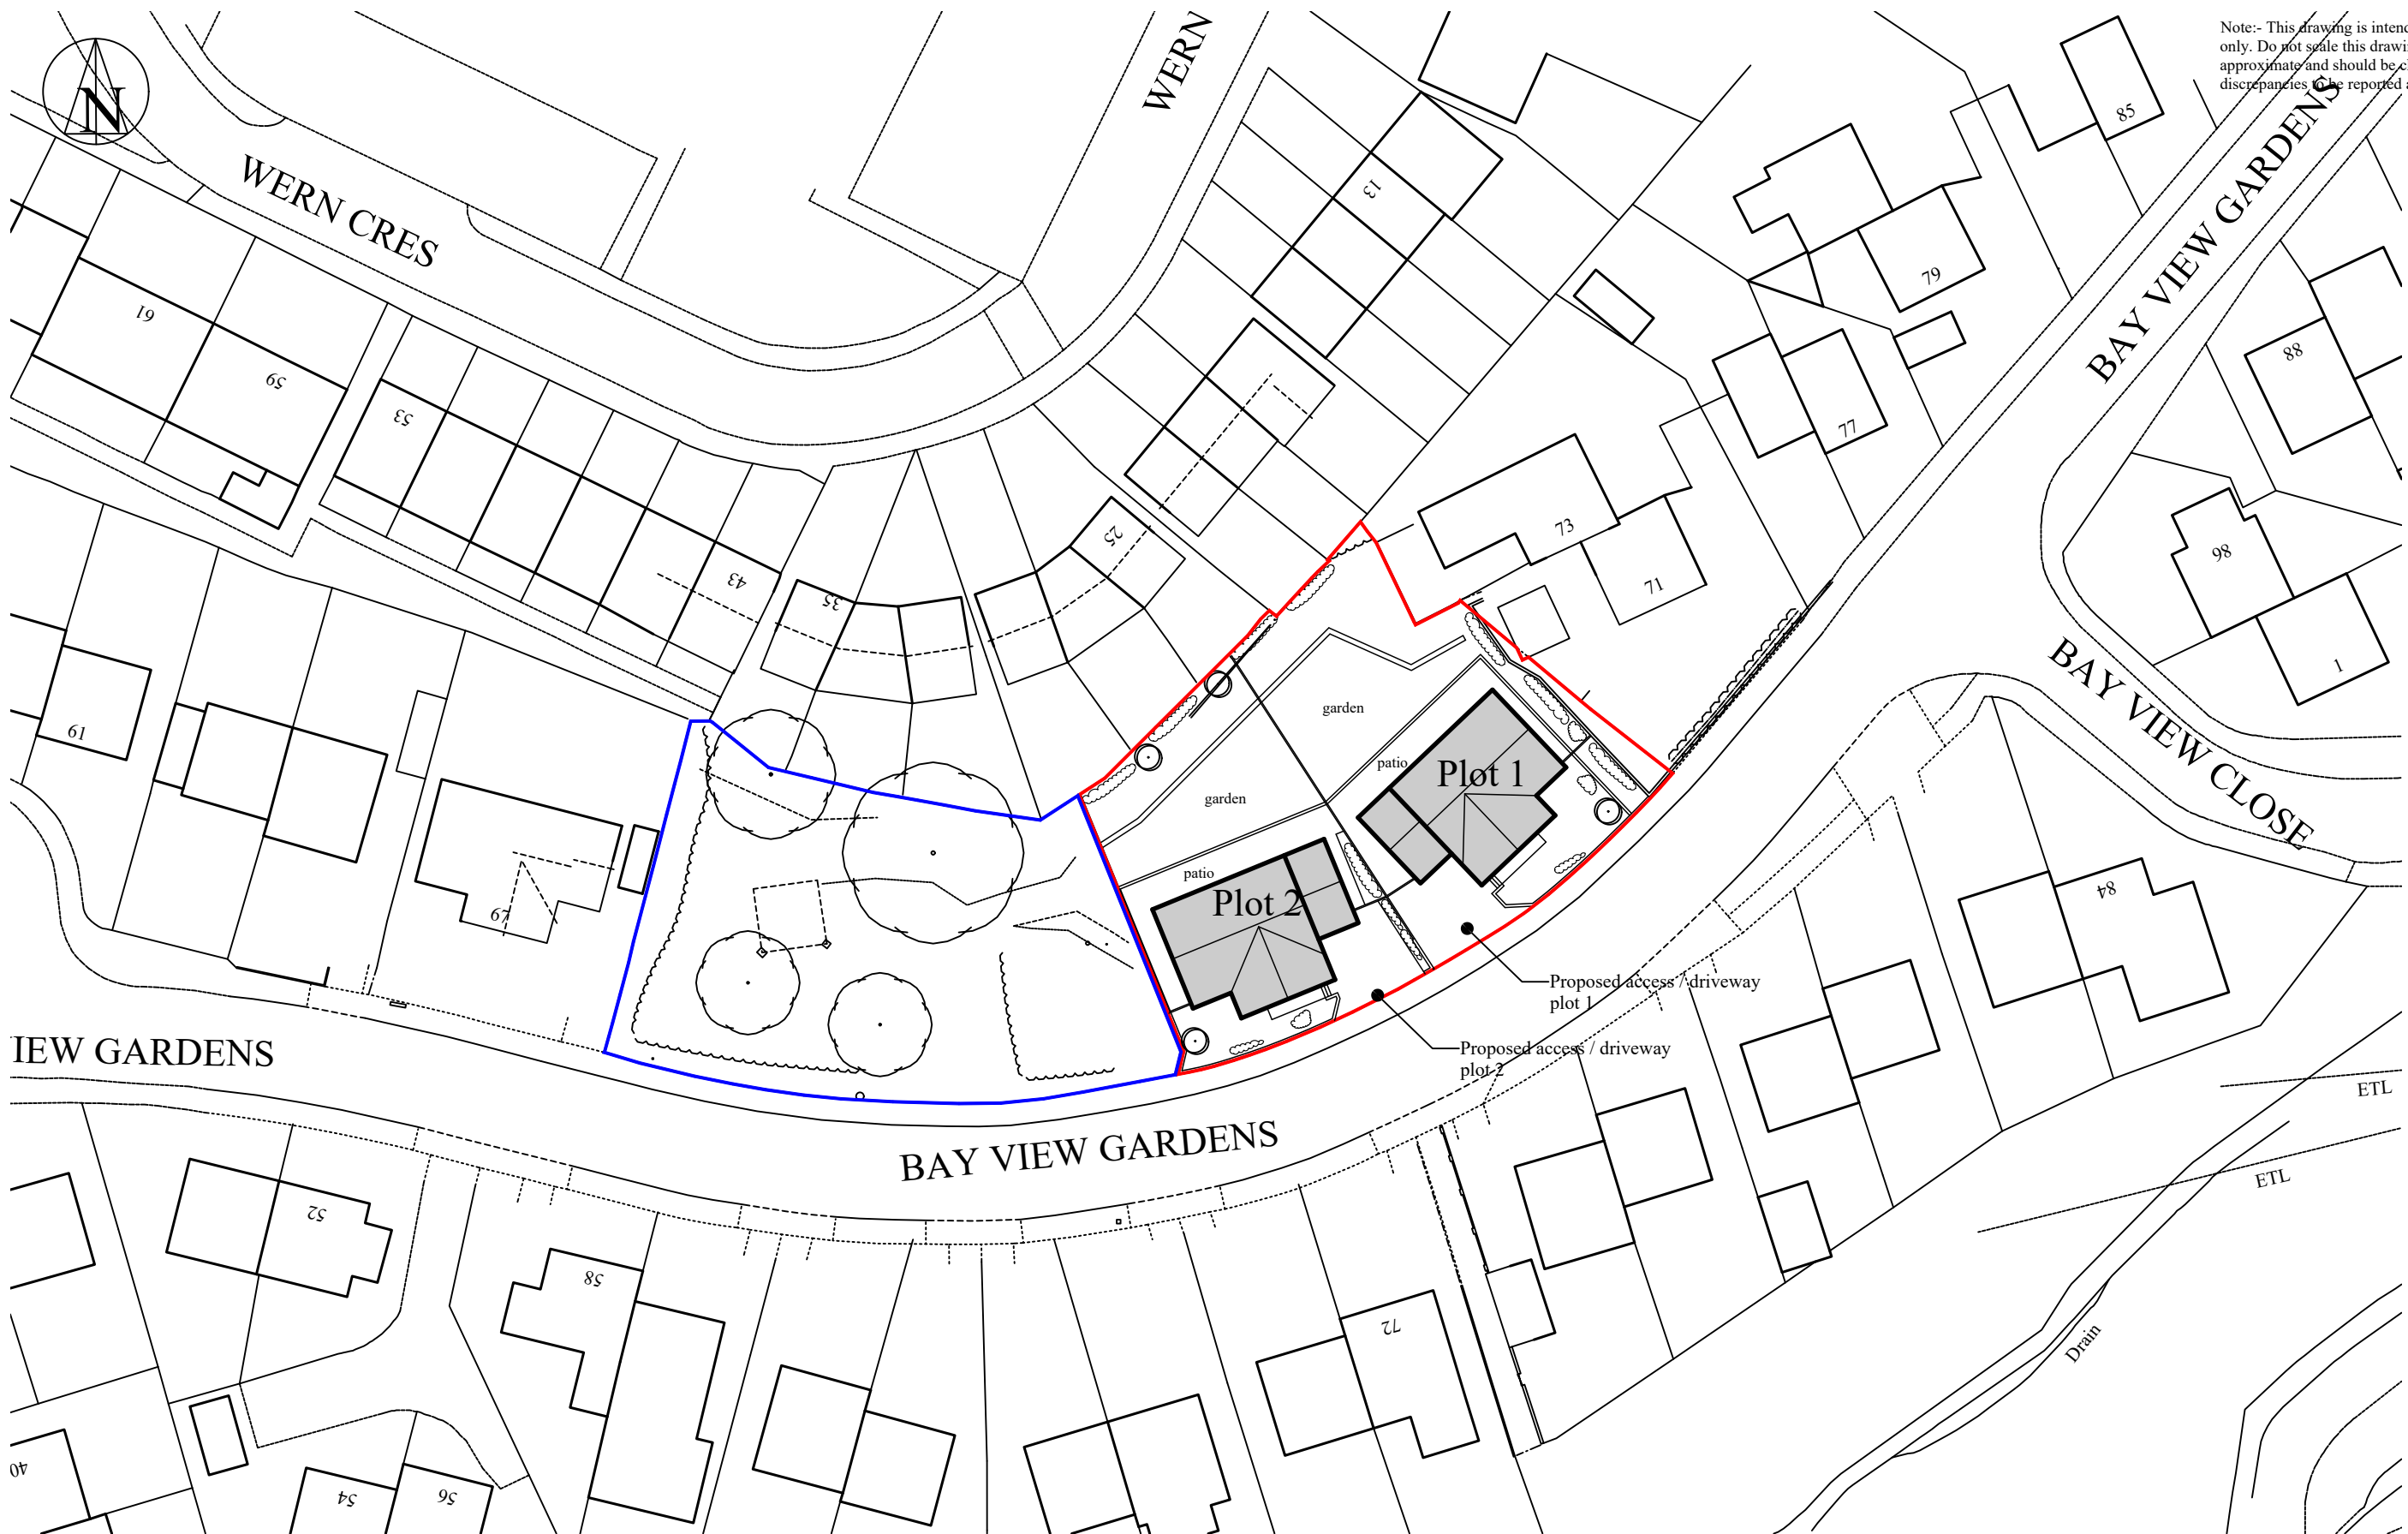


Note:- This drawing is intended for the purposes indicated only. Do not scale this drawing. Dimensions indicated are approximate and should be checked on site. Any errors or discrepancies to be reported as soon as they are discovered.

IEW GARDENS

BAY VIEW GARDENS

SCALE BAR 1:500

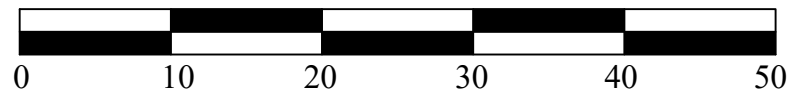

Land Enhancement Services Ltd

The Hawthorns, Cockett Valley, Sketty, Swansea. SA2 0FD. Mob. :07702 537094 E-mail : landenhancement@live.com

Client: Land Enhancement Services Ltd	Project: Proposed housing on land adjoining 73, Bay View Gardens, Skewen, Neath. SA10 6NF	Drawing: Proposed block plan
Scale: 1:500	Date: April 2023	Job No.: 1203.P32
	Rev.: C	A3