




Ordnance Survey, (c) Crown Copyright 2023. All rights reserved. Licence number 100022432

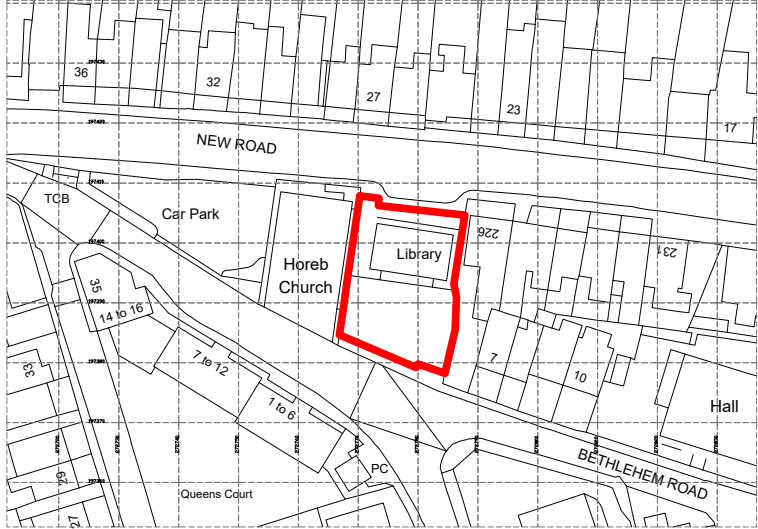

Ordnance Survey, (c) Crown Copyright 2023. All rights reserved. Licence number 100022432


SITE LOCATION PLAN

scale 1:1250 @ A3

SITE ADDRESS


225 new Road
Skewen
Neath
SA10 6UU

NORTH

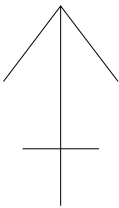

BLOCK PLAN

scale 1:500 @ A3

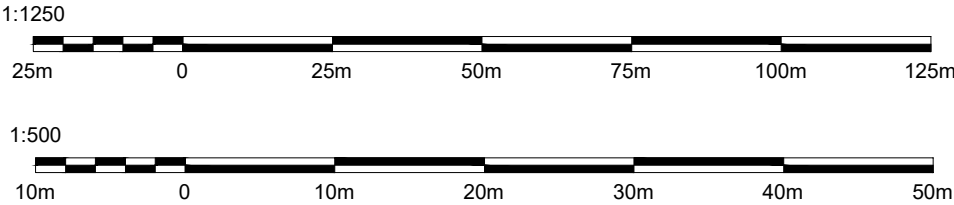

JOB: James Brothers office		CLIENT: CarlyJames James Brothers Plumbing	
ADDRESS: 225 New Rd, Skewen, Neath SA10 6UU			
TITLE: SITE LOCATION & BLOCK PLANS			
SYSTEM No: H-M/1533-23/James Bros/CAD		DATE: 13.09.23	DRW-No. P01 Rev /
JOB No: 1533-23		Checked by:	
SCALES: A3 @ 1:500, 1/1250		DRAWN BY: Matt Bailey	

REVISIONS DESCRIPTION:			
ALL DIMENSIONS TO BE CHECKED ON SITE: Contractor to check and verify all building and site dimensions. The contractor is to comply in all respects with the current Building Regulations whether specifically stated on this drawing or not. This drawing must be read and checked against any other specialist drawing provided.			



Thomas Parry Design
The Old Sketty Coach House,
21 Gower Road, Sketty
Swansea, SA2 9BX
t: 01792 290755
e: design@thomasparry.co.uk
w: www.thomasparry.co.uk