


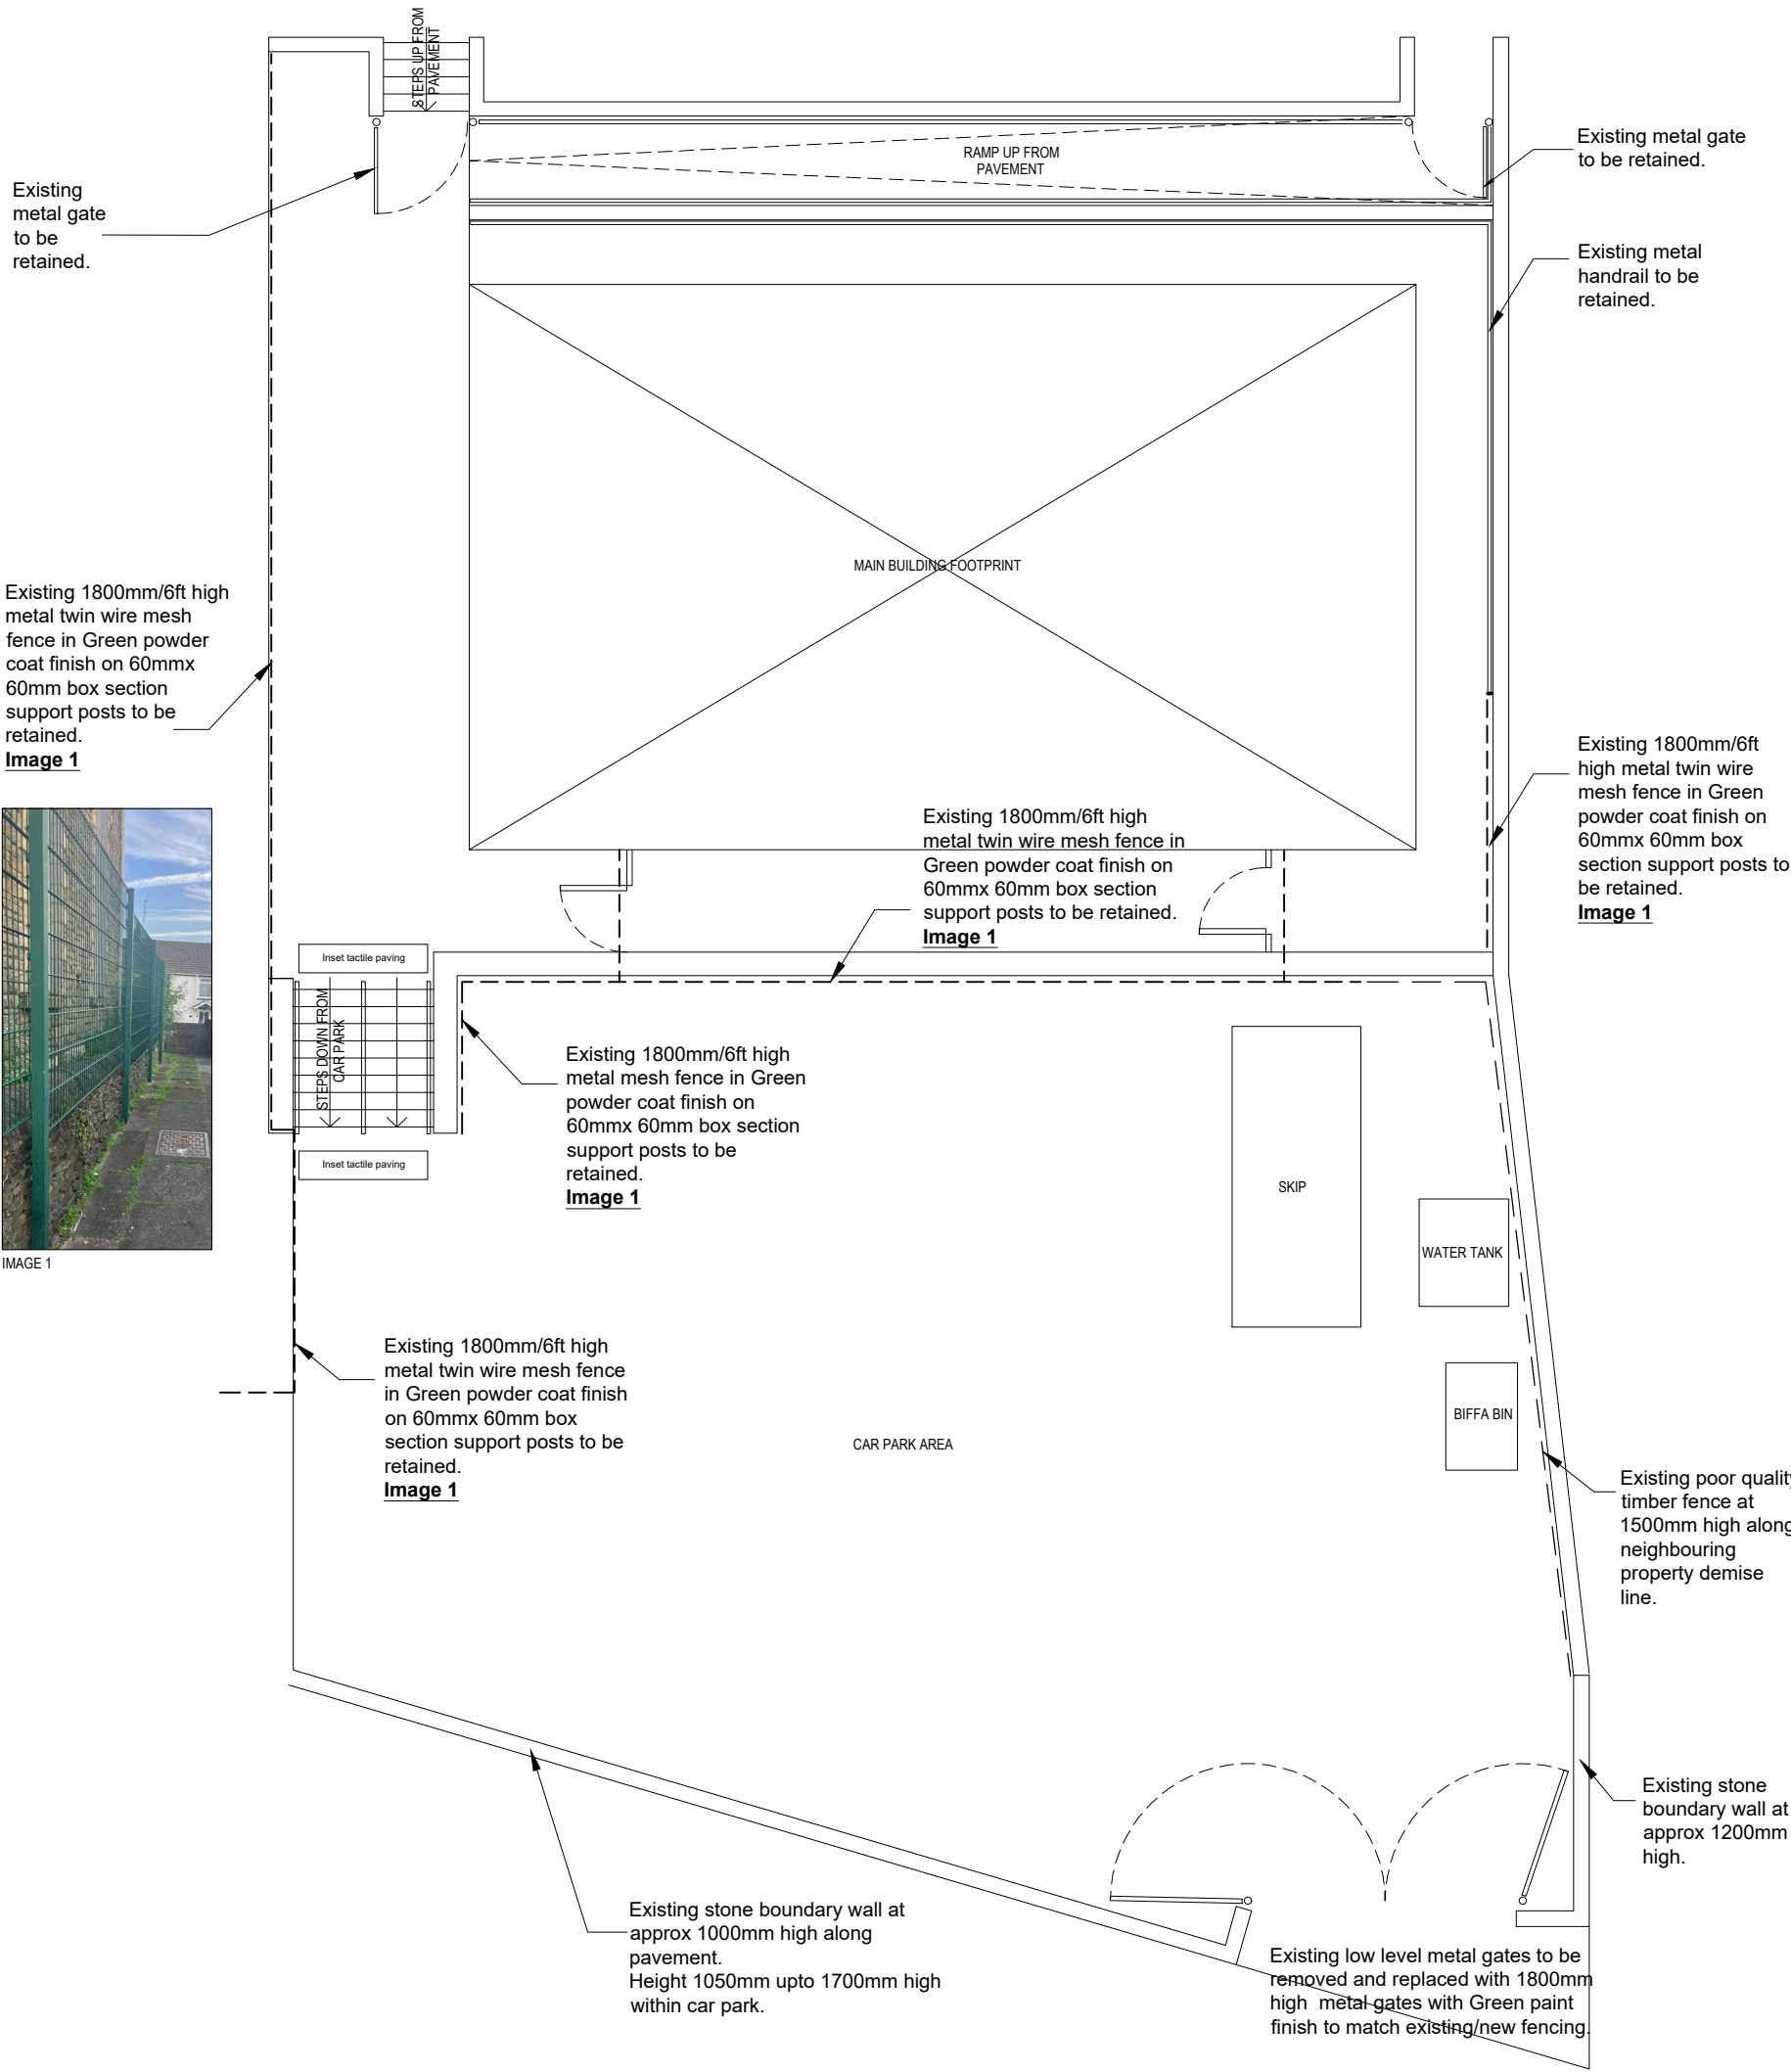

EXISTING SITE LAYOUT PLAN
scale 1:50 @ A1

JOB: James Brothers office		CLIENT: Carly James James Brothers Plumbing	
ADDRESS: 225 New Rd, Skewen, Neath SA10 6UU		TITLE: EXISTING SITE LAYOUT PLAN	
SYSTEM No: H-M/1533-23/James Bros/CAD	DATE: 13.09.23	DRW-No.	Rev
JOB No: 1533-23	Checked by:	P02	/
SCALES: A1 @ 1:50	DRAWN BY: Matt Bailey		
REVISIONS DESCRIPTION:			