


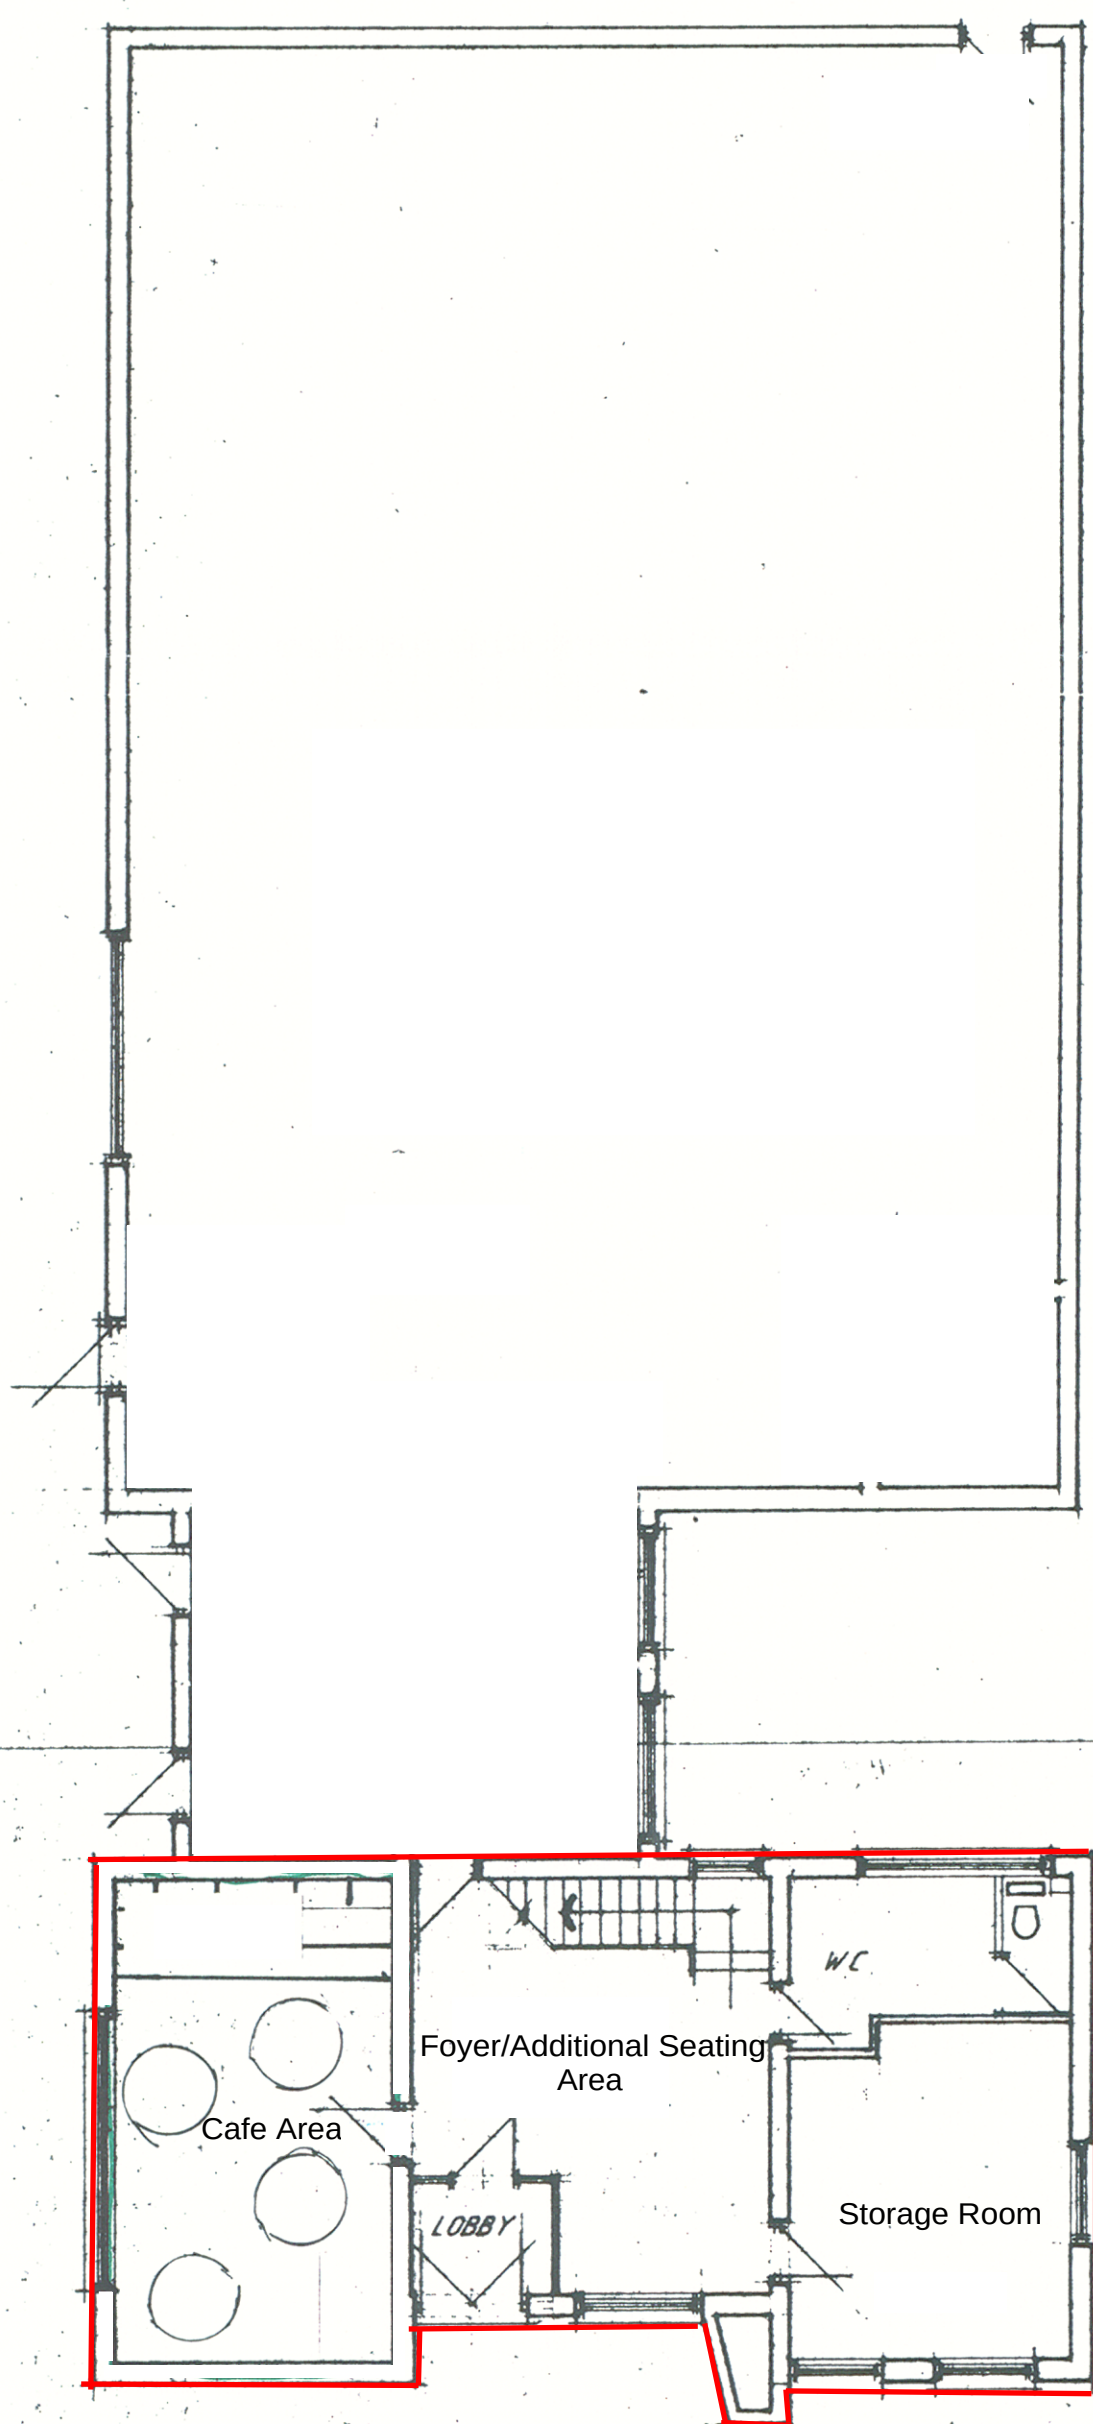

The application relates to the section of the building outlined in red only.
The remainder of the building has been shown for context purposes only

PROPOSED GROUND FLOOR