


Superseded

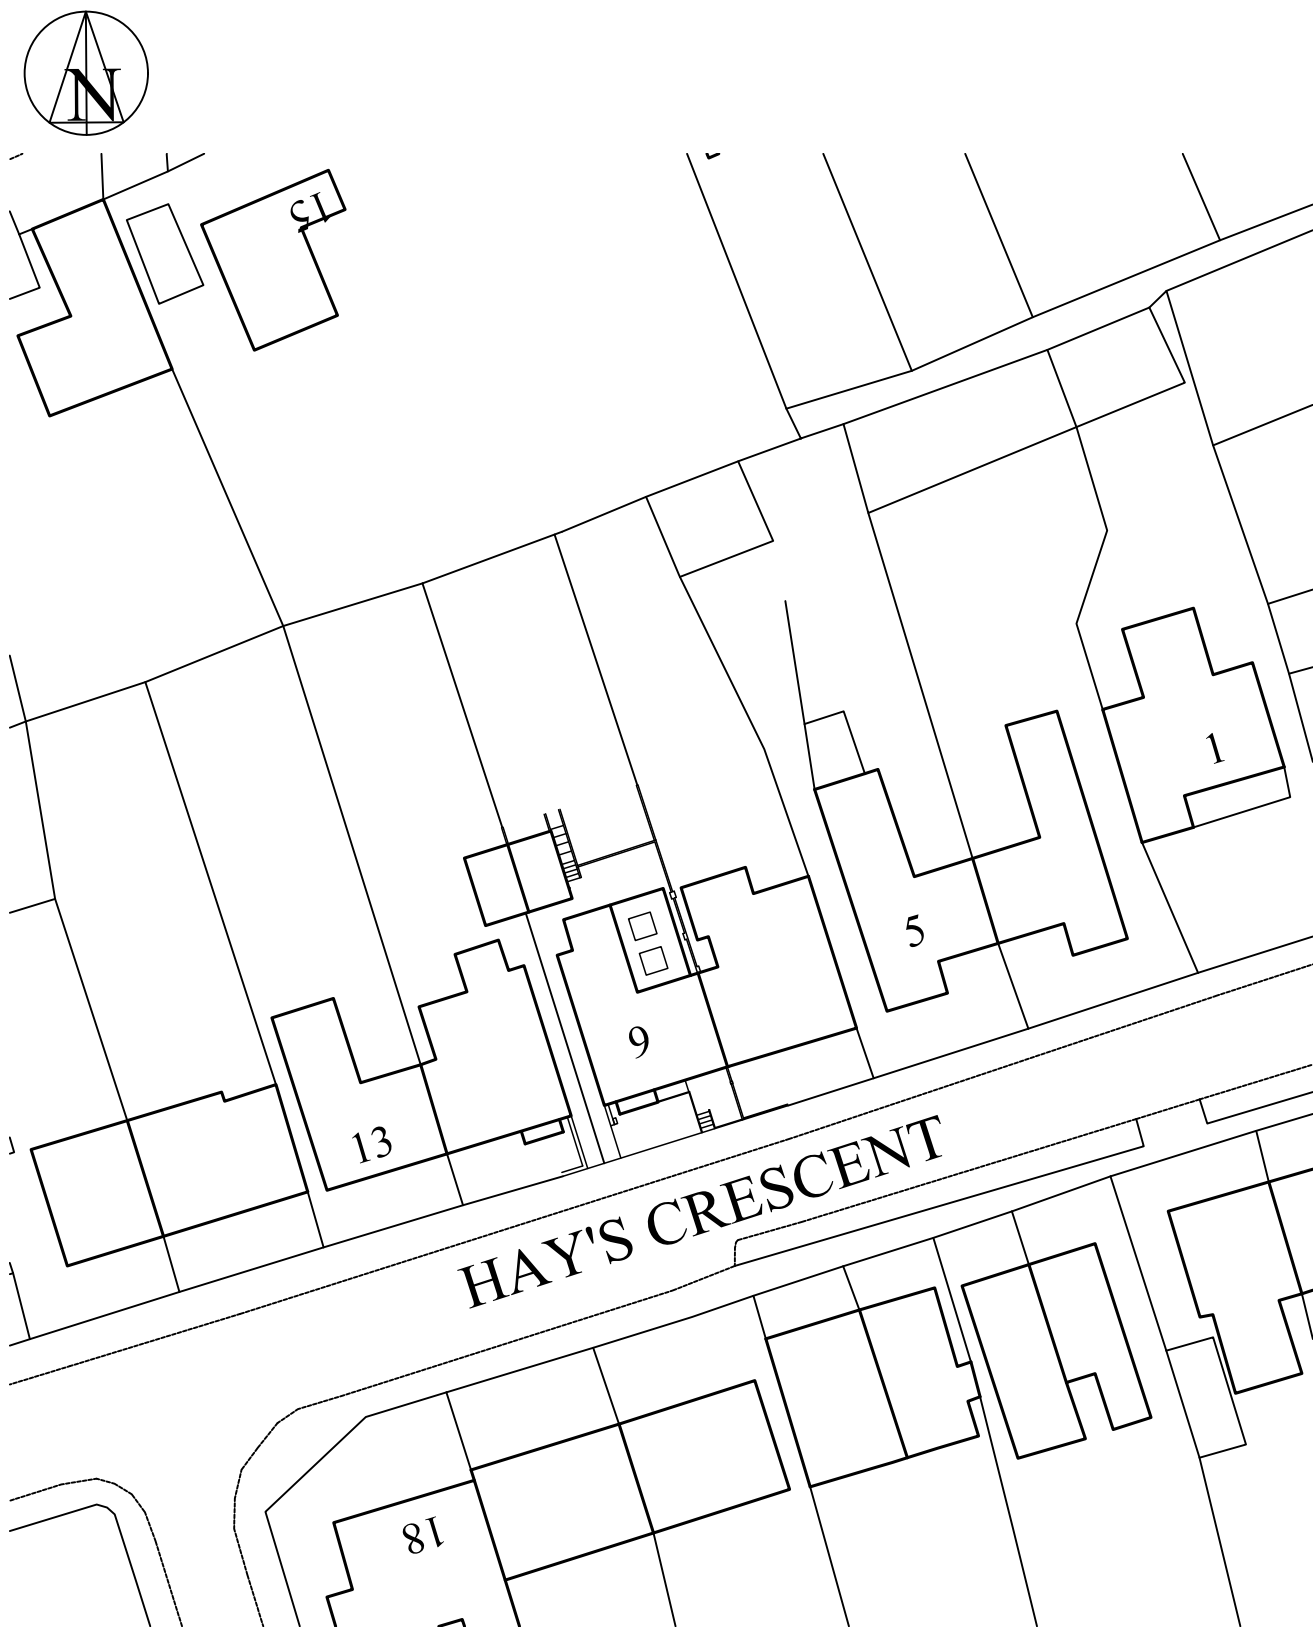

1:500 Block plan

SCALE BAR 1:500

0 10 20 30 40 50



1:1250 Site location plan

SCALE BAR 1:1250

0 25 50 75 100 125

- Note:-**
- This drawing is intended for the purposes indicated only.
 - All dimensions are approximate and should be checked on site, with discrepancies reported.
 - Services searches to be obtained, prior to tendering or works commencing on site.
 - Building Regulations to be contacted to check if an application is required, and should advise the contractor accordingly.
 - A Party Wall agreement may be required with adjoining neighbours, prior to starting work.
 - CDM Regulations 2015 & Health and Safety at work act 1974 apply.

Gary Seymour Drawing Services				
Client:- Mr William John Thomas No. 9, Hays Crescent, Glynneath, Neath. SA11 5BE		Job Title :- Proposed rear extension to No. 9, Hays Crescent, Glynneath, Neath. SA11 5BE		Dwg Title:- Site location plan & Block plan
Scale:- 1:1250 & 1:500	Date :- June 2023	Stage :- Planning	Dwg No.:- 1228.P01	Rev.:-
10, Wellfield, Melincourt, Neath. SA11 4AU. Mob.:- 07846 715003			Email:- garyjseymour@gmail.com	A3