
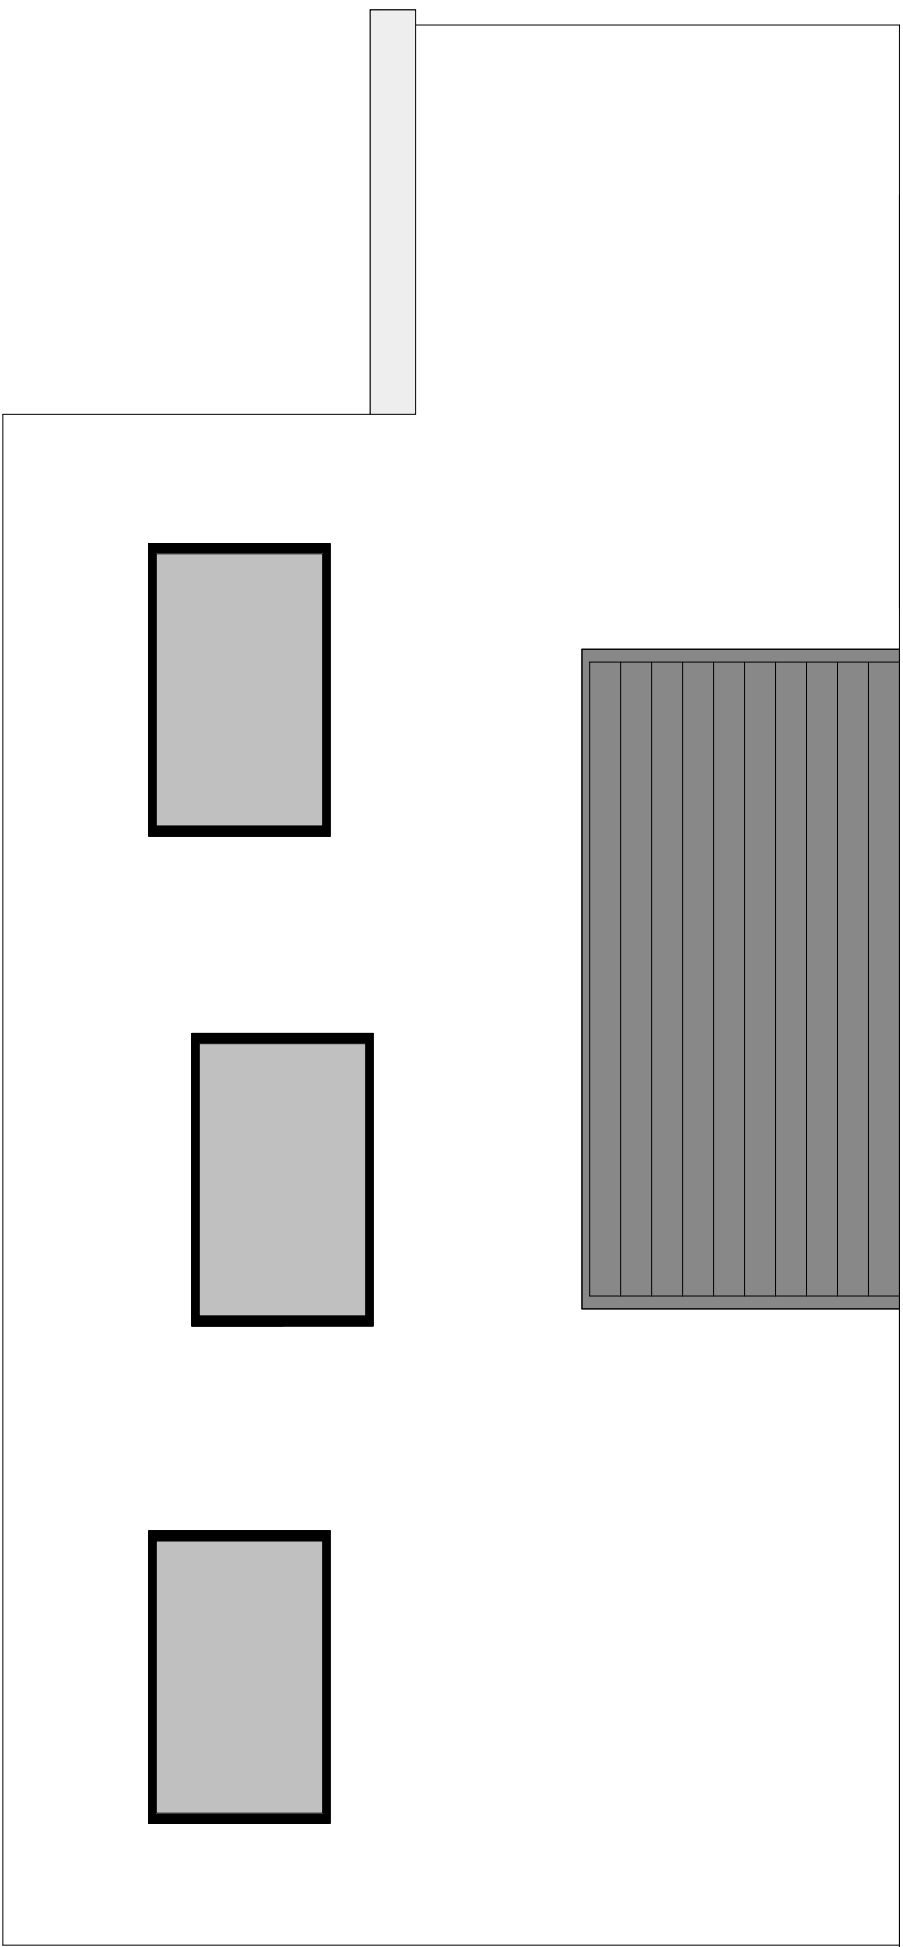
 
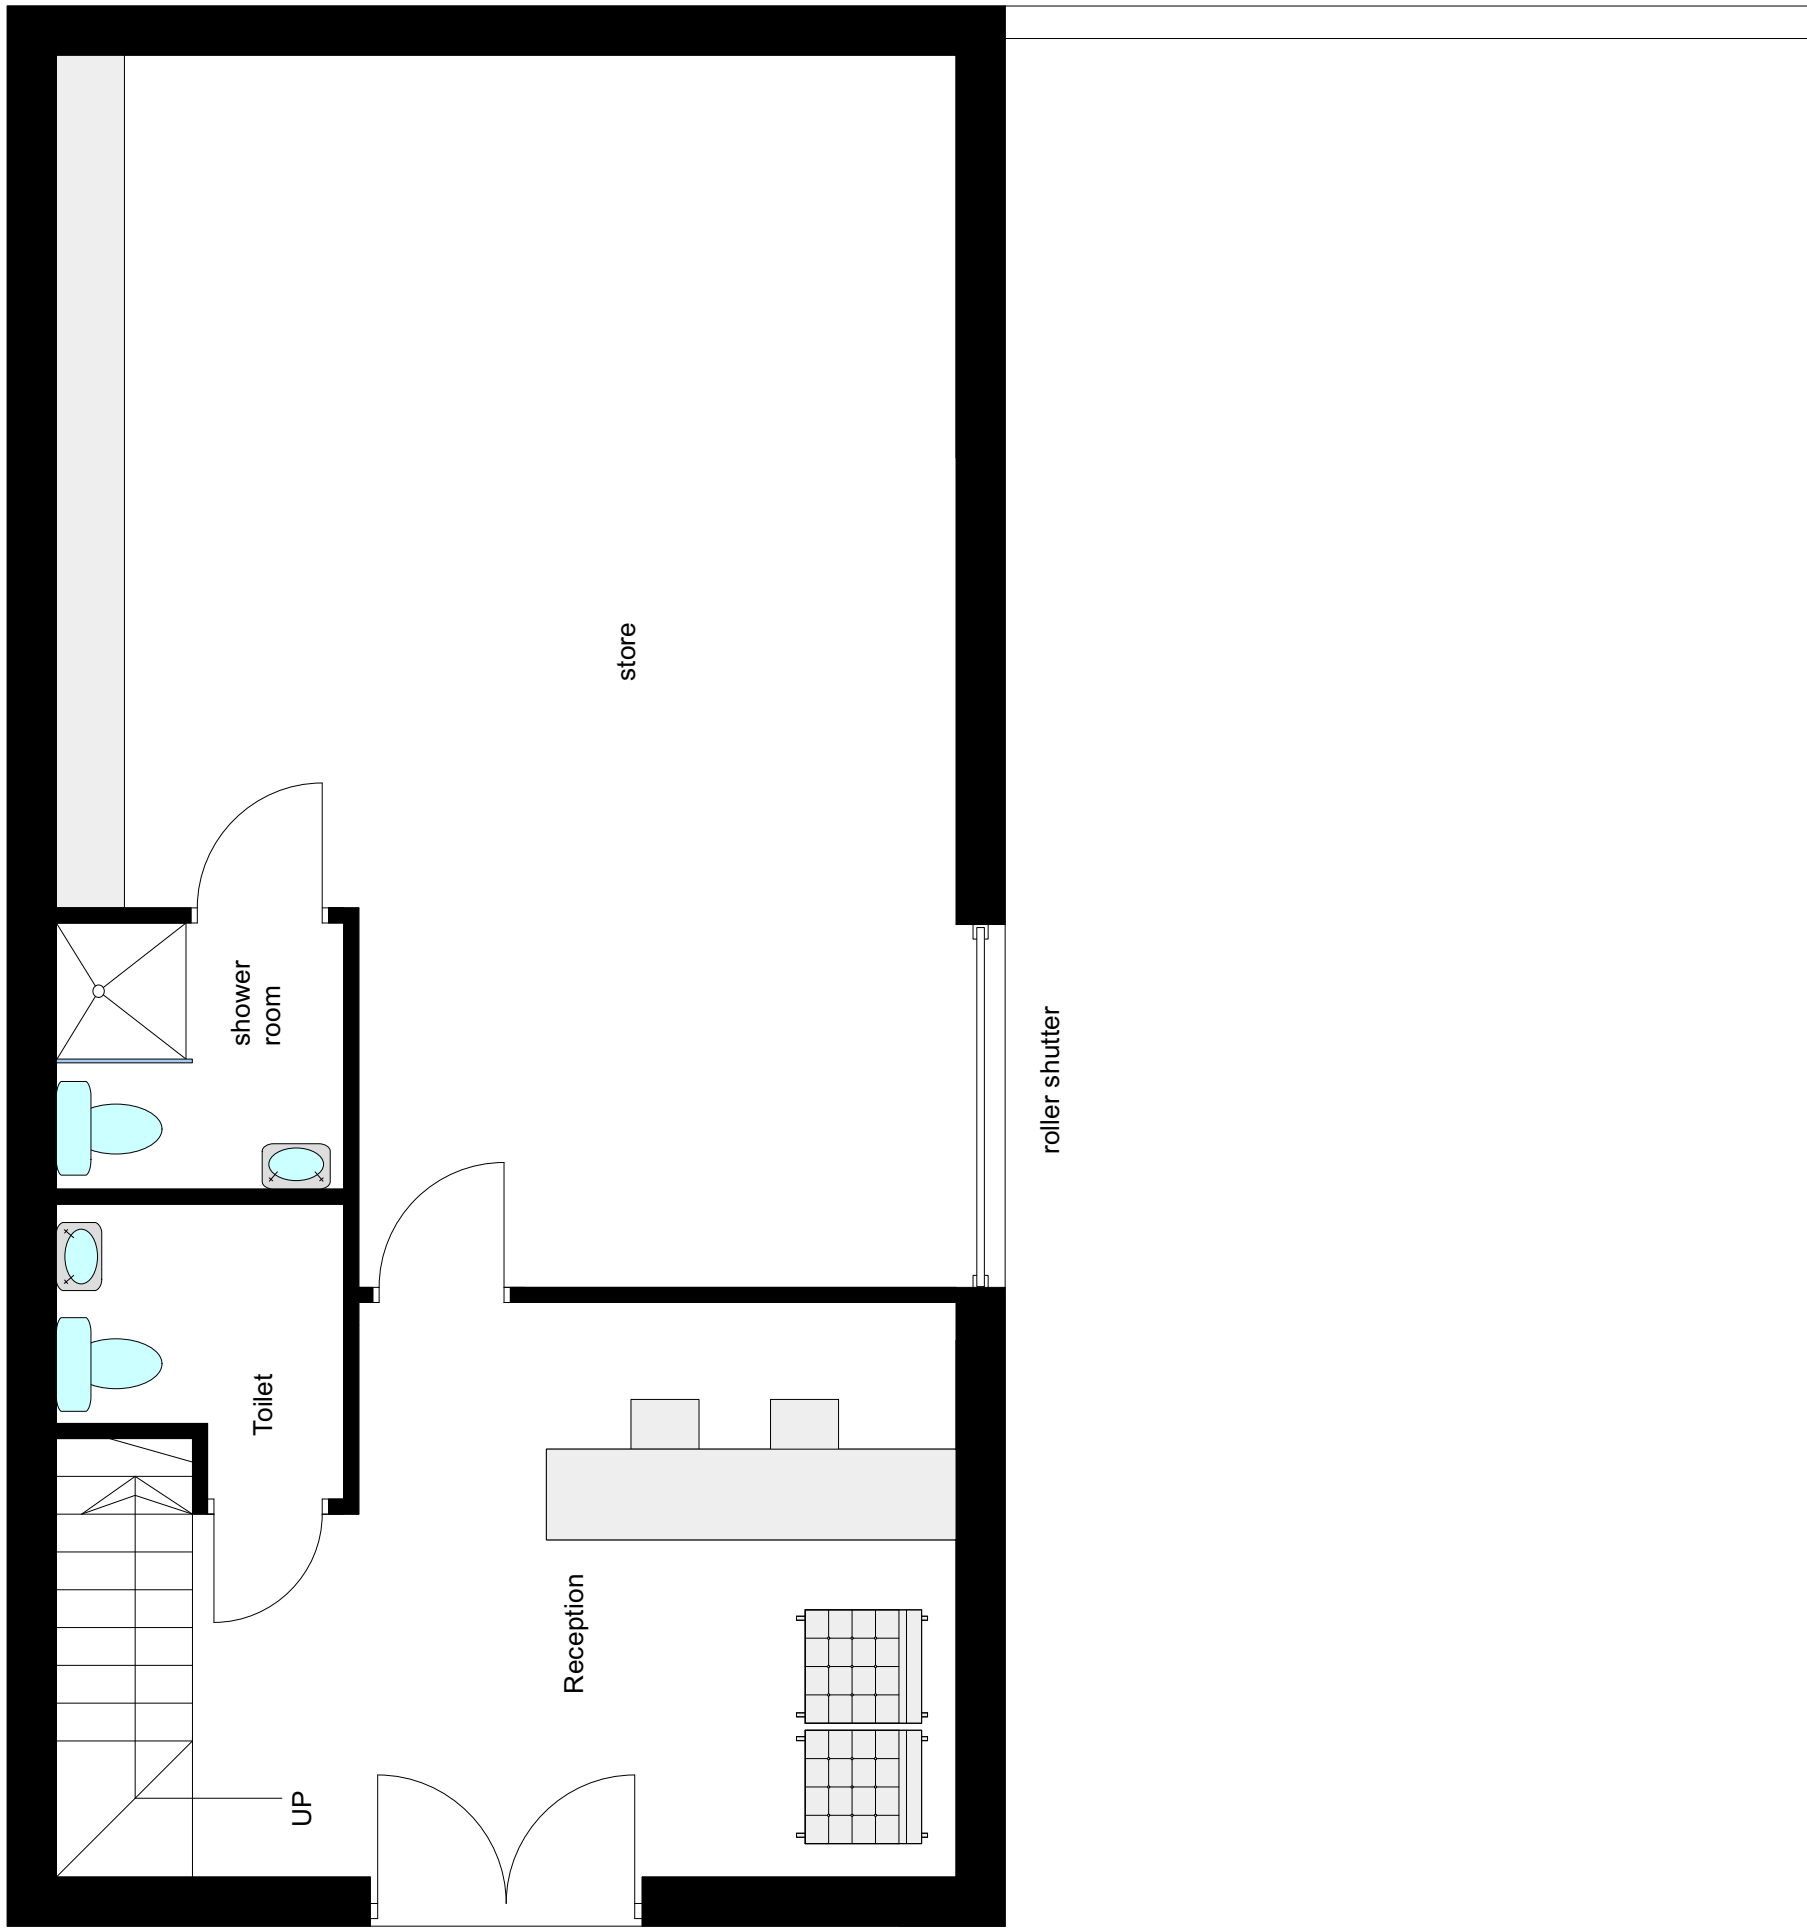


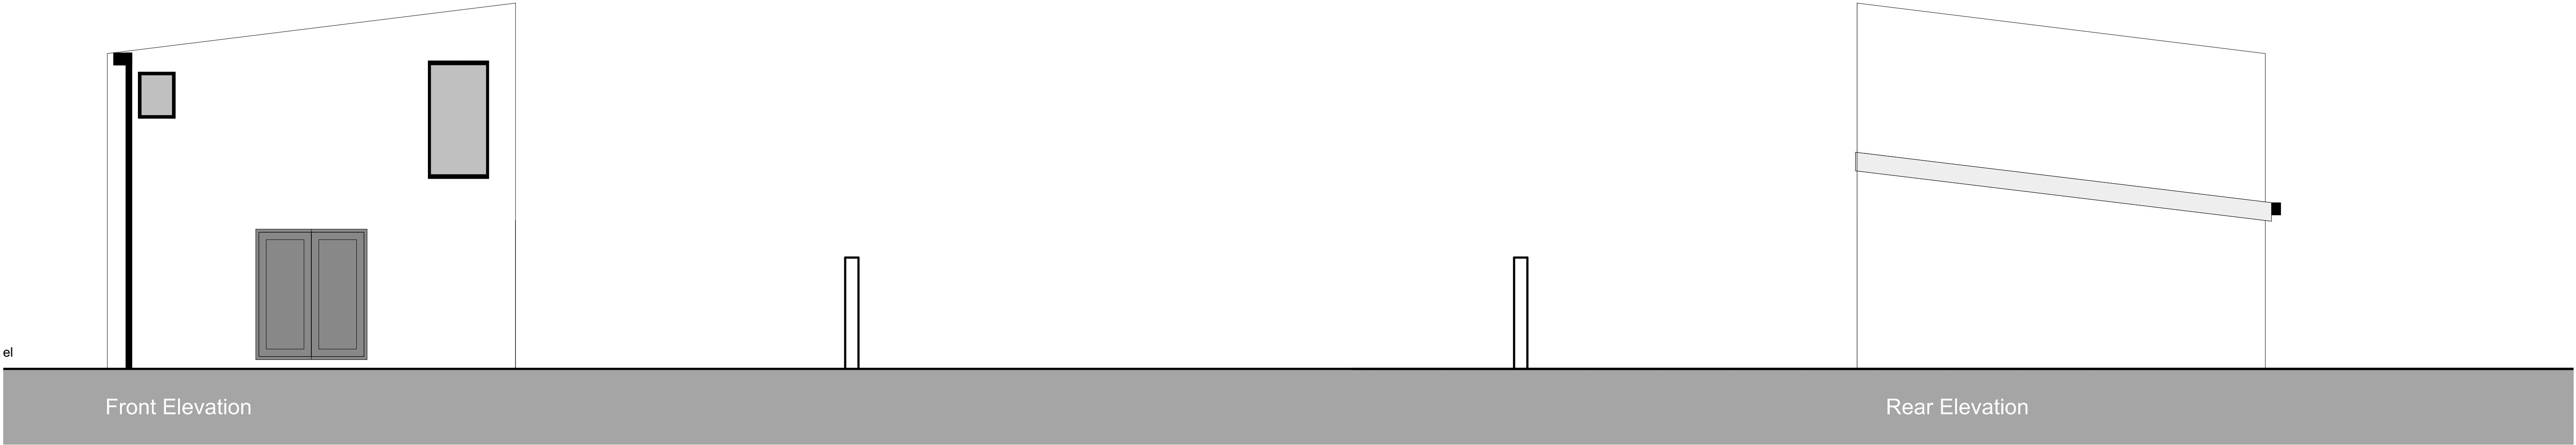

Ground Floor




Roof plan

Front Elevation

 George and Co.

PROPOSED SIDE CANOPY
2 BETHEL ROAD, RESOLVEN,
NEATH

976.001	PLANS		
sketch	1:50@A1	Dec 19	CG
1st Floor Woodfred Studios 62 High St Merthyr Tydfil CF37 6DE 07830328652 hello@georgeandco.studio www.georgeandco.studio			
DO NOT SCALE THIS DRAWING			©George and Co.

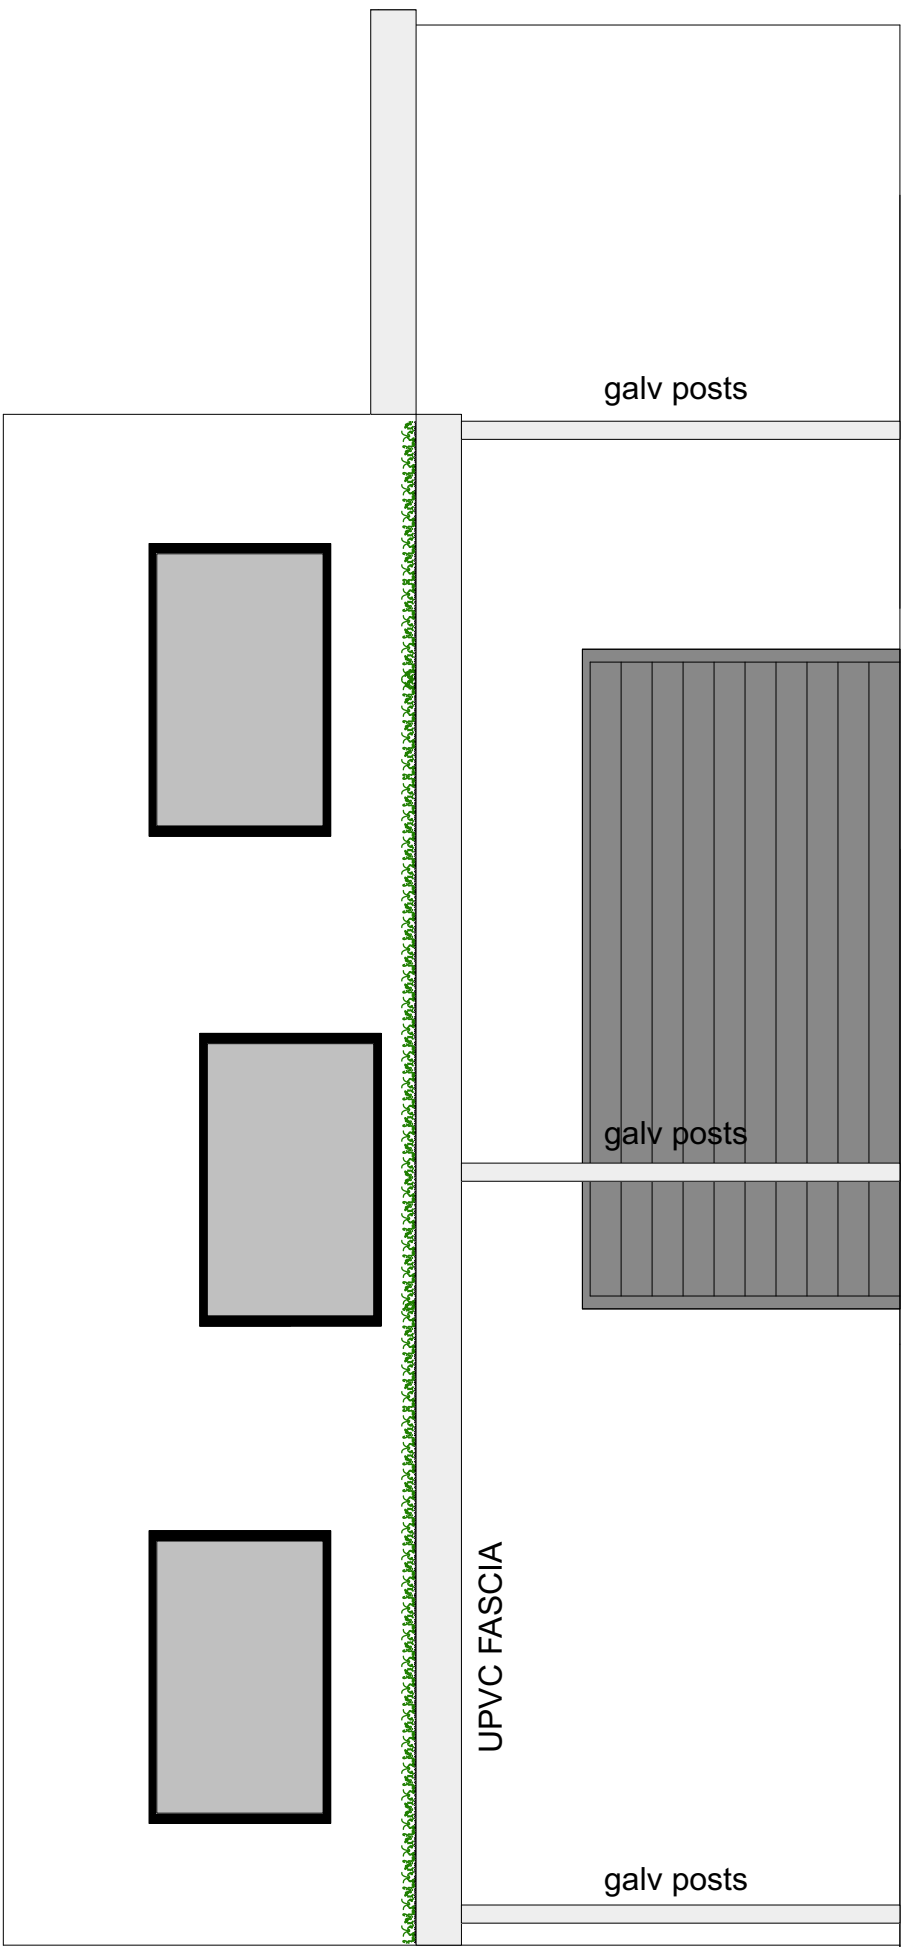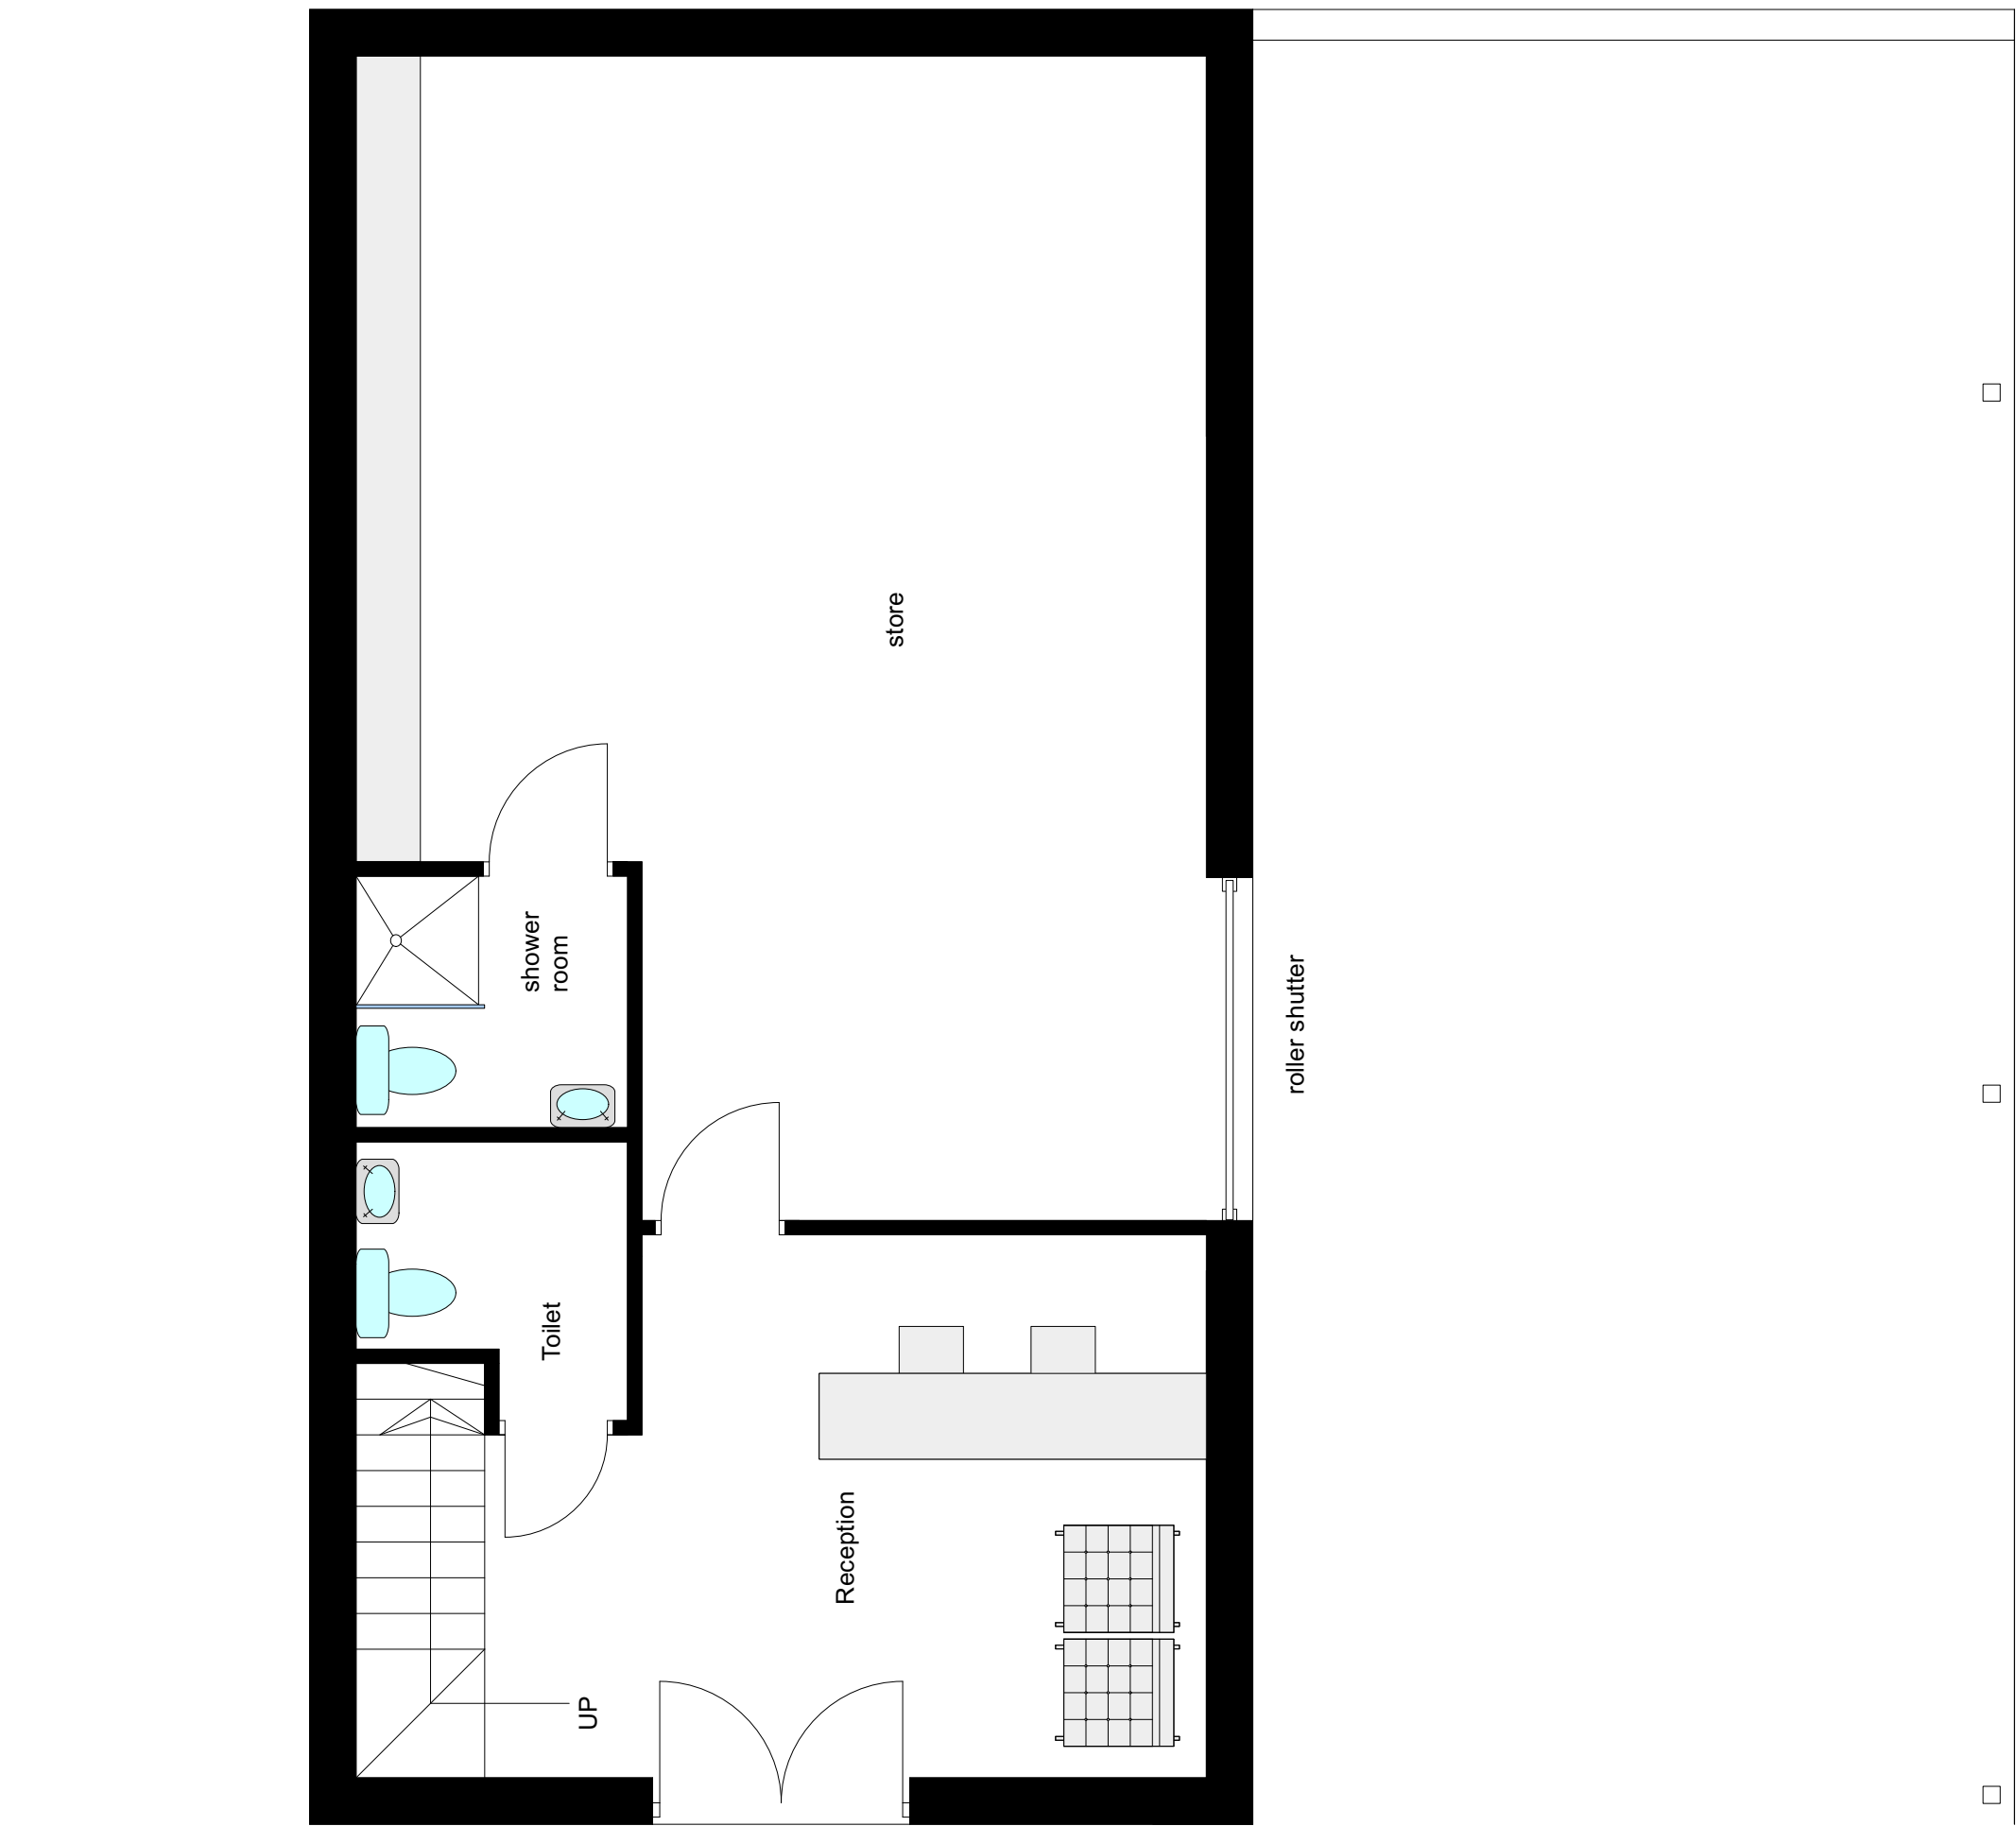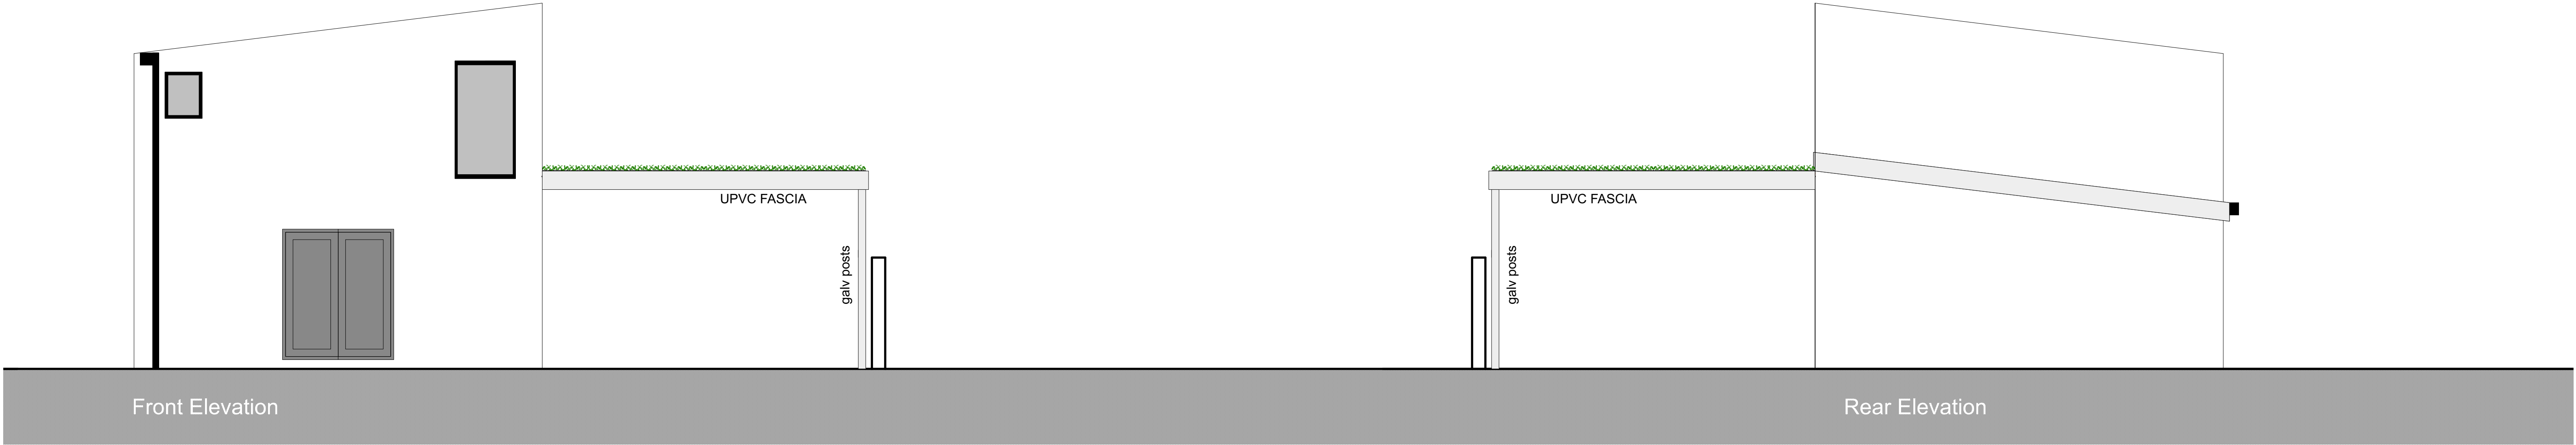

Ground Floor

Roof plan

Front Elevation



George and Co.

PROPOSED SIDE CANOPY
2 BETHEL ROAD, RESOLVEN,
NEATH

976.002		PLANS	
sketch	1:50@A1	Dec 19	CG
1st Floor Woodfired Studios 62 High St Merthyr Tydfil CF37 8DE 07830328652 hello@georgeandco.studio www.georgeandco.studio			
DO NOT SCALE THIS DRAWING		©George and Co.	