




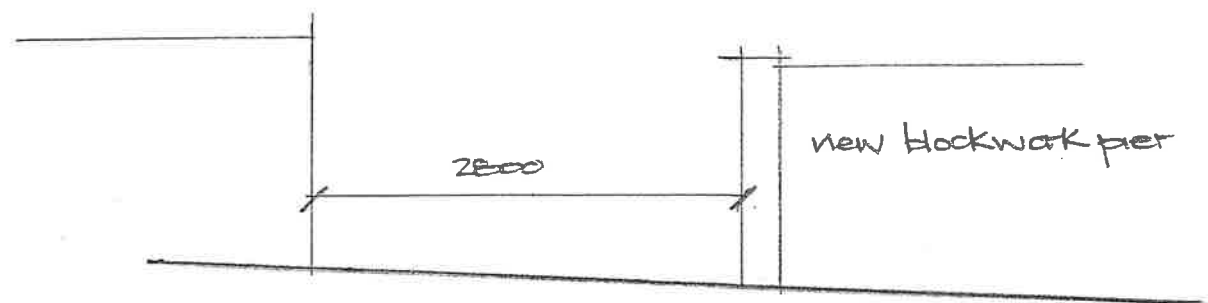

PROPOSED

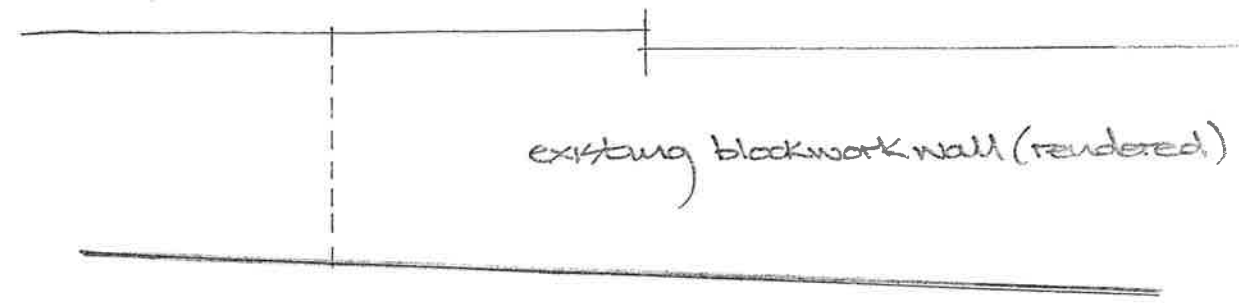

EXISTING (view from Penhydd Road)

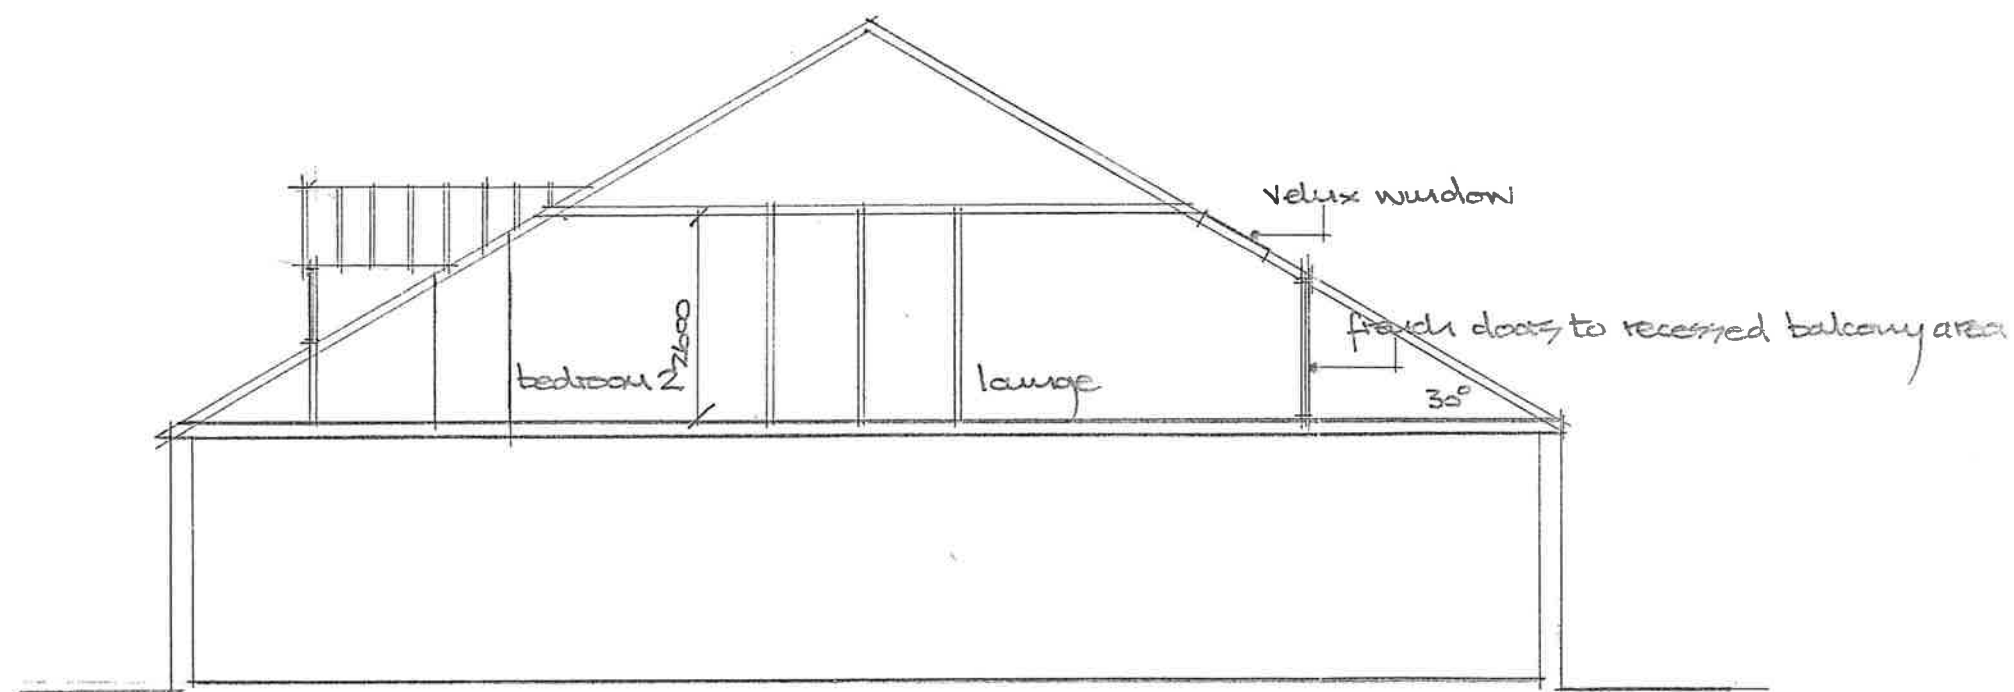

SECTION A-A

Fine Line Architectural Services Ltd. 30 Pond Mawr Garth Maesteg Bridgend CF34 0SX Tel: 01656 732042 Email: fineline248@googlemail.com			Client Mr P Patel		
			Project Village Discount Store, Croeserw.		
			Drawing Title Existing/Proposed Elevation from Penhydd Road And Section A-A		
Date September 2023.		Scale 1:100	Drawing No. VillageStoreCroeserw/WD/10		