


DO NOT SCALE FROM THIS DRAWING  
ALL DIMENSIONS TO BE CHECKED ON SITE.

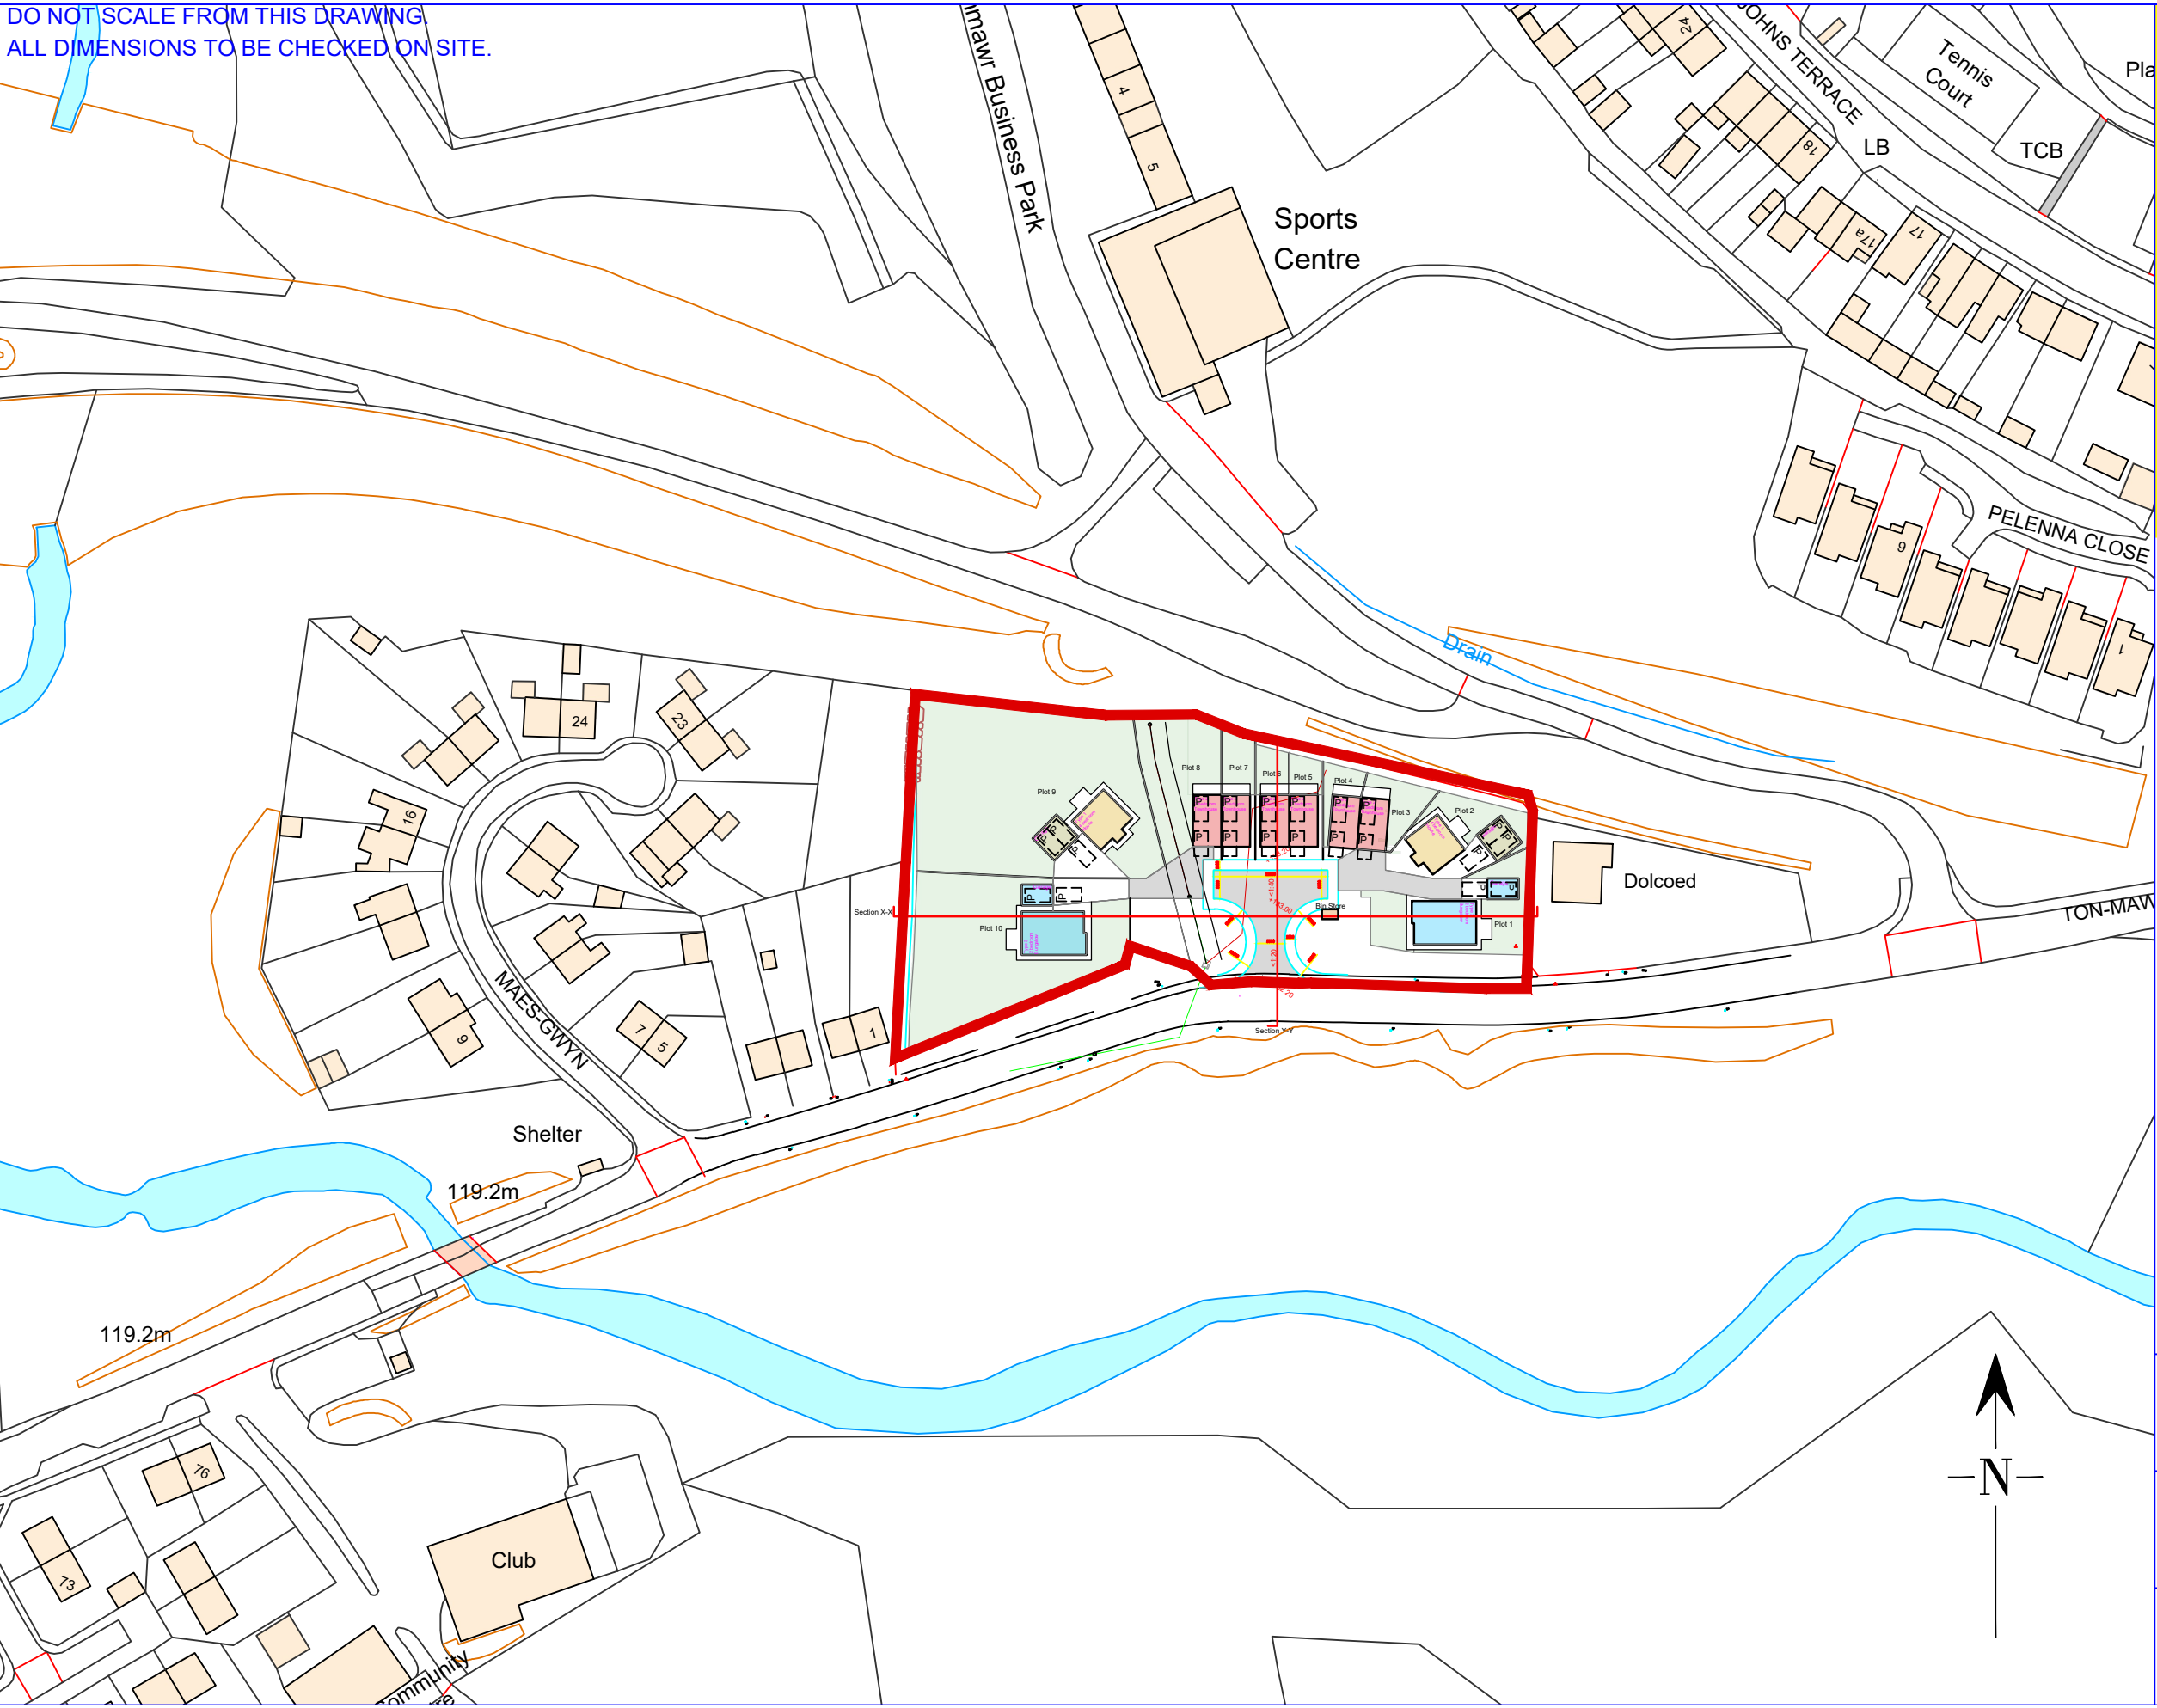

# DR Design

Architectural Services

Davies Richards Design Ltd.  
Llandeilo - [01558 823351](tel:01558823351)  
Mumbles - [01792 347692](tel:01792347692)

E-MAIL - [info@daviesrichardsdesign.com](mailto:info@daviesrichardsdesign.com)  
WEB - [www.daviesrichardsdesign.com](http://www.daviesrichardsdesign.com)

JOB TITLE :

*Mr. D. John.  
Proposed redevelopment  
at:  
Tonmawr Primary School,  
Tonmawr Road,  
Port Talbot,  
SA12 9UW.*

Do Not Scale From This Drawing

DRAWING TITLE :

*Location Plan.*

DRAWING STATUS :

*Planning.*

Original paper size - A3

SCALE :

*1:1250.*

DRAWN BY :

*G.R.R.*

DATE :

*Feb. '22.*

PLAN No

*1778-01*

REVISION

*A*