



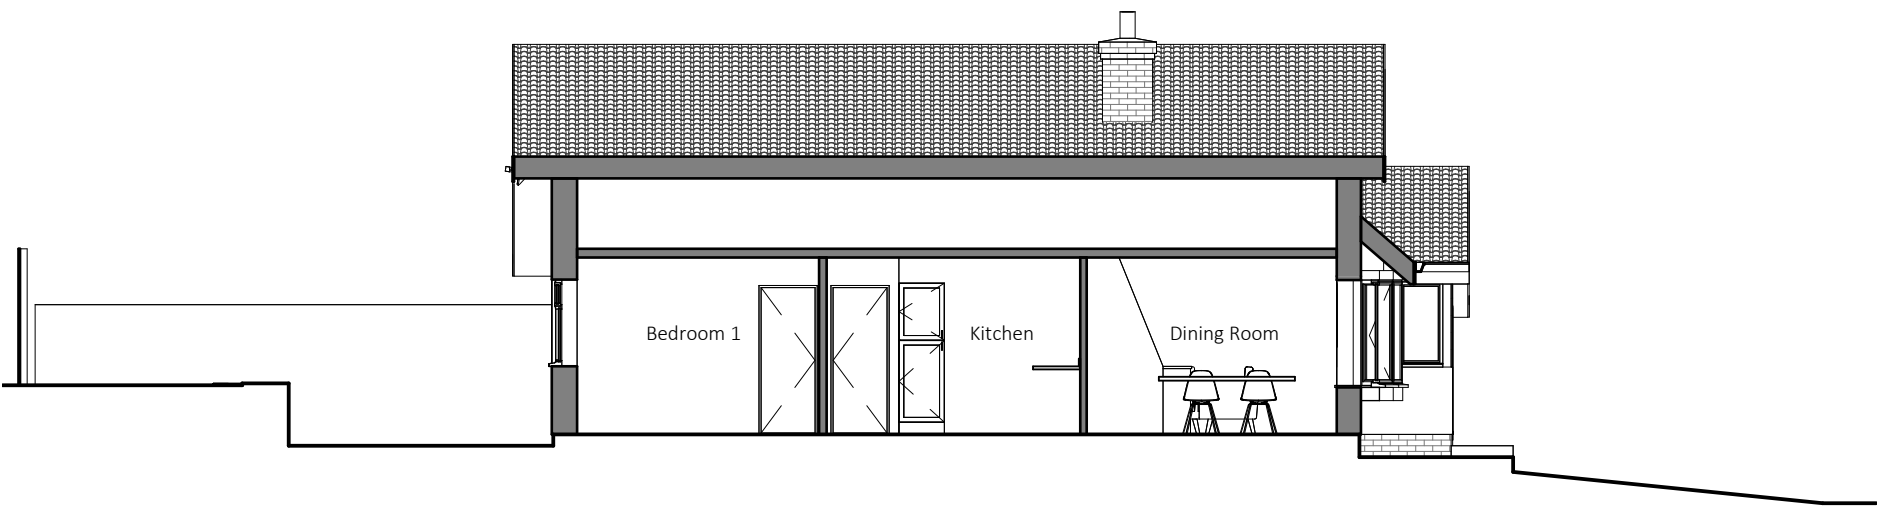

Existing Section

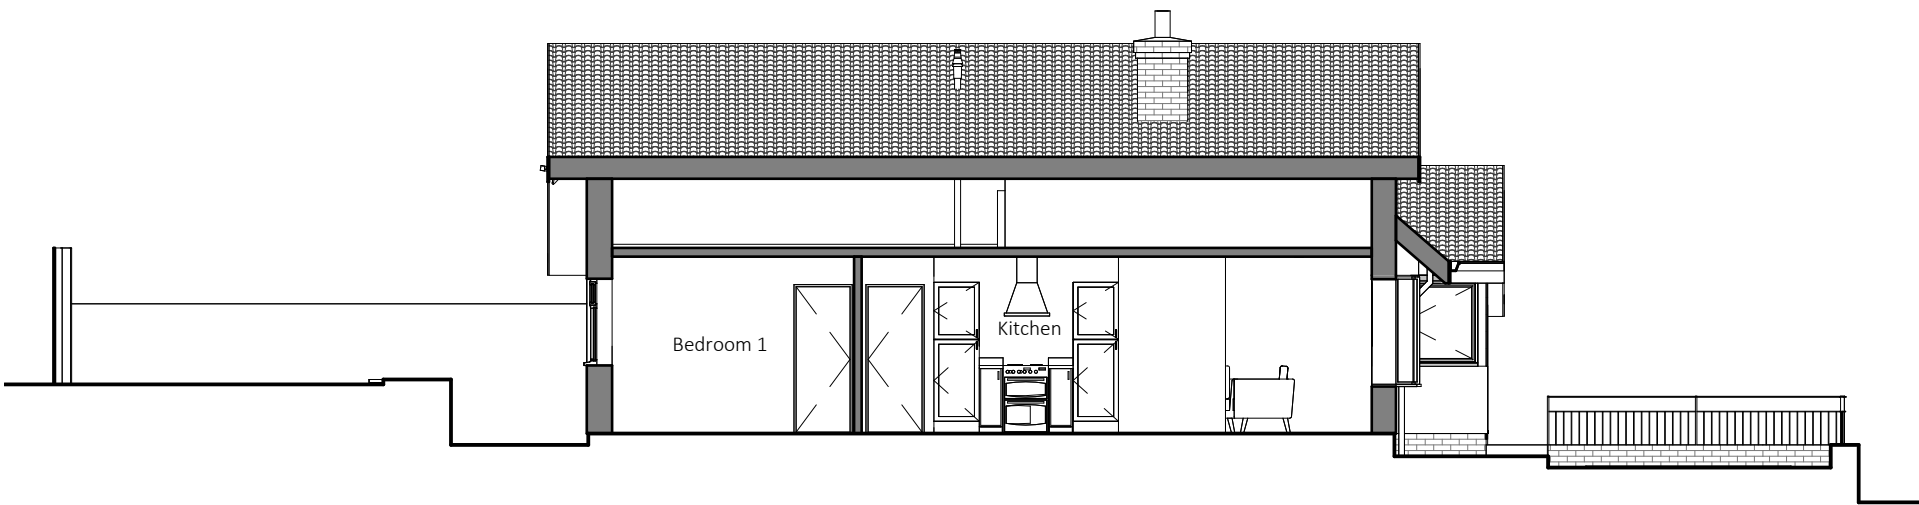

Proposed Section

darkin architects drawing on experience www.darkinarchitects.com CARDIFF 02922 744 005 LLANELLI 01554 778 730 NEATH 01639 505 566 info@darkinarchitects.com RIBA Chartered Practice	NOTES				CLIENT Allan Edwards		
					PROJECT Internal Refurbishment		
					PROJECT ADDRESS 20 The Meadows, Cimla, SA11 3XF		
					DRAWING TITLE: Existing and Proposed Sections		
	No.	Description	By	Date	DRAWN BY DKC	CHECKED BY TOM	© Copyright Darkin Architects 2023
	A	Layout Amended	DKC	07.08.23			
	B	Kitchen Layout Amended	DKC	16.08.23			
C	Layout Amended	DKC	24.08.23				
D	Rear Patio Extended	DKC	06.09.23				
E	Existing Section Shown	DKC	15.09.23	PROJECT REF RH561	SCALE 1 : 100	PAPER SIZE A3	
THIS DRAWING IS THE COPYRIGHT OF DARKIN ARCHITECTS AND MAY NOT BE COPIED, ALTERED OR REPRODUCED IN ANY FORM OR PASSED TO A THIRD PARTY WITHOUT THEIR CONSENT. DIMENSIONS MUST BE CHECKED AND VERIFIED ON SITE AND ANY DISCREPANCIES SHOULD BE REPORTED TO THE ARCHITECT. THIS DRAWING MUST NOT BE SCALED AND SHOULD BE READ IN CONJUNCTION WITH ALL OTHER CONSULTANT'S DRAWINGS. IF IN DOUBT ASK FOR CONFIRMATION.				DRAWING 401	REVISION E	DATE 31/07/23	