




Reproduced from an Ordnance Survey map with the permission of the
Controller of Her Majesty's Stationary Office.
©Crown Copyright. All rights reserved.

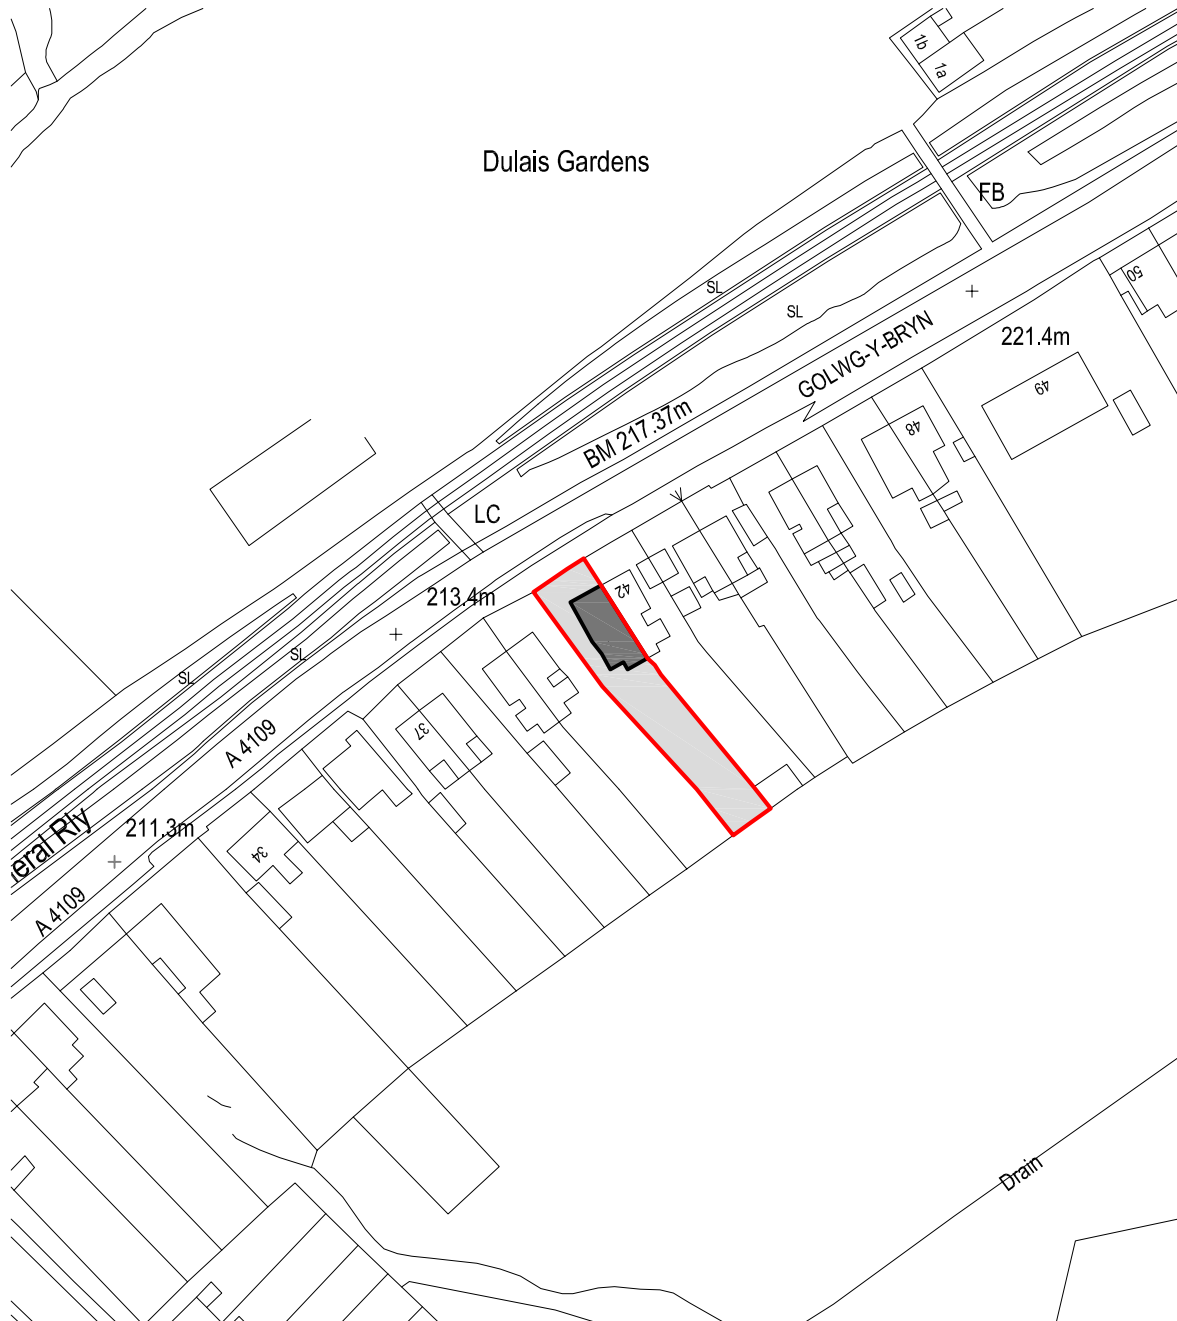

SITE LOCATION PLAN
Scale 1:1250



Cwm Planning & Design Ltd.
(architectural and draughting services)

Client:

Mr. D. Thomas
41 Golwg Y Bryn
Seven Sisters
SA10 9BY

Project Title:

PART DOUBLE / PART SINGLE
STOREY REAR AND
SIDE EXTENSIONS

General Notes:

1. Do not scale from this drawing, take figured
dimensions only.
2. Dimensions are in millimeters unless otherwise
stated.

Drawing Issue:

PLANNING

Drawing Title:

SITE LOCATION PLAN

Drawing No: 001

Revision:

Date: 13-09-2023

Revised:

Scale(s): 1:1250

Paper Size: **A4**