


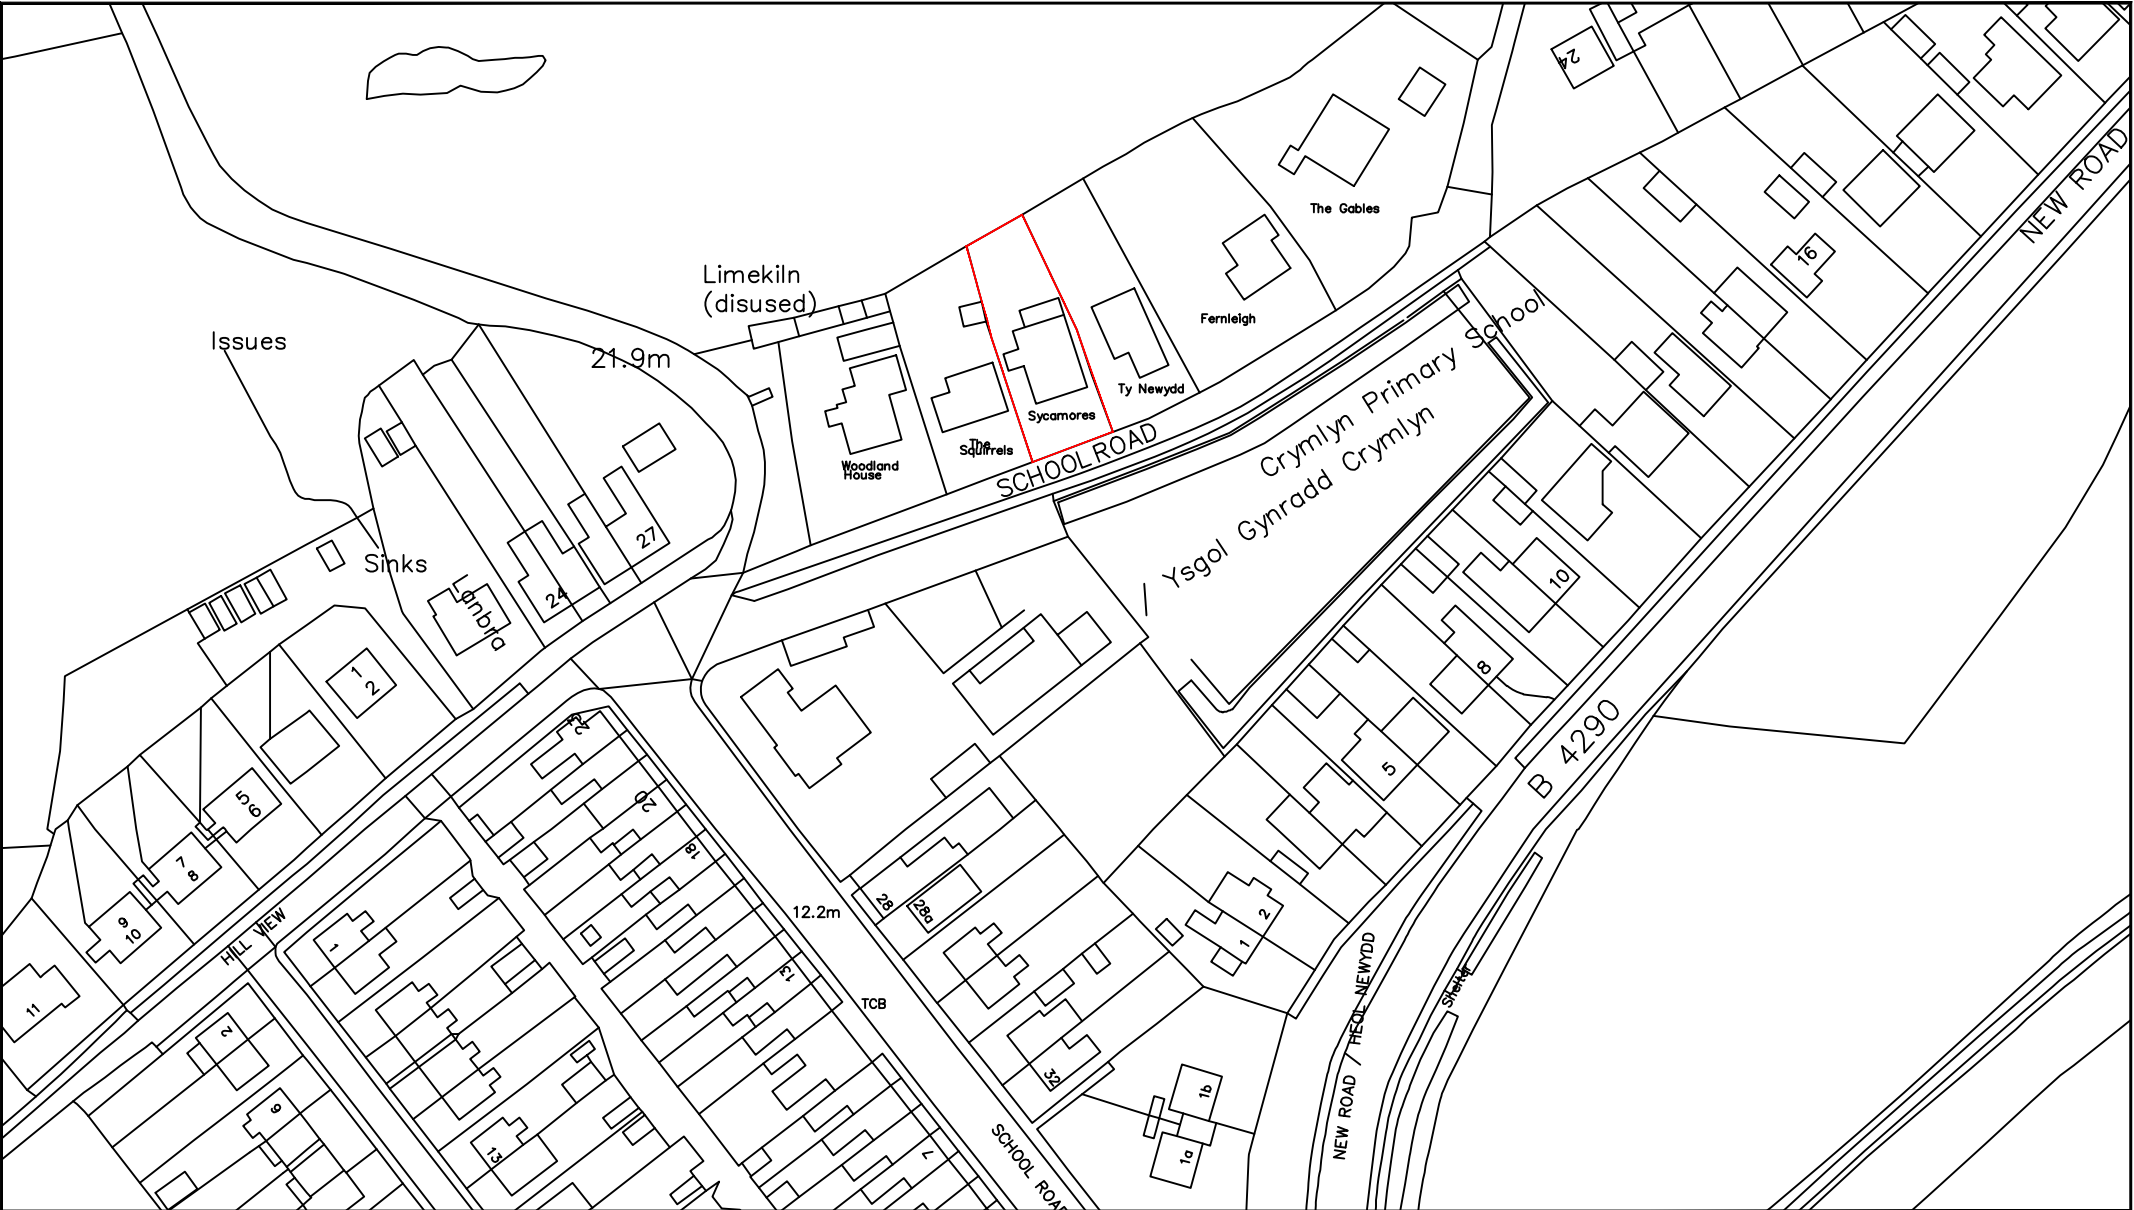

		Client	Title Location Plan	Scale	Drawn	Check	Auth
		-		1:1250	AT		
					Date	Date	Date
		Project	FILE NAME:				
		Decking, Sycamores School Road, Jersey Marine	Drawing Number LC-01			Rev	Status