



	NO.	NOTES
	1	All dimensions in millimetres unless otherwise stated.
	2	Do not scale off drawing. All dimensions to be checked on site by contractor.
	3	Drawings to be used for purposes of Planning Application only.
	4	These are not Construction Drawings.
	5	The contractor is to set out, check and co-ordinate all dimensions on site during the course of works.

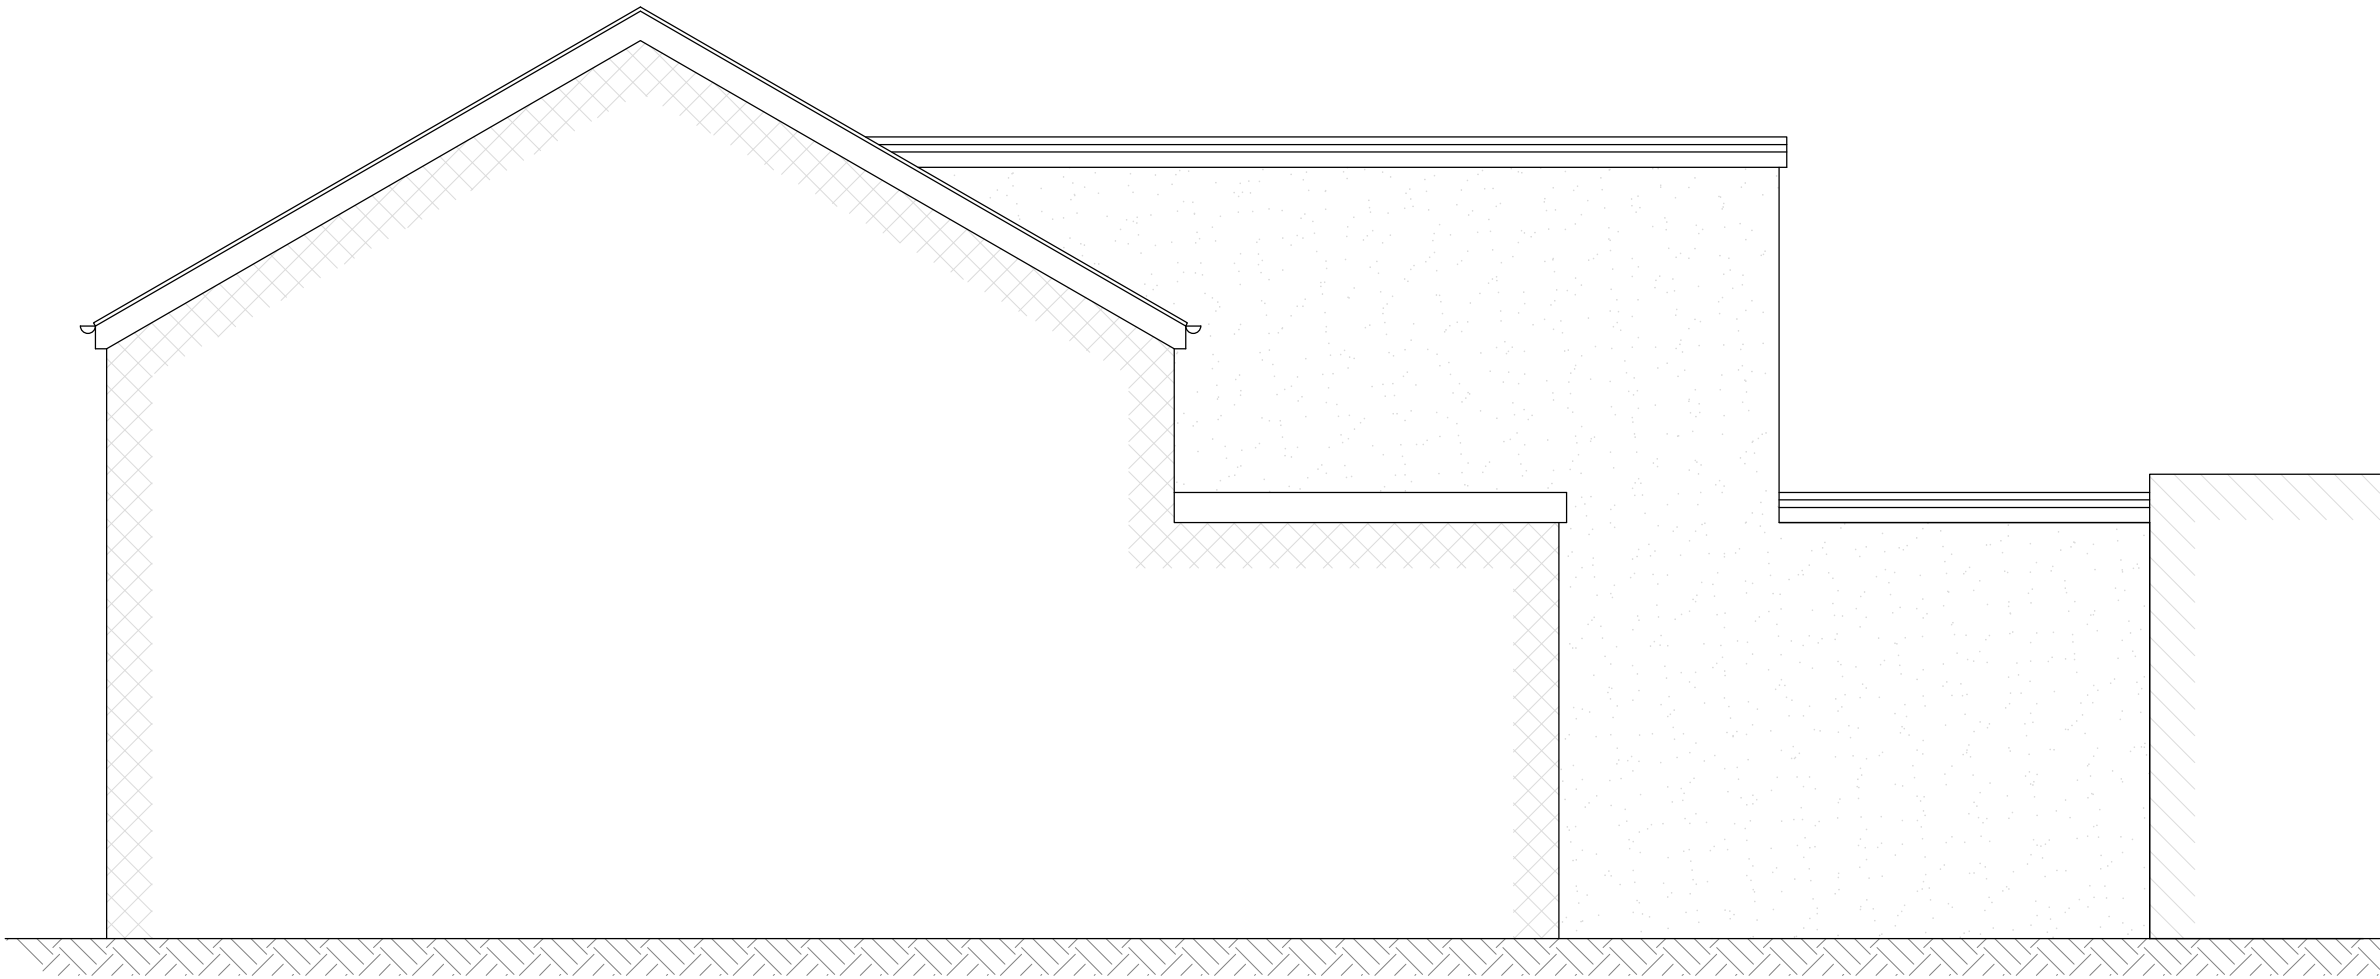

PROPOSED RHS
SECTION/ELEVATION
SCALE 1:50

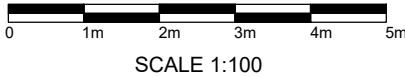



REVISIONS:

PROJECT DESCRIPTION:
PROJECT: FIRST FLOOR REDUCTION
SITE: 4 MAIN ROAD, PONTRHYDYFEN, SA12 9TL
CLIENT:



MOBILE: 07505 210 952
EMAIL: atiumplanning@icloud.com

DATE:
Sept 2023

SCALE:
1:100

SHEET:
A-2