THIS DRAWING IS COPYRIGHT Notes:

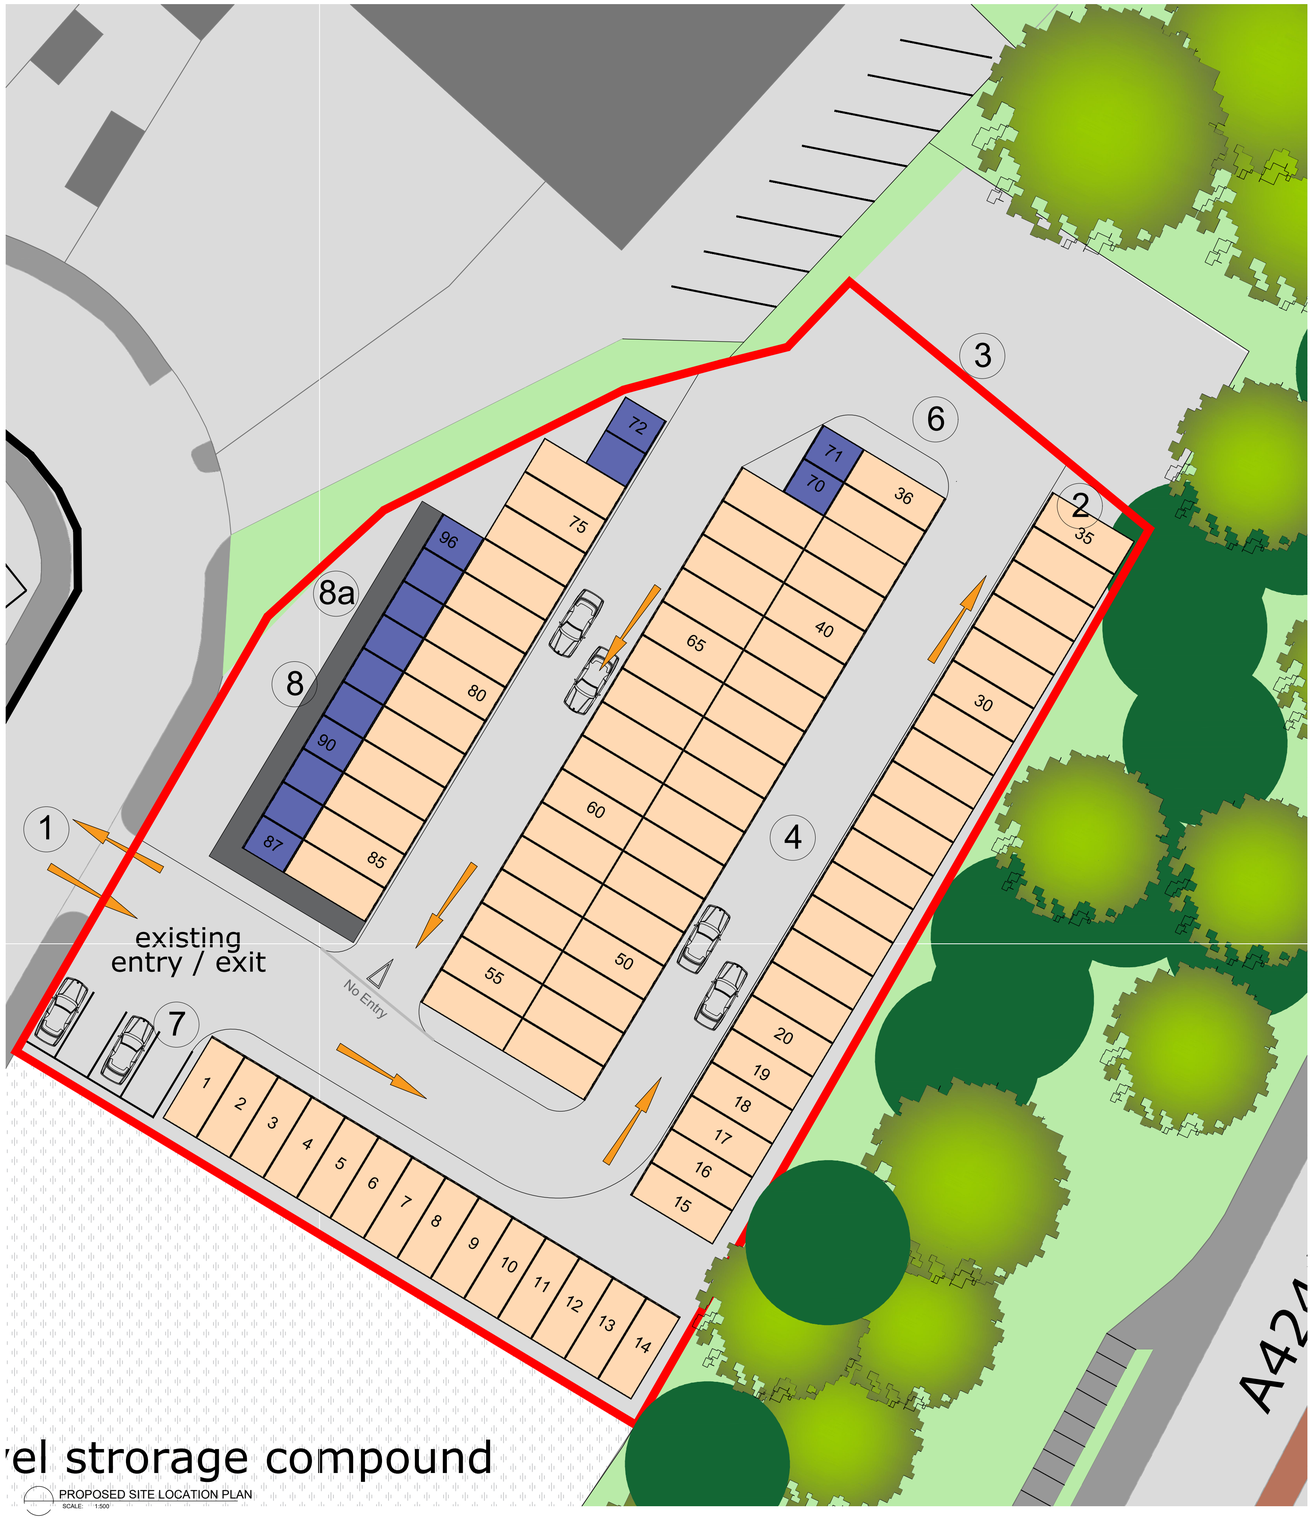

PROPOSED SITE LOCATION PLAN
SCALE: 1:500

Scale 1:500
0 10 20 50

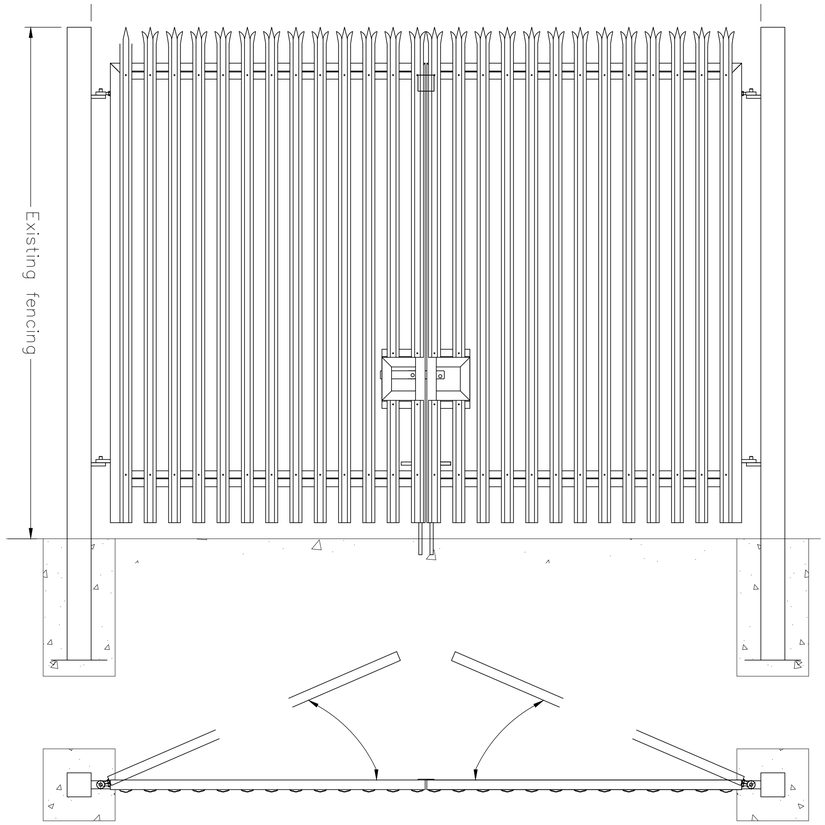

EXISTING ACCESS / SECURITY GATE - GLAVANIZED
SCALE: 1:20

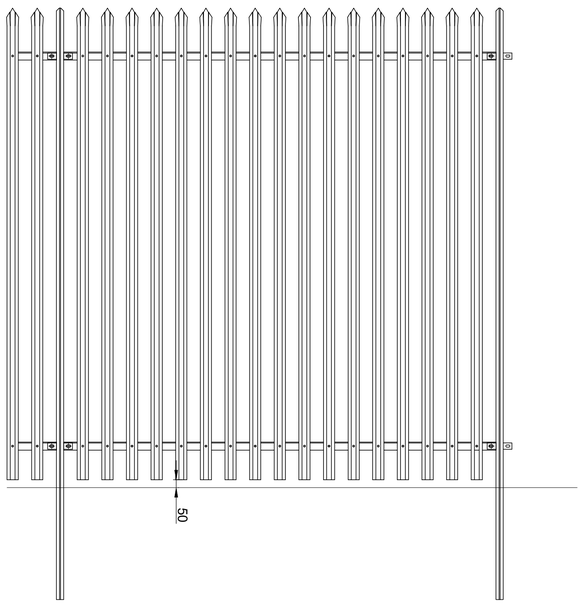

existing pallisade fence panel - glavanized
SCALE: 1:20

1	Existing access control Gate - Galvanized palisade to be retained
2	20ft long x 8ft wide Steel containers. - colour Green (82no)
3	perimeter of site secured with existing galvanised palisade fence
4	5.5m wide access ways within site allowing 2 way / park and pass space
5	Vehicle route within compound proposed to be one way operation as indicated
6	Existing site surface - gravel / tarmacadam area retained.
7	Proposed site parking
8	10ft long x 8ft wide Steel containers. - colour green 14no
8a	Access to 10ft containers via foot only - small storage offering.

N

REV:	DESCRIPTION:	BY:	DATE:
A	Container door swing removed - plot to A1	CW	04.05.23

STATUS: planning application

HAFOD DESIGN LTD
Architectural Services
Hafod Design ltd
07830 296758
craig@hafoddesign.co.uk
www.hafoddesign.co.uk

CLIENT:
LOCKSPOT SELF STORAGE
Unit 1 LLANELLI GATE BUSINESS PARK
DAFEN
LLANELLI
lockspot

SITE:
Seaway Industrial Estate
Port Talbot SA13 7BR

TITLE:
PROPOSED SITE layout plan

SCALE AT A1:	DATE:	DRAWN:	CHECKED:
1:200 / 1:20	14.06.23	CW	CW
PROJECT NO: haf_157	DRAWING NO: 157_L01		REVISION: A

Superseded