



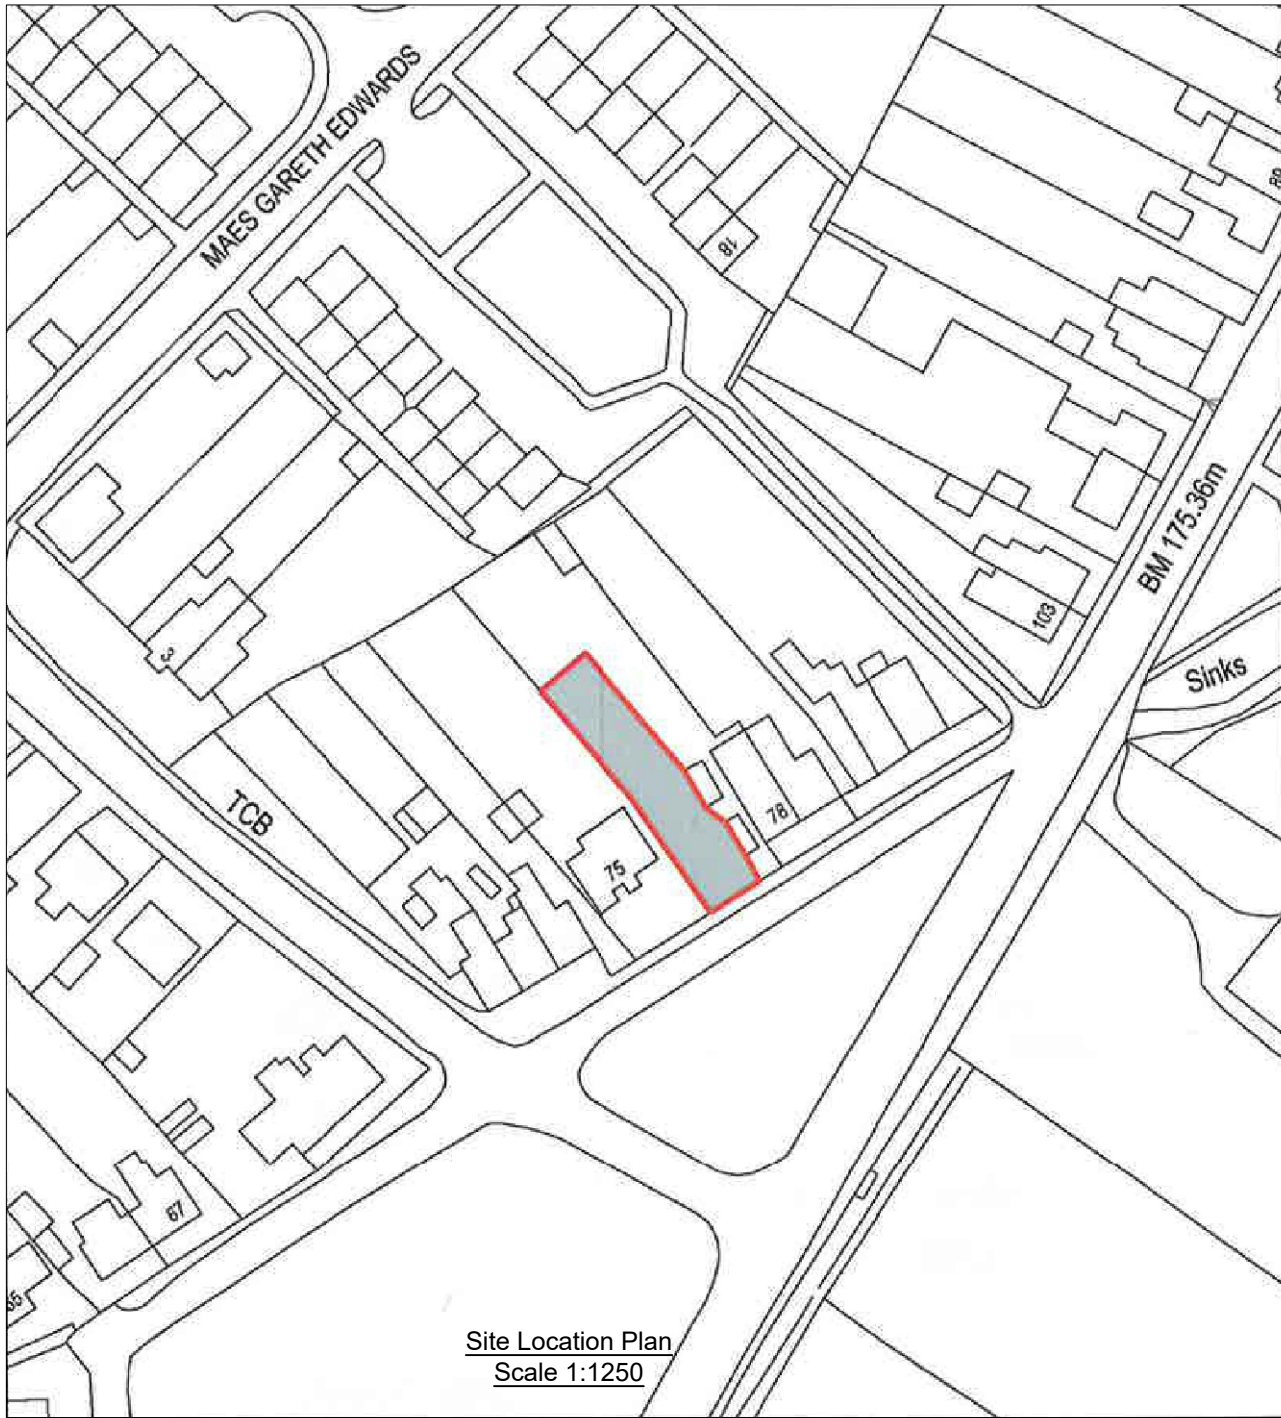

Key:

- Soakaway
- Permeable Paving
- Sub surface drainage pipe (110mm dia.)
- Rainwater Butt
- Silt Trap (MH)

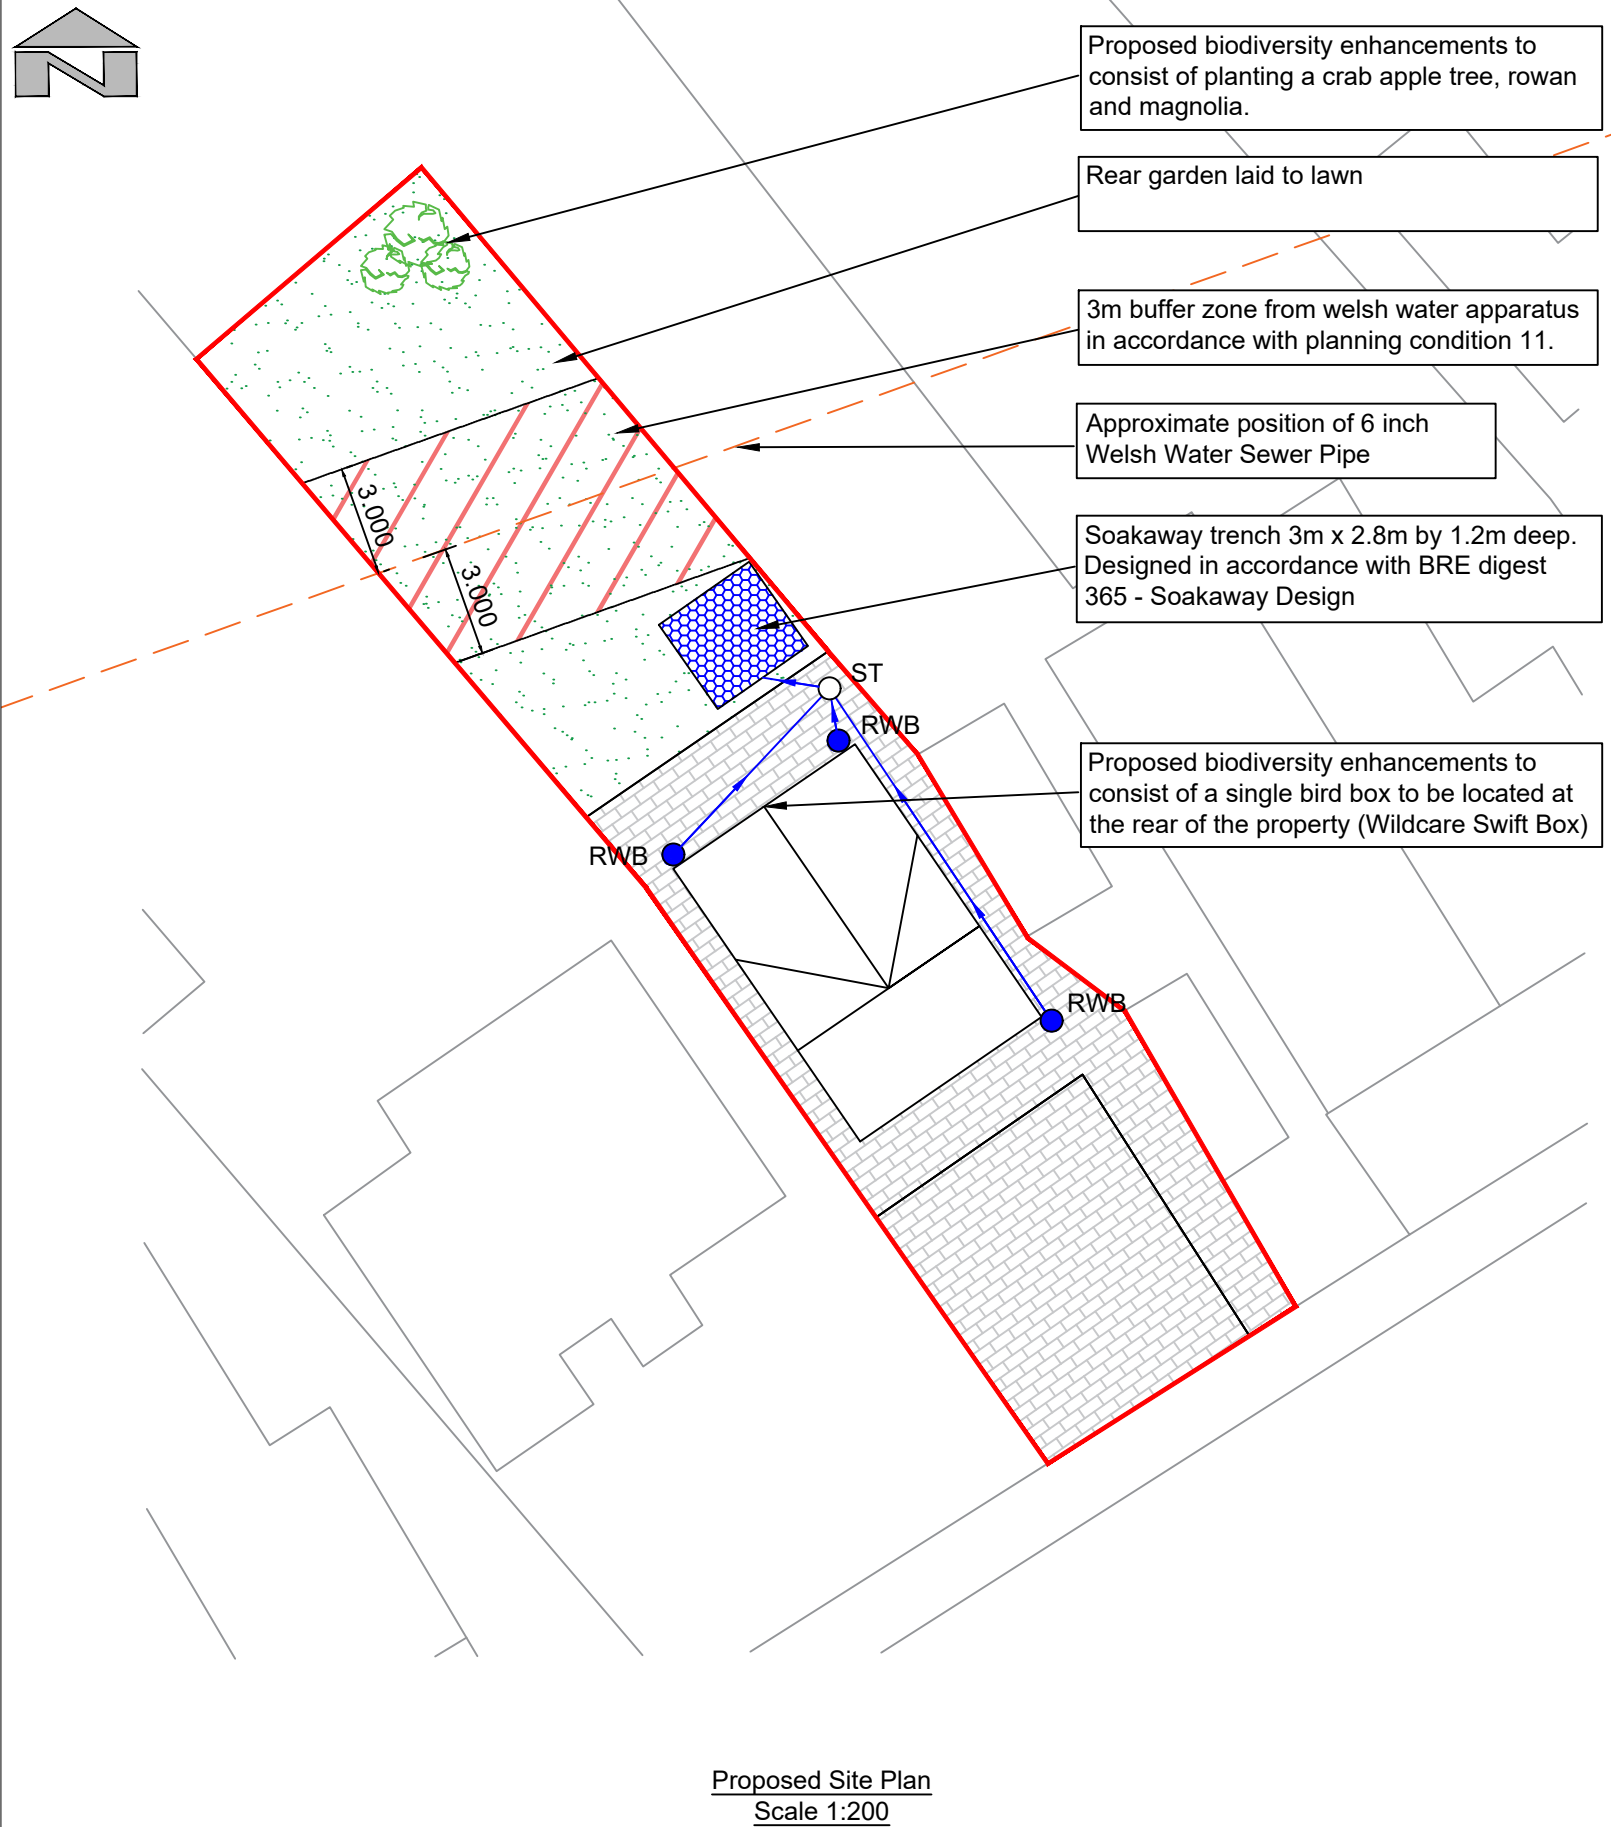

AMENDMENTS	REV	DETAILS	DATE	MADE BY	CHKD BY
	REF				

GA-SAB-01	Scale	Project :	
	Original drawing A3	Resedential Development 78 Leyshon Road Gwaun Cae Gurwen	
	1:3000		
	Rev	Title :	
		Proposed Drainage & Landscape Plan SAB Drawing	