





Ordnance Survey, (c) Crown Copyright 2022. All rights reserved. Licence number 100022432

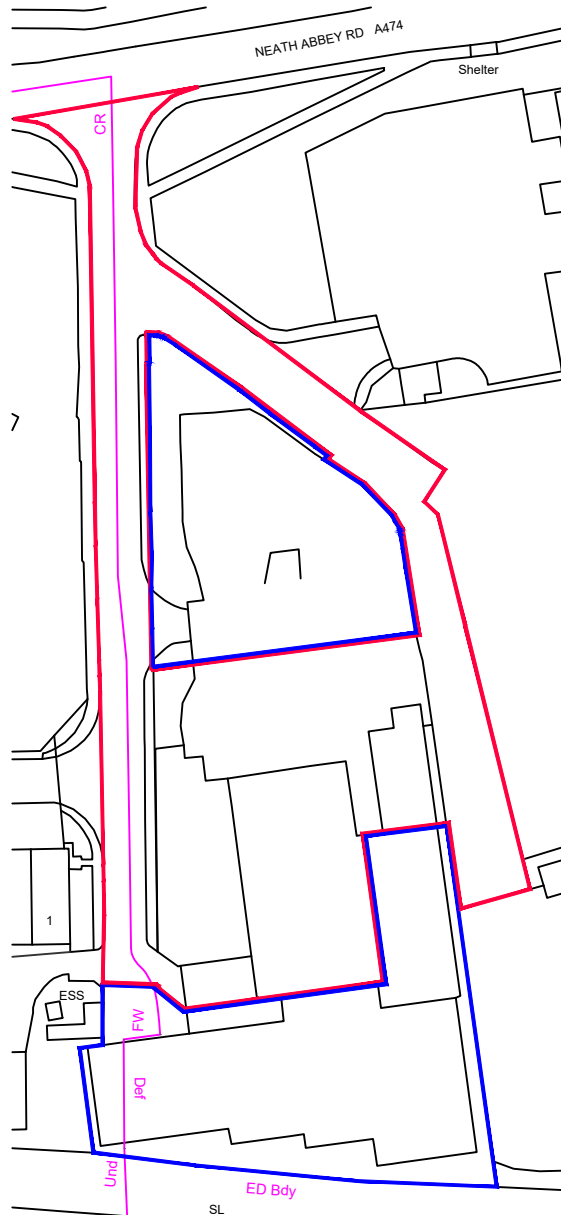

Site Location Plan

SCALE: 1:1250

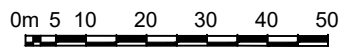

BUCKMASTERBATCUP
Architects Ltd.

CLIENT:

Huw Jenkins

PROJECT TITLE:

Site adjoining Neath Abbey Road, Neath, SA10 7DN - Proposed recladding of facade & roofs of existing buildings (buildings 1 & 3) with retention of existing cladding facade & roof to building 2

DRAWING TITLE:

Site Location Plan

SCALE: 1:1250 @ A4 DATE: December 2022

SWANSEA

70 Walter Road
Swansea, SA1 4QA
T - 01792 466060
F - 01792 644646
www.bbarch.co.uk
info@bbarch.co.uk

LONDON

One Kingdom Street
Paddington Central
London, W2 6BD

BBA 909.P.19C

NOTES/AMENDMENTS:

Revision

- A. site boundary revised
- B. site boundary revised and project description amended
- C. site boundary revised

Date

06.01.23
18.01.23
19.09.23

This Drawing is Copyright.
Note: All dimensions to be checked on site and not to be scaled from drawing.