




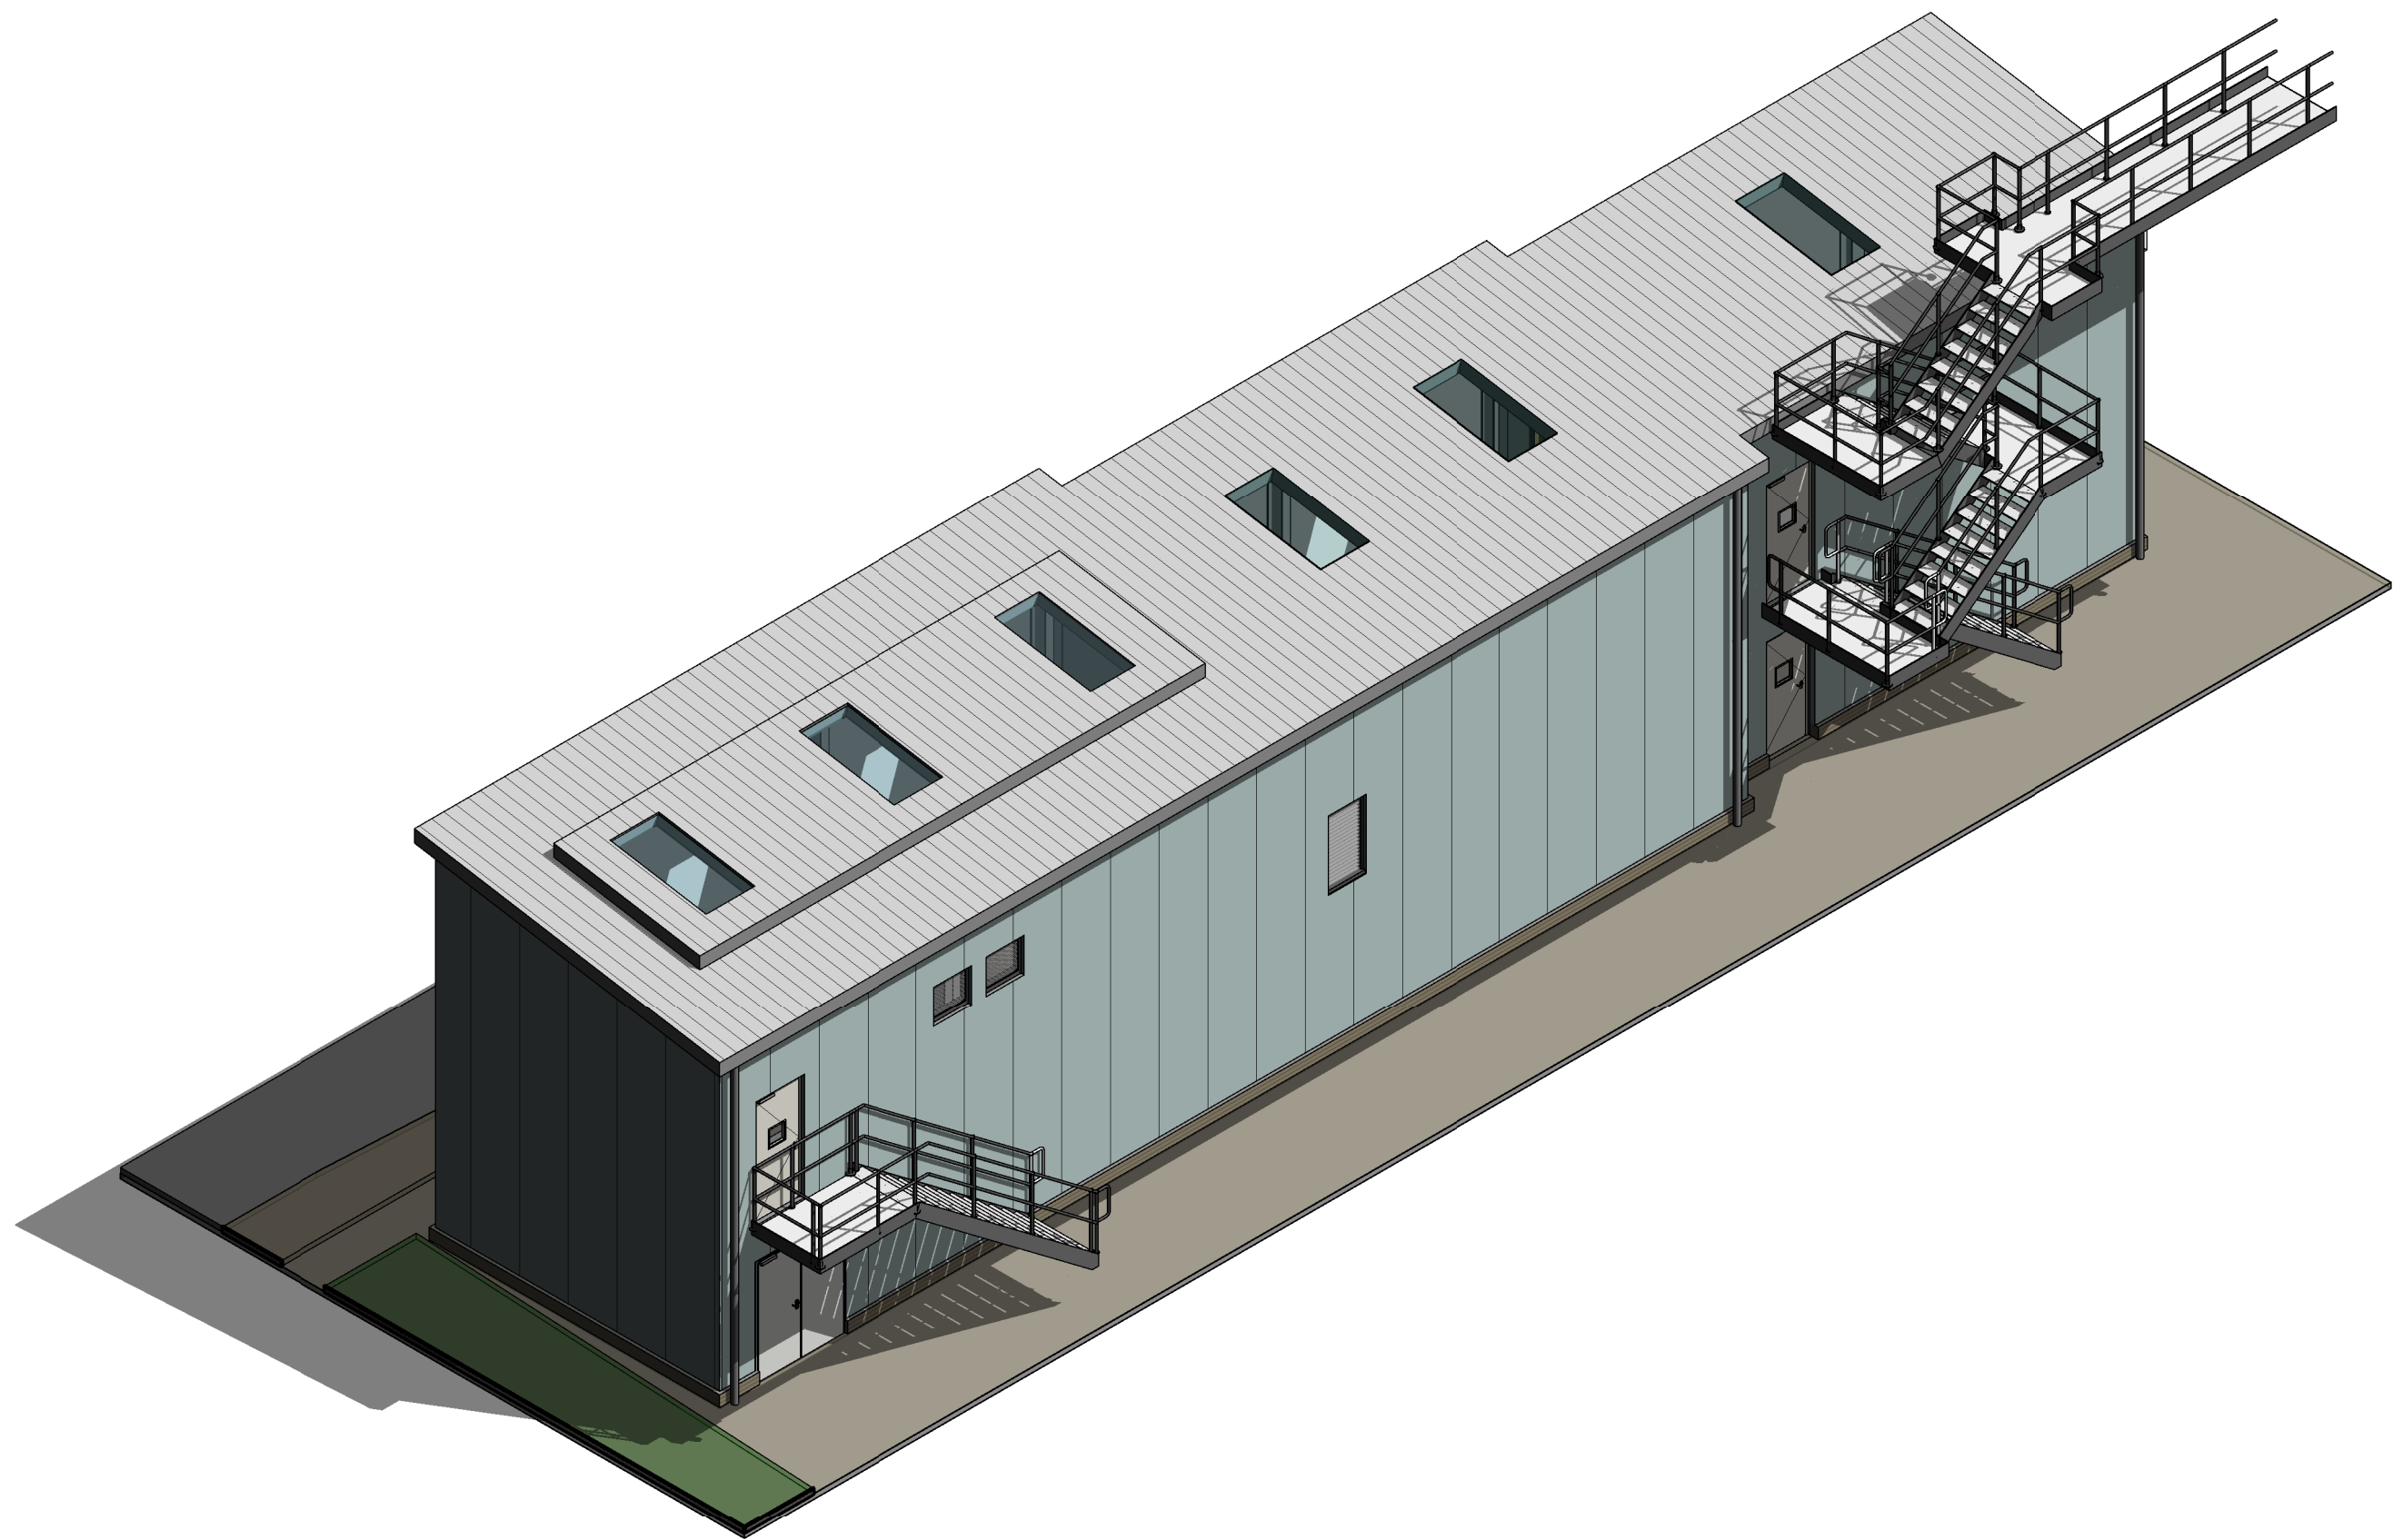


3D ISO 1

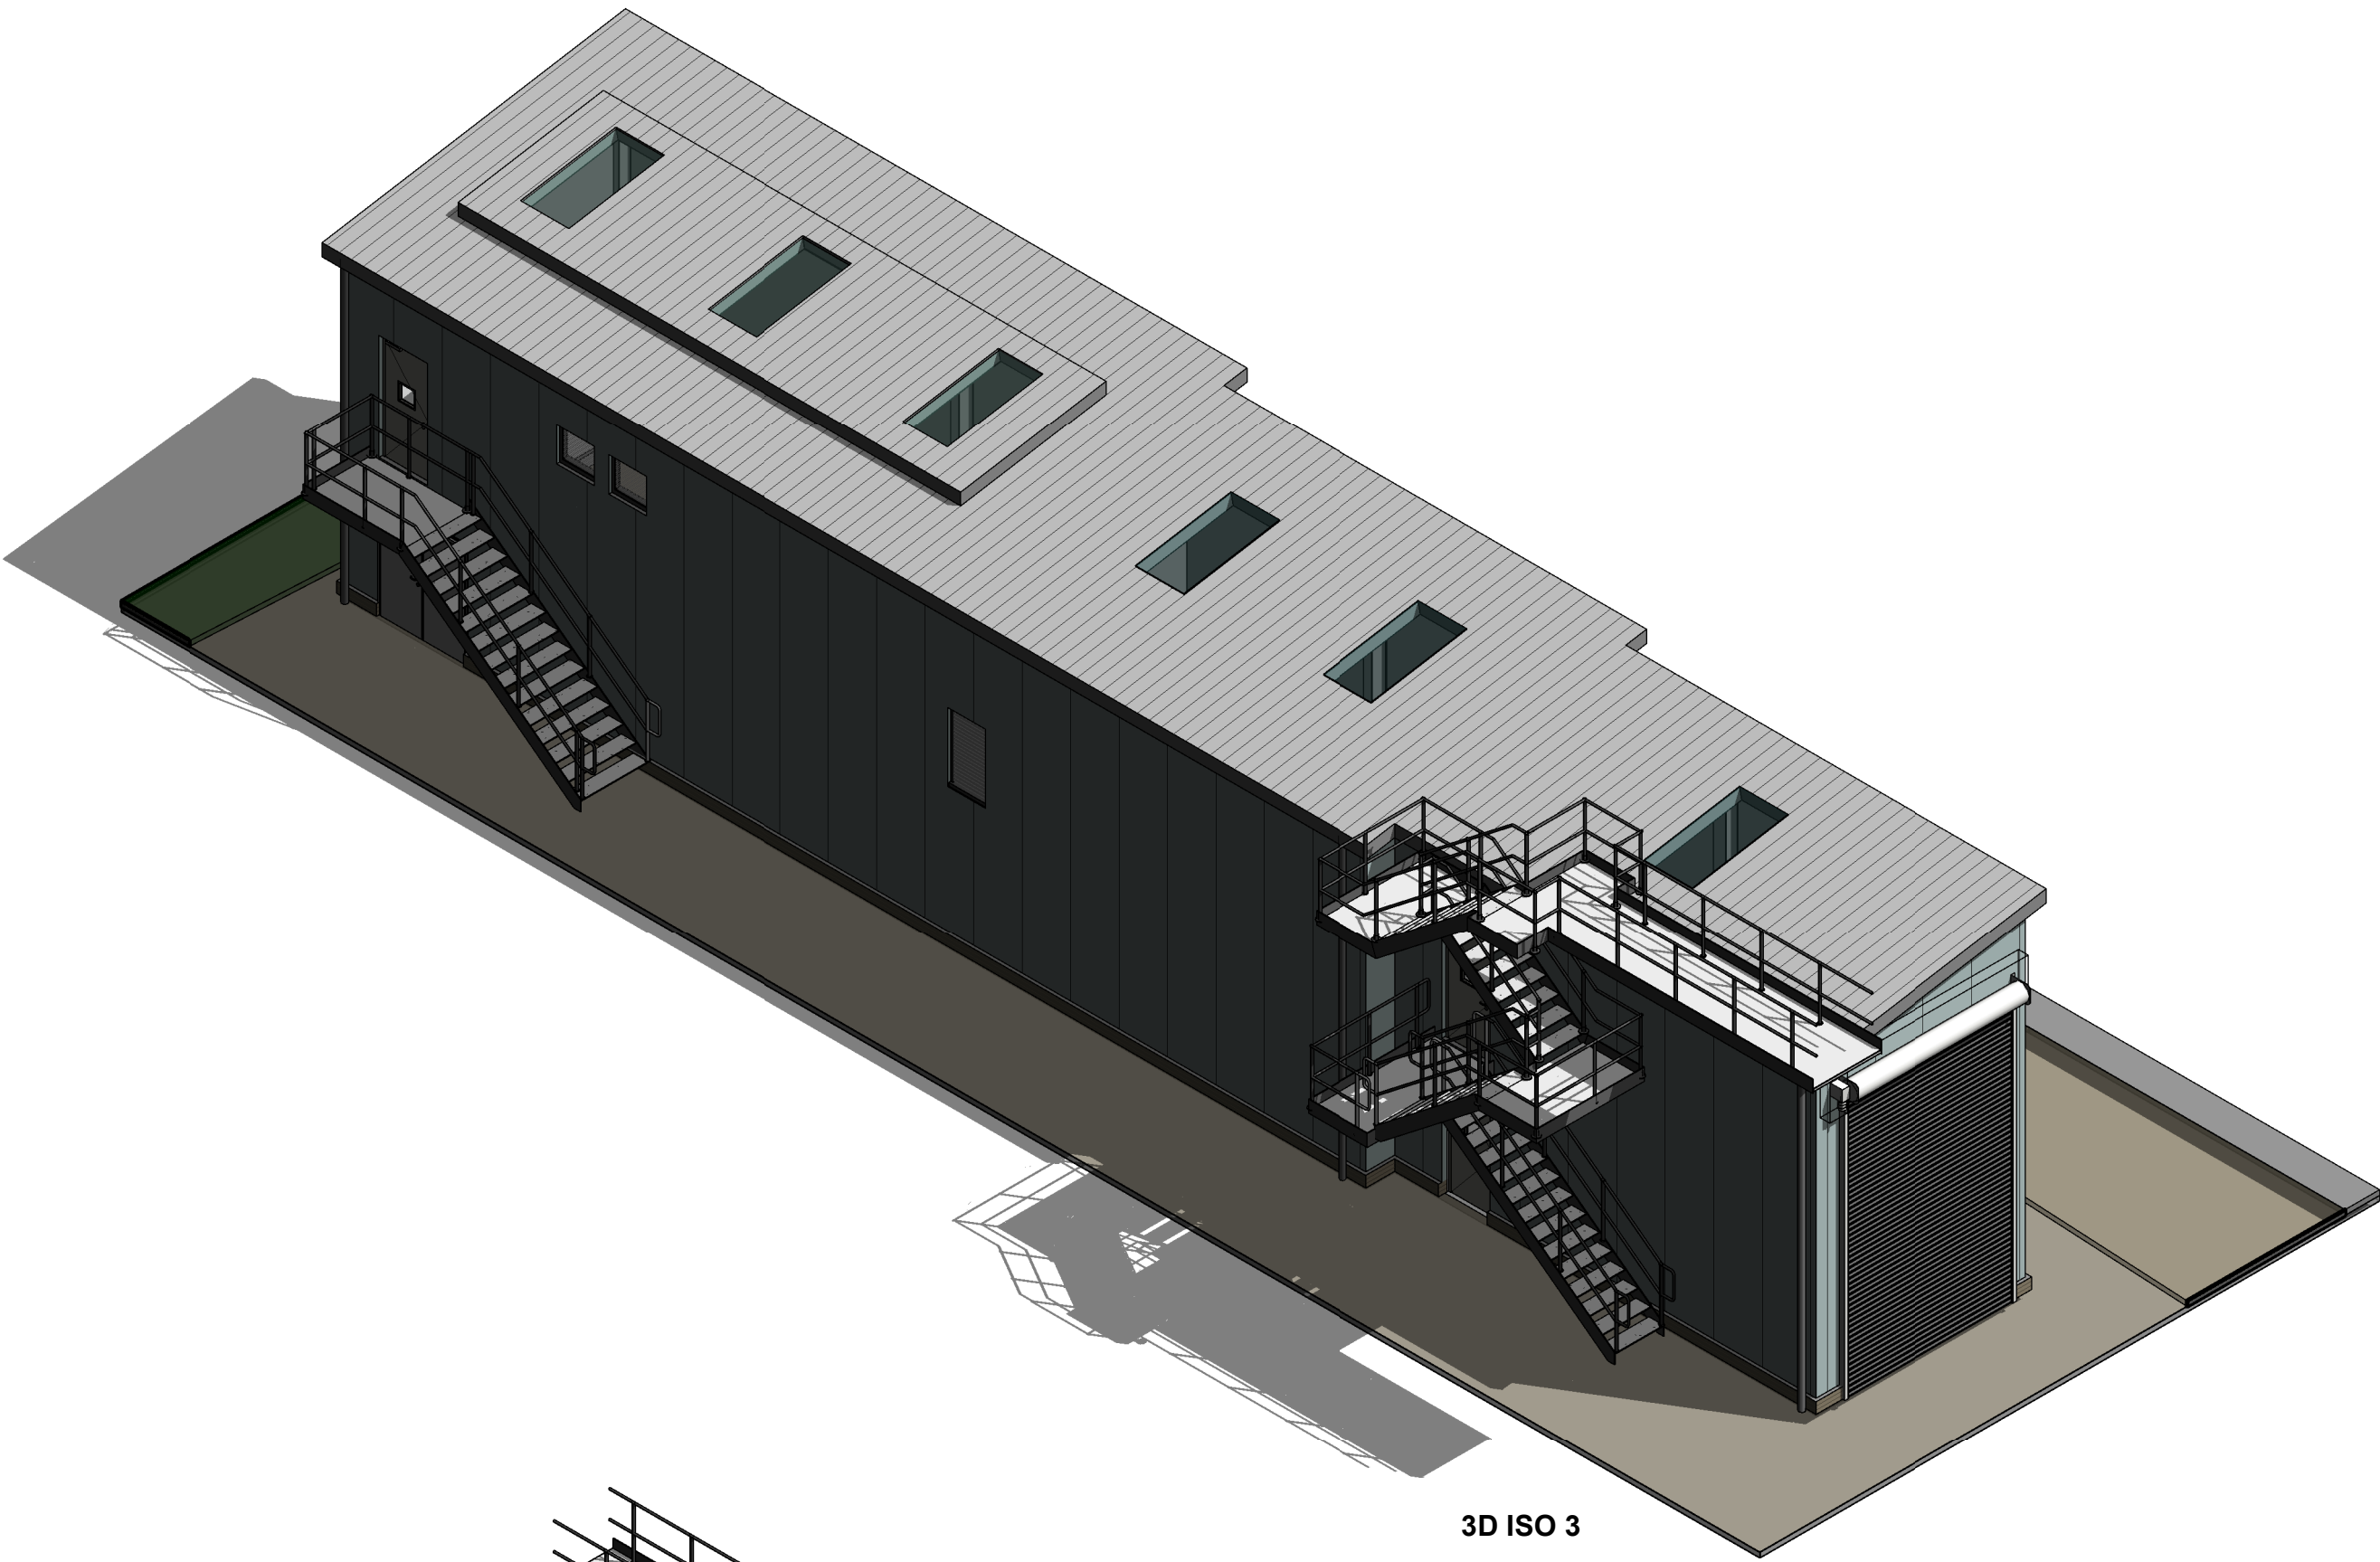

3D ISO 3

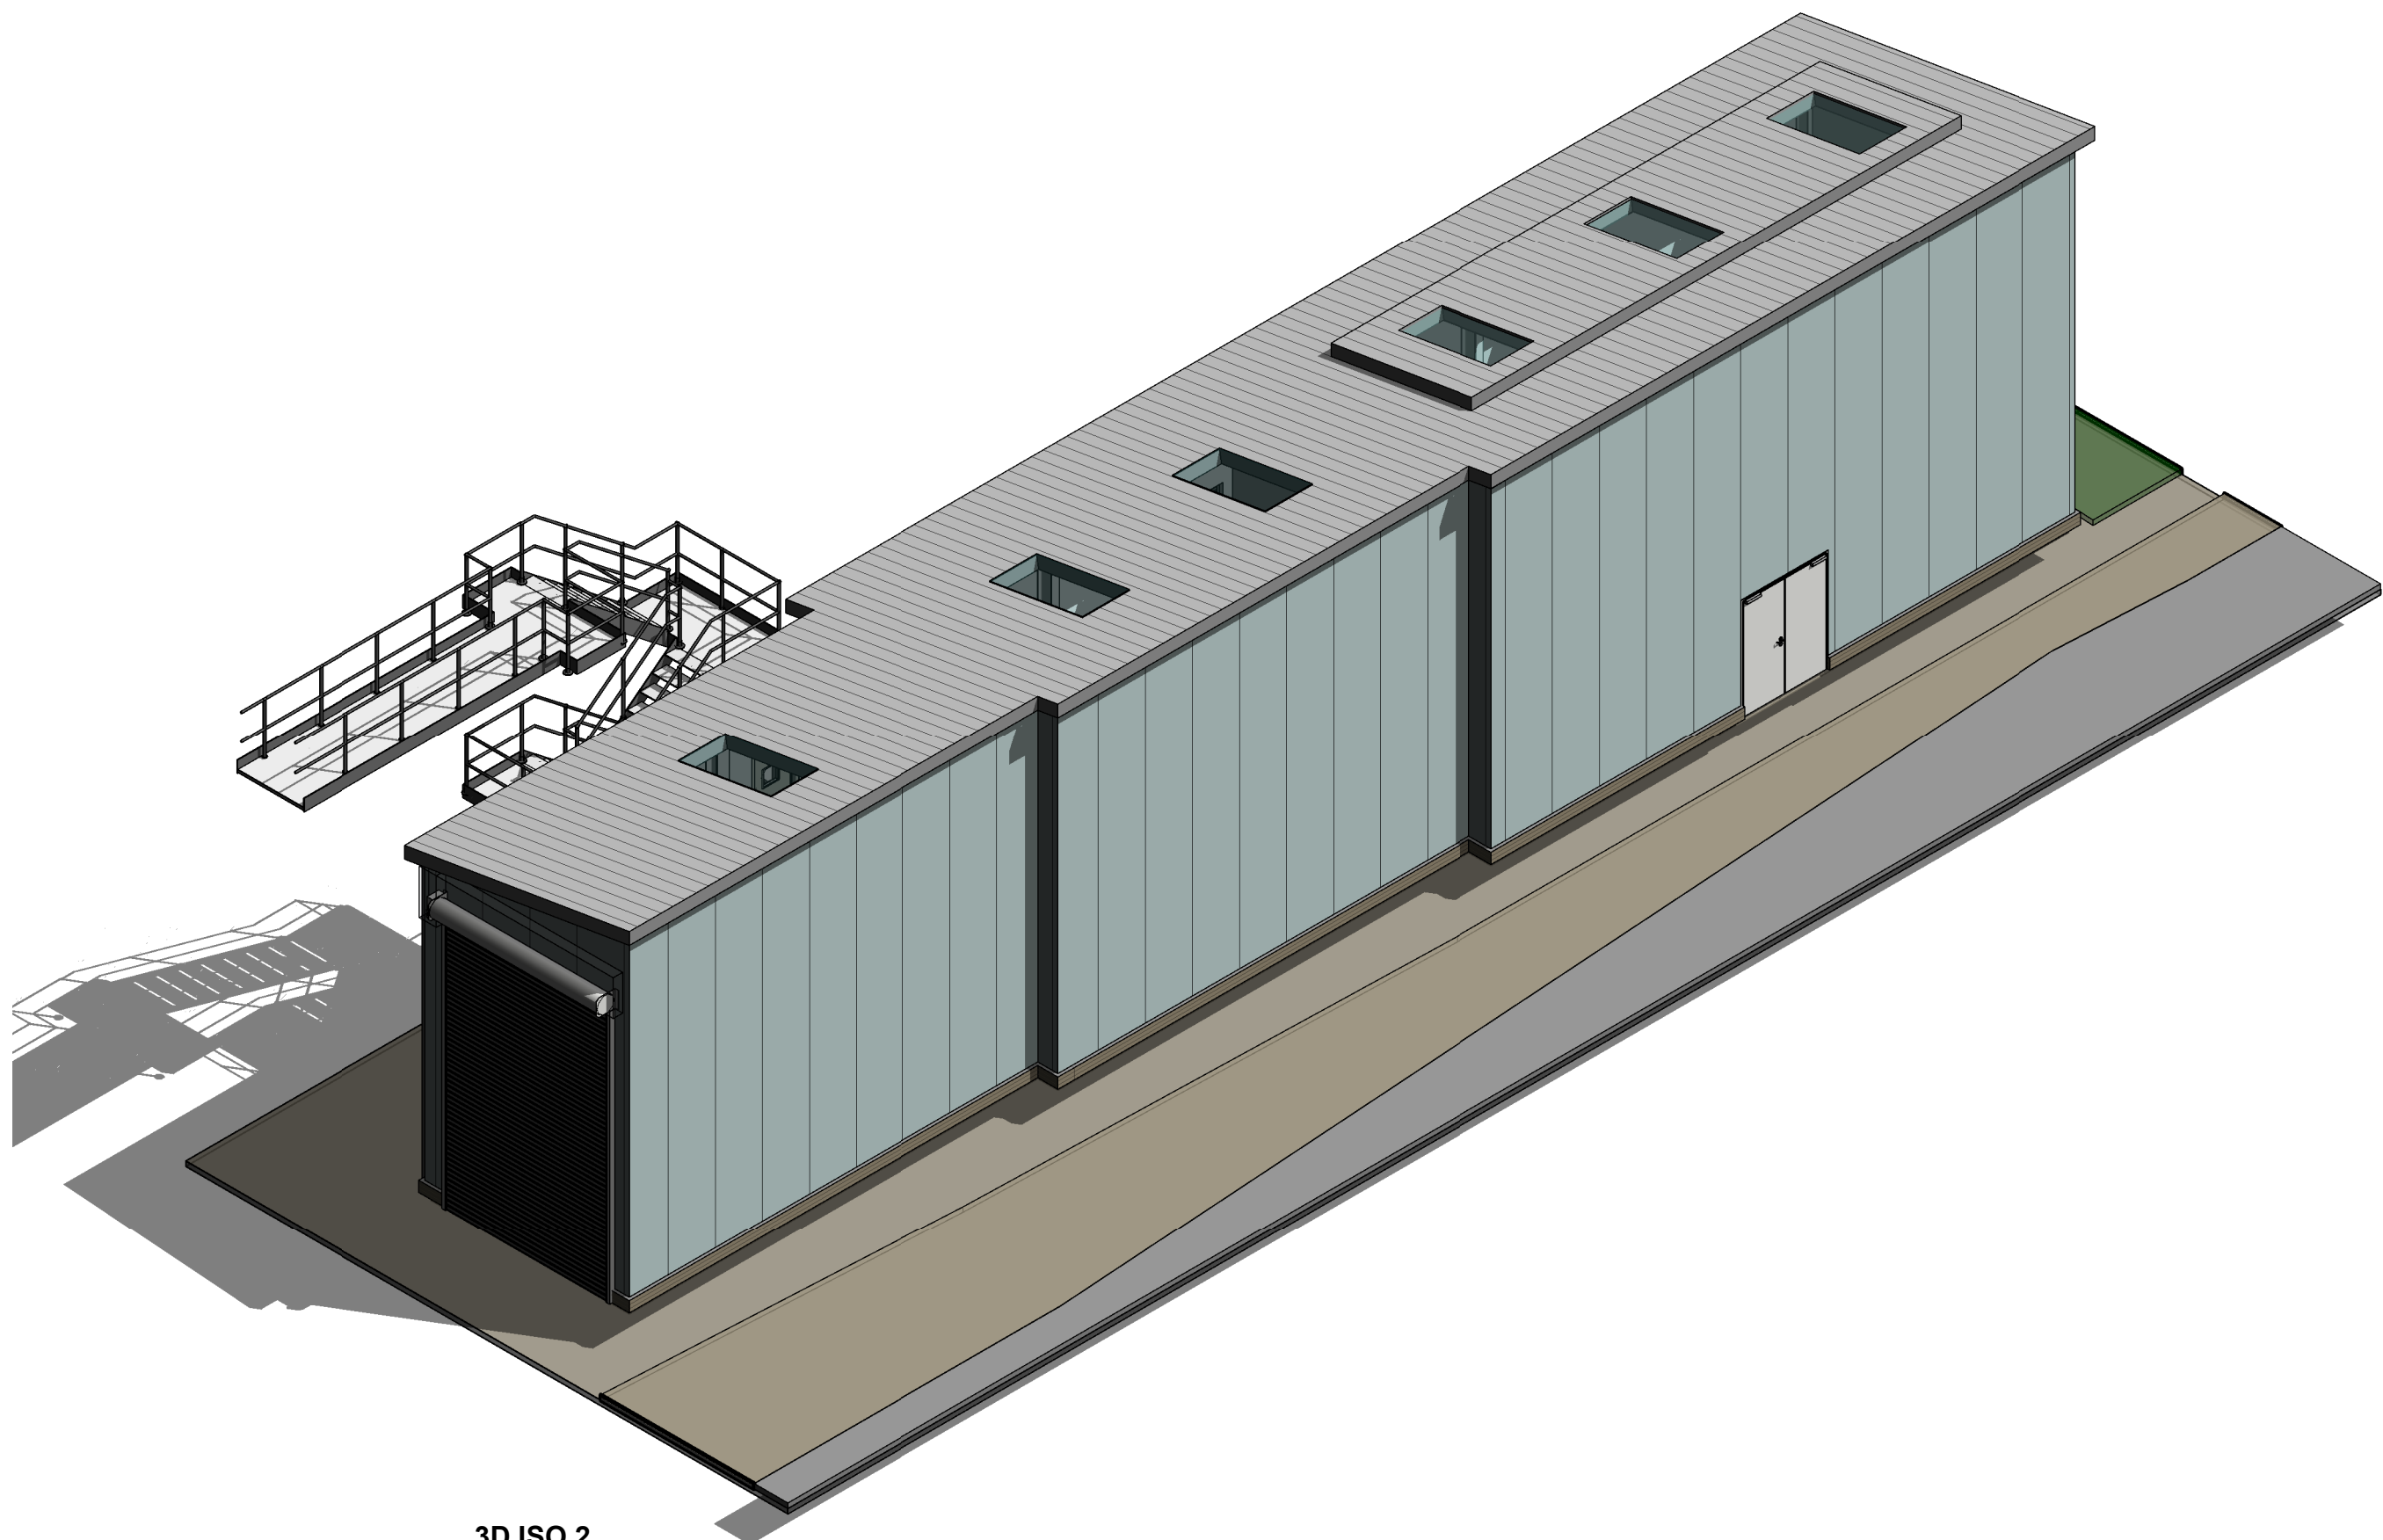

3D ISO 2

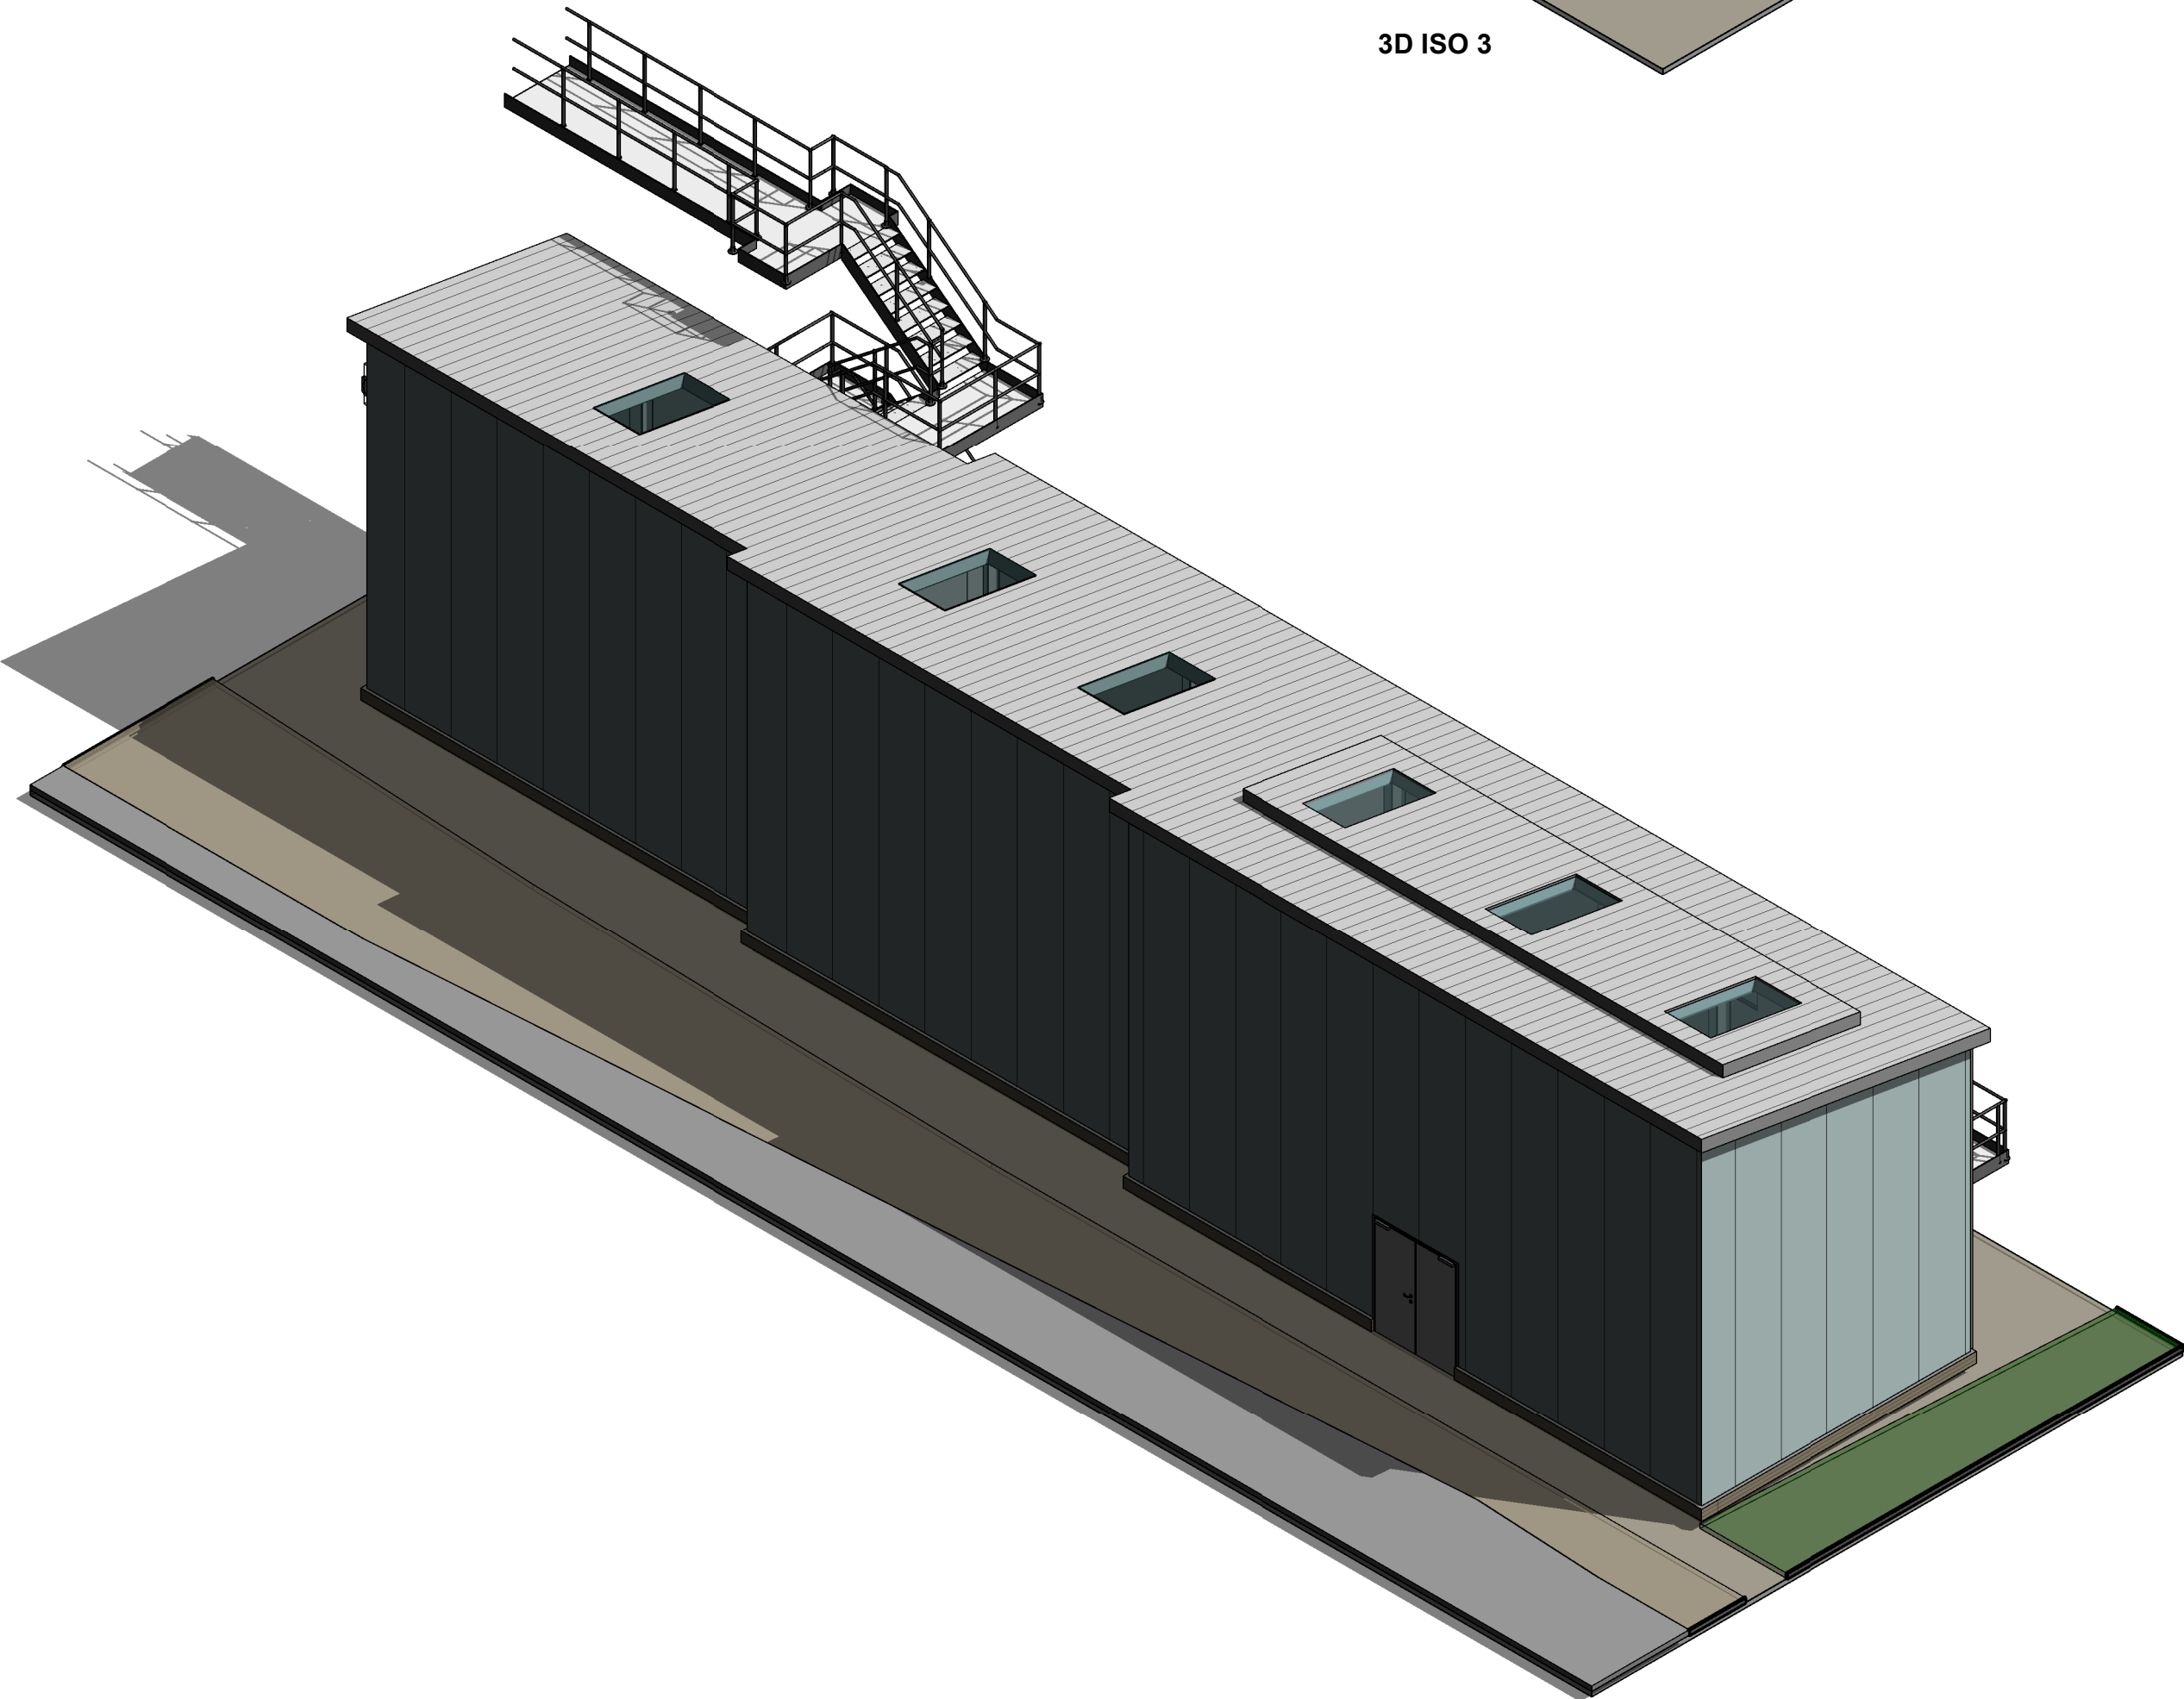

3D ISO 4

NOTES

presented to The Coal Authority in respect of Ynysarwed Mine Water Treatment Scheme and may not be used or relied on by any other person or by the client in relation to any other matters not covered specifically by the scope of this Kier Business Services Limited is obliged to exercise reasonable skill, care and diligence in the performance of the services required by The Coal Authority

Scale:									
1:100	mm								
1:200	mm								
1:500	M								
1:1250	M								

P01	Issued for Planning	EK	PM	JM
Version	Amendment	Drawn & Date	Checked & Date	Approved & Date



Issuing Office Liverpool		Telephone 0151 600 5500	
E-Mail Phil.Martin@Kier.co.uk			
Internal Project Number 034970			
Client The Coal Authority			
Project Name Ynysarwed Mine Water Treatment Scheme			
Drawing Title Isometric Views Treatment Building			
Scale 1:100	Original Size A1	RIBA 2013 Stage Stage 03	
Date 24/08/2023	Drawn EK	Checked PM	Approved JM
Drawing Number YNYS-DBS-01-ZZ-D-A-0140			Status S2
Project Code	Origin	Volume	Level
		Type	Revision P01