


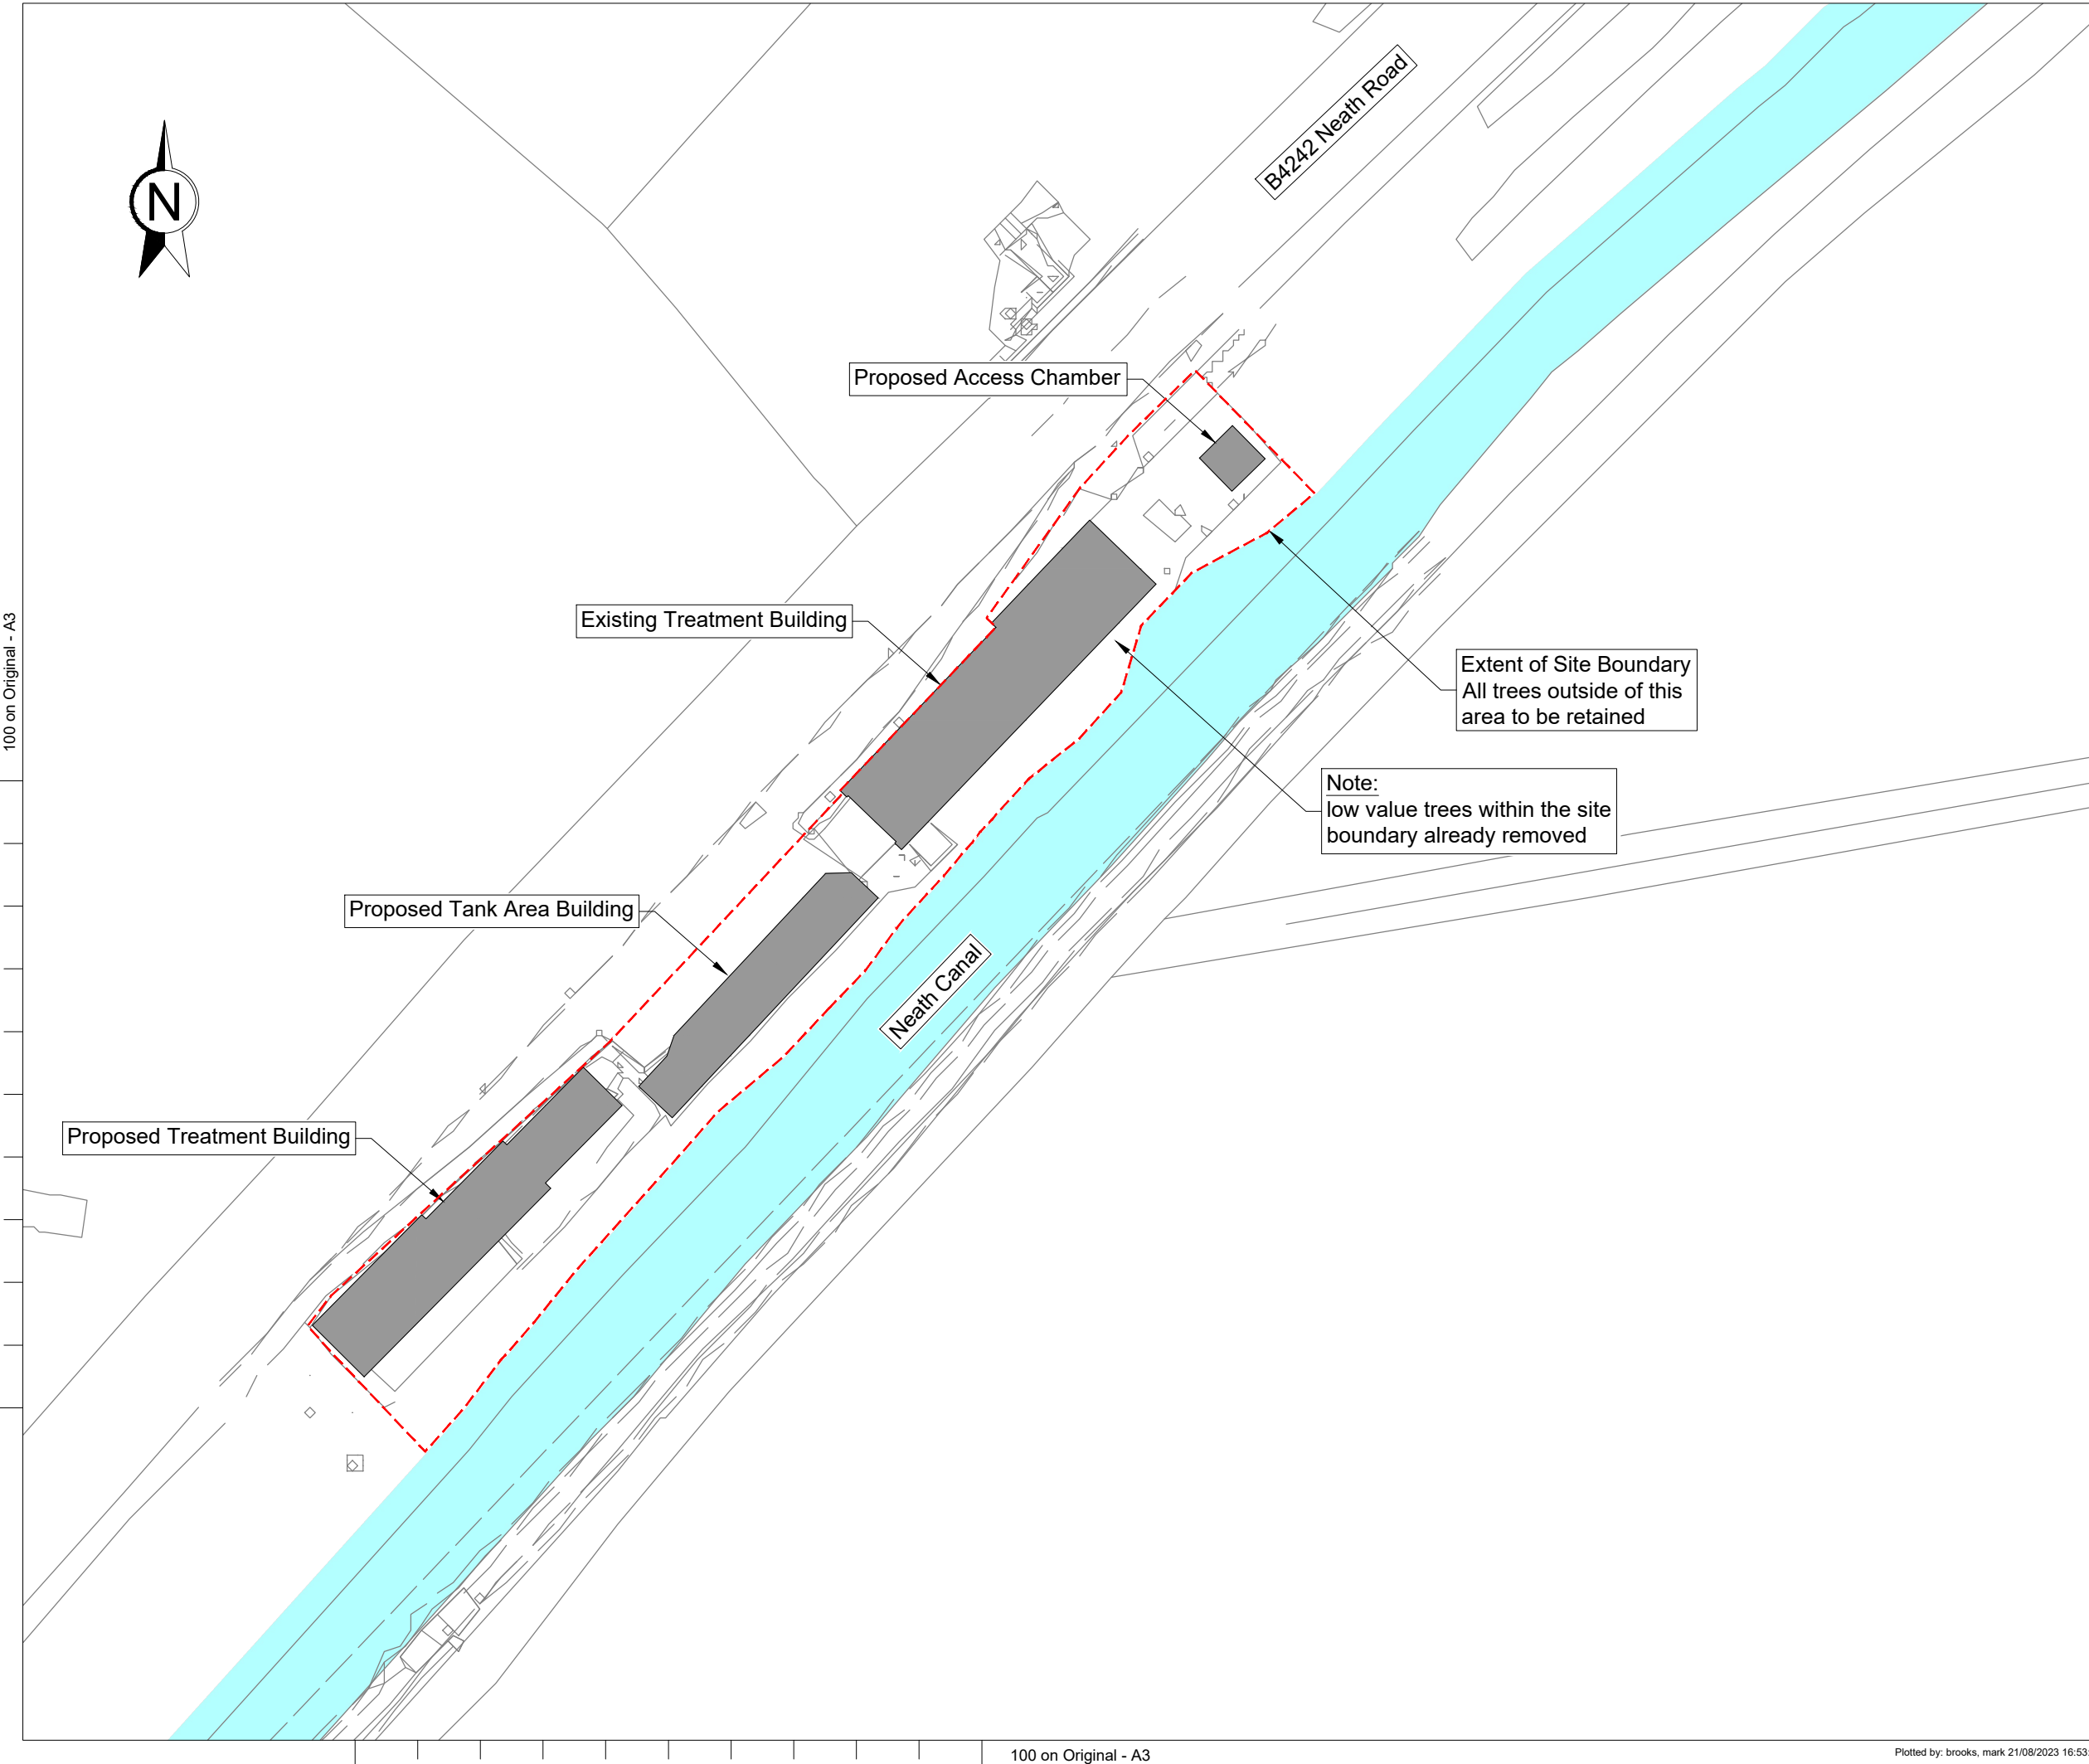

Save as is permitted by the terms for the provision of this document, copyright in this document belongs to Kier Professional Services Limited. It is a condition of the supply of this document that the recipient shall not duplicate or reproduce it in whole or in part, nor disclose its contents without the written authorisation of Kier Professional Services Limited. No liability shall be accepted for its unauthorised use.

- NOTES:
- LAYOUT BASED ON KPS TOPOGRAPHICAL SURVEY AND ORDNANCE SURVEY DATA
 - SITE LAYOUT IS PROVISIONAL ONLY AND IS SUBJECT TO CHANGE DURING DETAILED DESIGN DEVELOPMENT
 - TREE LOCATIONS AND CATEGORISATIONS ARE TAKEN FROM AECOM TREE SURVEY REPORT MWTS-AEC-YN-XX-DR-Z-3000 JULY 2020
 - TREES SHOWN AS ALREADY REMOVED BASED ON INFORMATION FROM KIER REGIONAL CIVIL ENGINEERING

P01	21.08.23	First issue.	MB	MJC	--
Issue	Date	Description	Drawn	Des.	Chkd.

Issue codes:-
F : Feasibility | T : Tender | P: Preliminary | C : Construction | AB : As built

Drawing status
NOT FOR CONSTRUCTION



Kier Professional Services Limited
Floor 5, The McLaren Building, 46 The Priory, Queensway,
Birmingham, B4 7LR Tel : 07850 941 499
www.kier.co.uk professional.services@kier.co.uk

Client
THE COAL AUTHORITY

Contract
**YNYSARWED MINE WATER
TREATMENT PLANT
UPGRADE**

Title
TREE RETENTION PLAN

Scale (A3) 1:500

Drawing No.	Issue
55-21006-DR-0101	P 01