




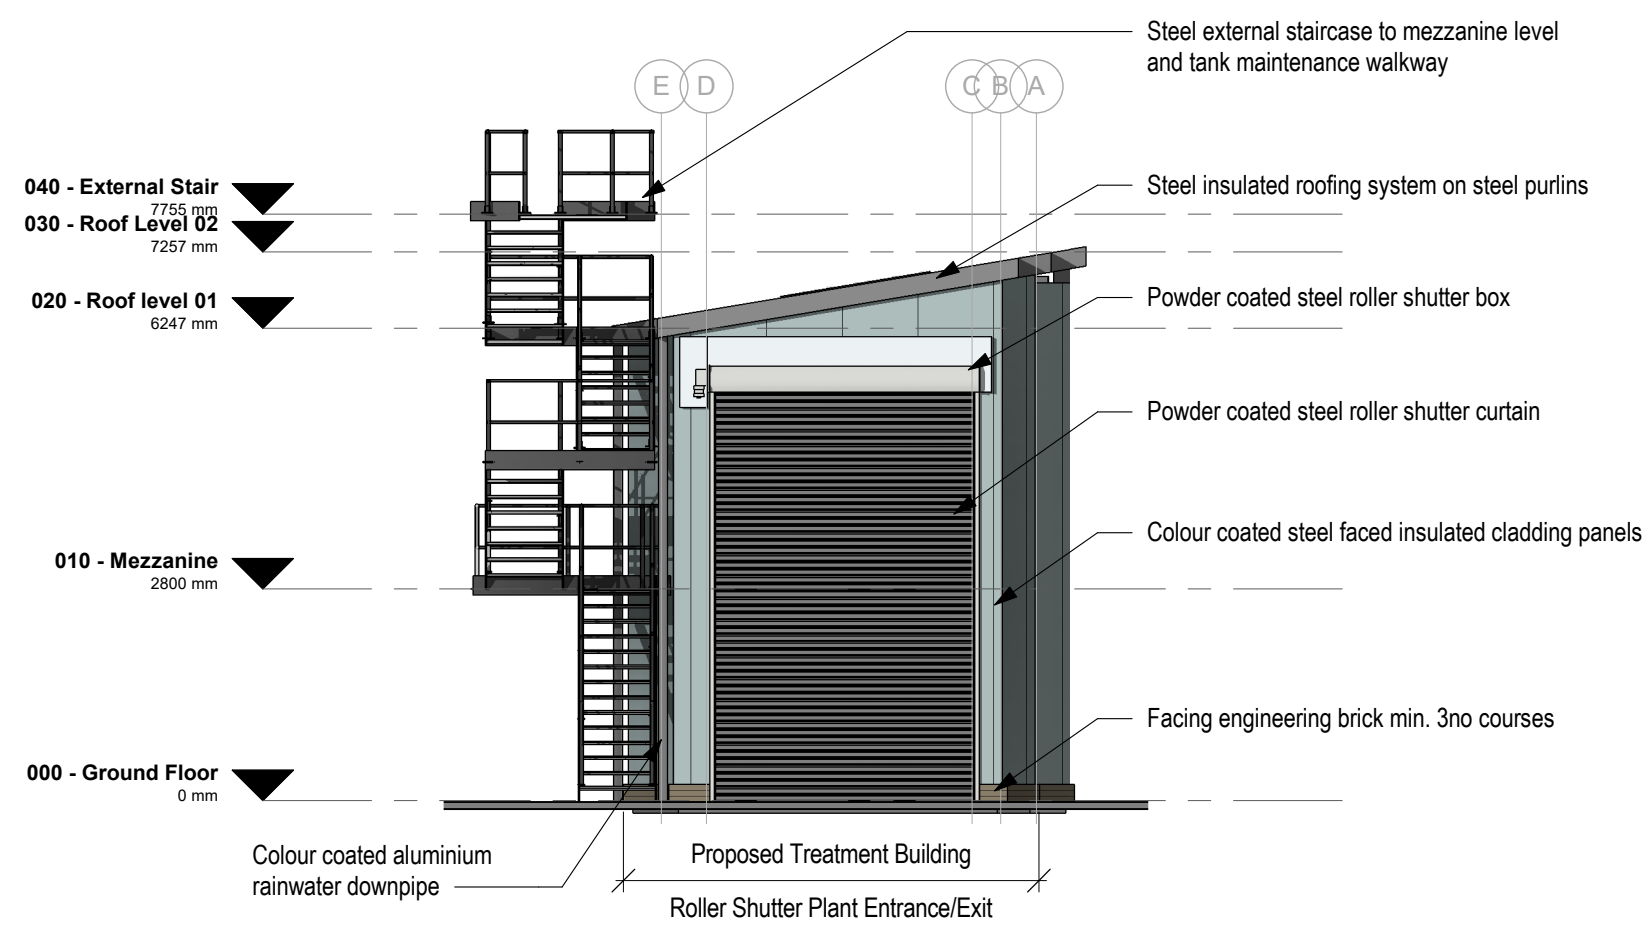


Elevation 1
1 : 100

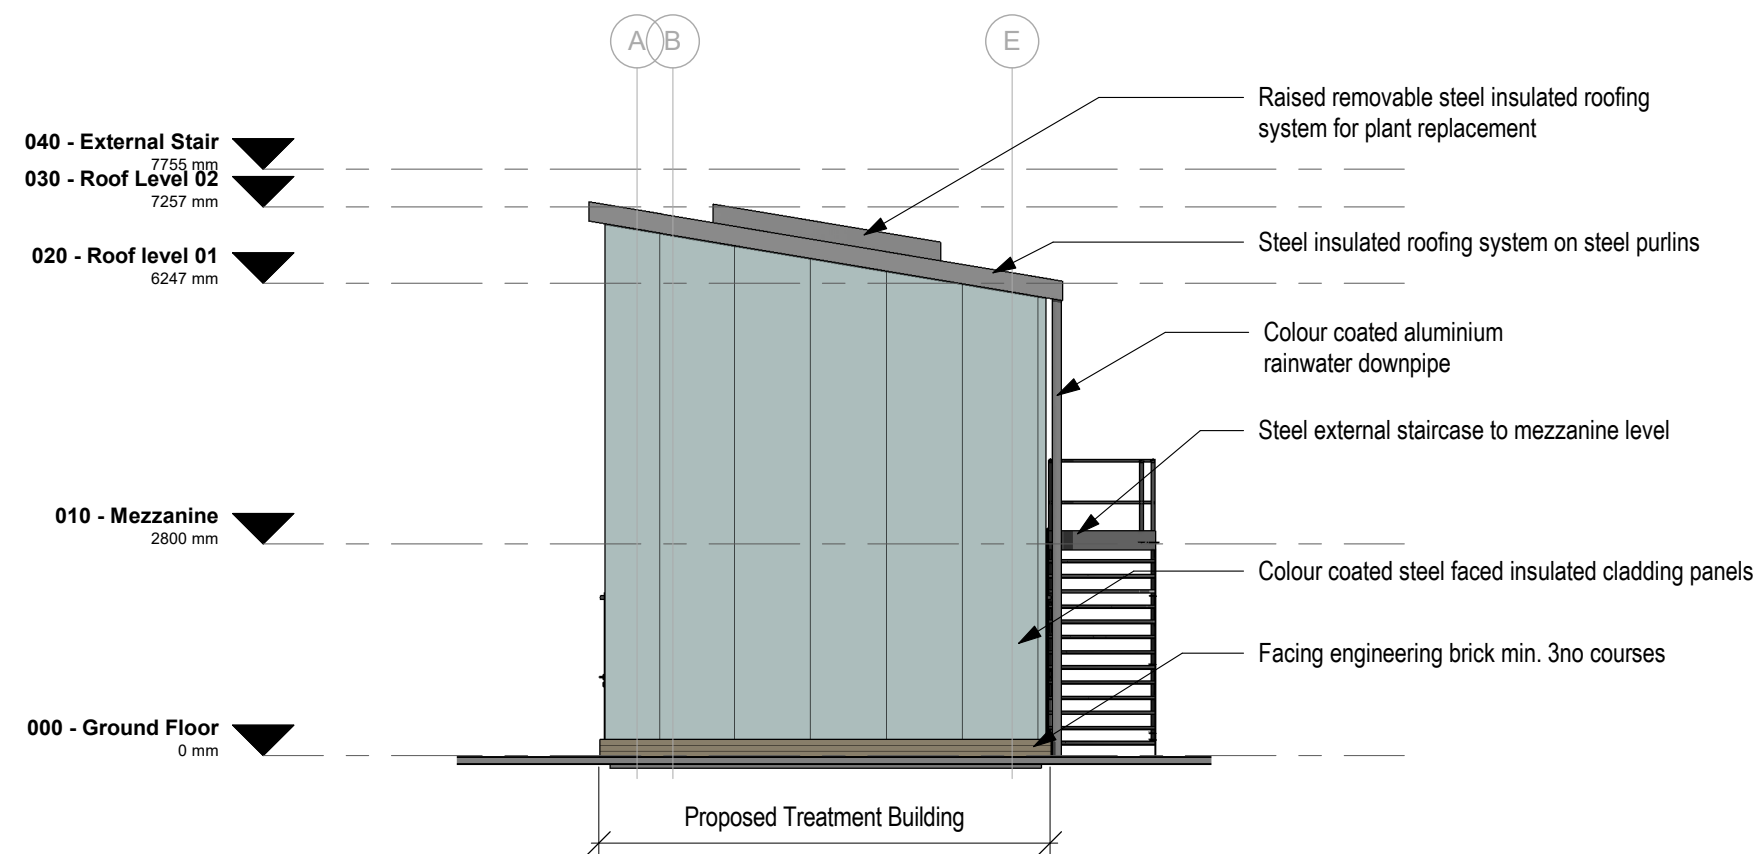



Elevation 2
1 : 100

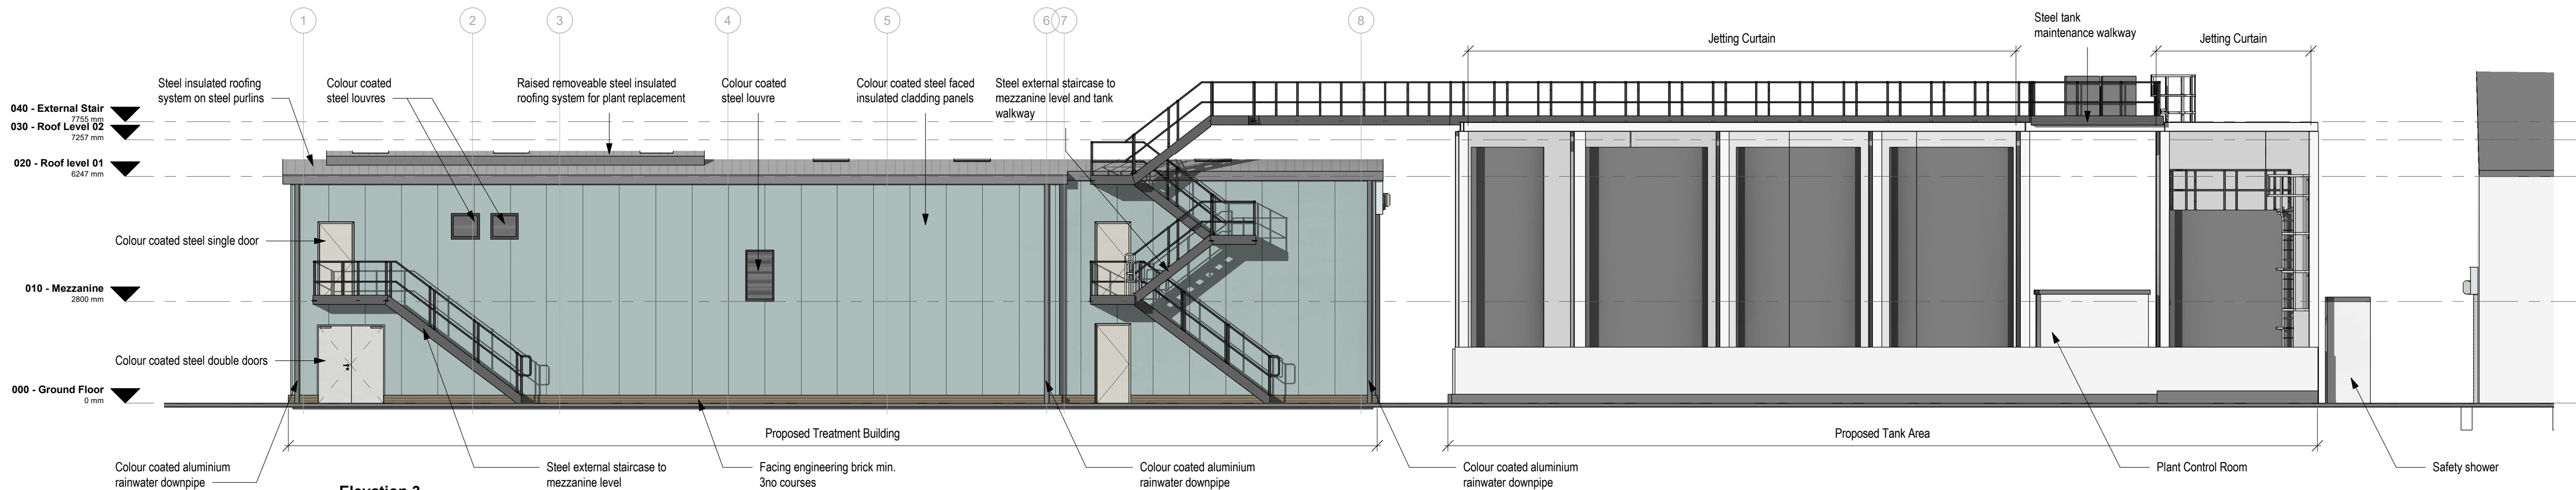

Elevation 3
1 : 100

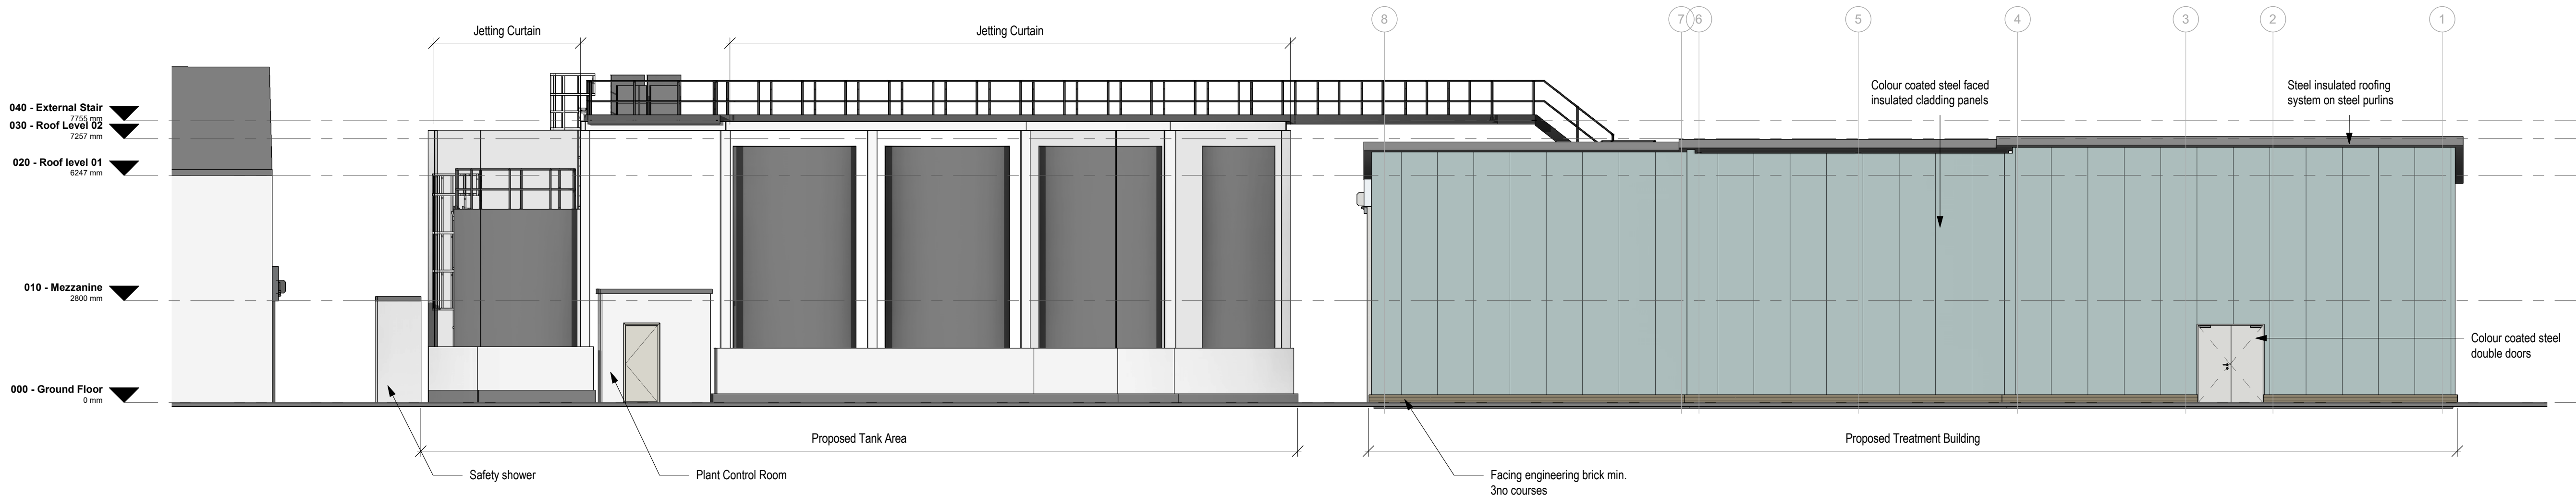

Elevation 4
1 : 100

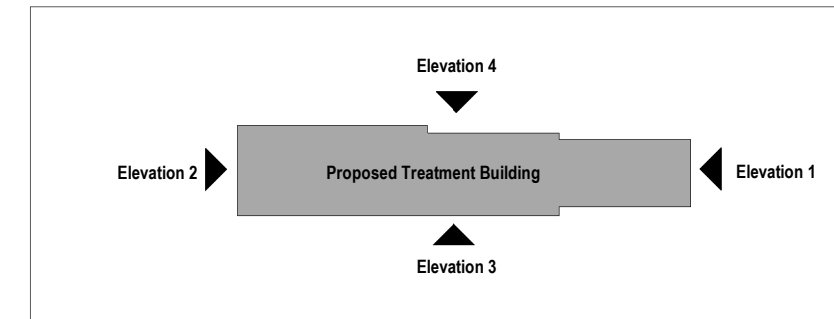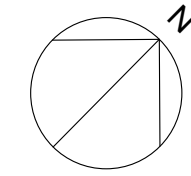

NOTES

presented to The Coal Authority in respect of Ynysarwed Mine Water Treatment Scheme and may not be used or relied on by any other person or by the client in relation to any other matters not covered specifically by the scope of this

Kier Business Services Limited is obliged to exercise reasonable skill, care and diligence in the performance of the services required by The Coal Authority

Scale:

1:100	mm	1000	3000	5000	
1:200	mm	5000	9000	8000	
1:500	M	5	15	25	
1:1250	M	10	30	50	70

P01	Issued for Planning		EK	PM	JM
Version	Amendment	Drawn	Checked	Approved	Approved
		& Date	& Date	& Date	& Date
 KIER					
Issuing Office		Telephone			
Liverpool		0151 600 5500			
Email		Phil.Martin@Kier.co.uk			
Internal Project Number		034970			
034970					
Client					
The Coal Authority					
Project Name					
Ynysarwed Mine Water Treatment Scheme					
Drawing Title					
Proposed Elevations Treatment Building					
Scale	Original Size	RIBA 2013 Stage			
As indicated	A1	Stage 03			
Date	Drawn	Checked	Approved	Status	
24/08/2023	EK	PM	JM		
Drawing Number		Status			
YNYS-DBS-01-ZZ-D-A-0110		S2			
Project Code		Origin	Volume	Level	Revision
					P01