


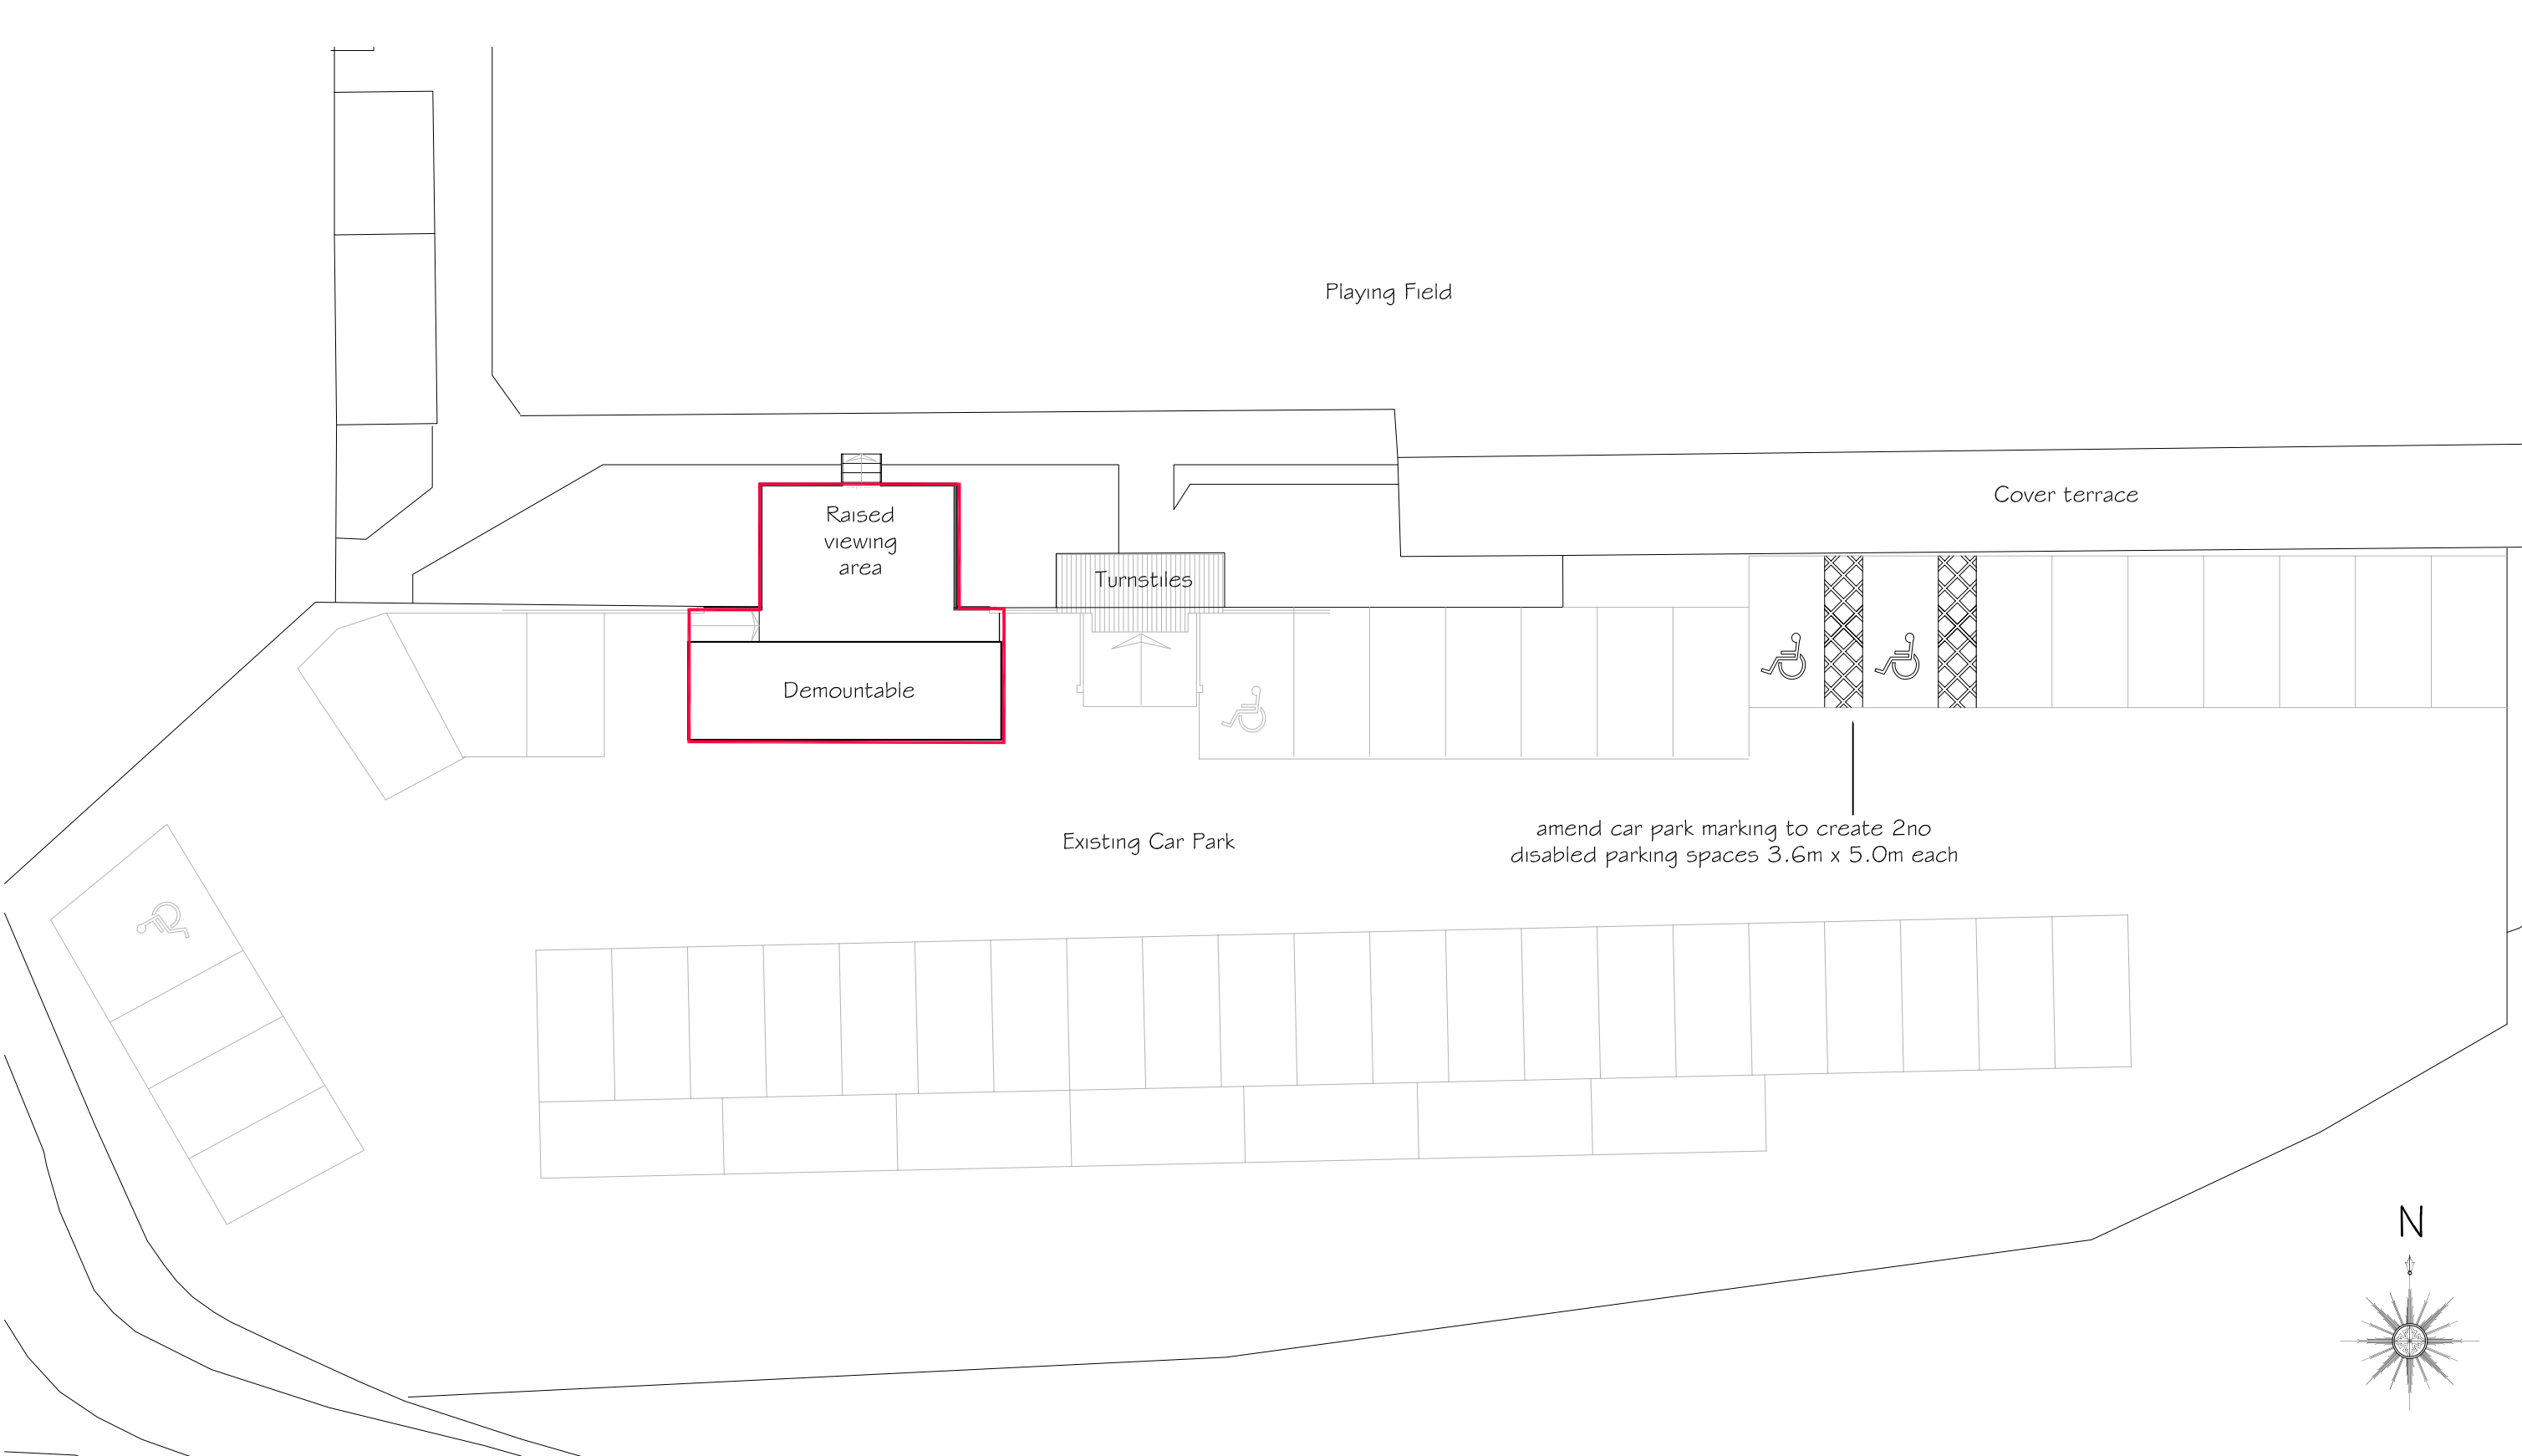

SITE PLAN

1 : 200