


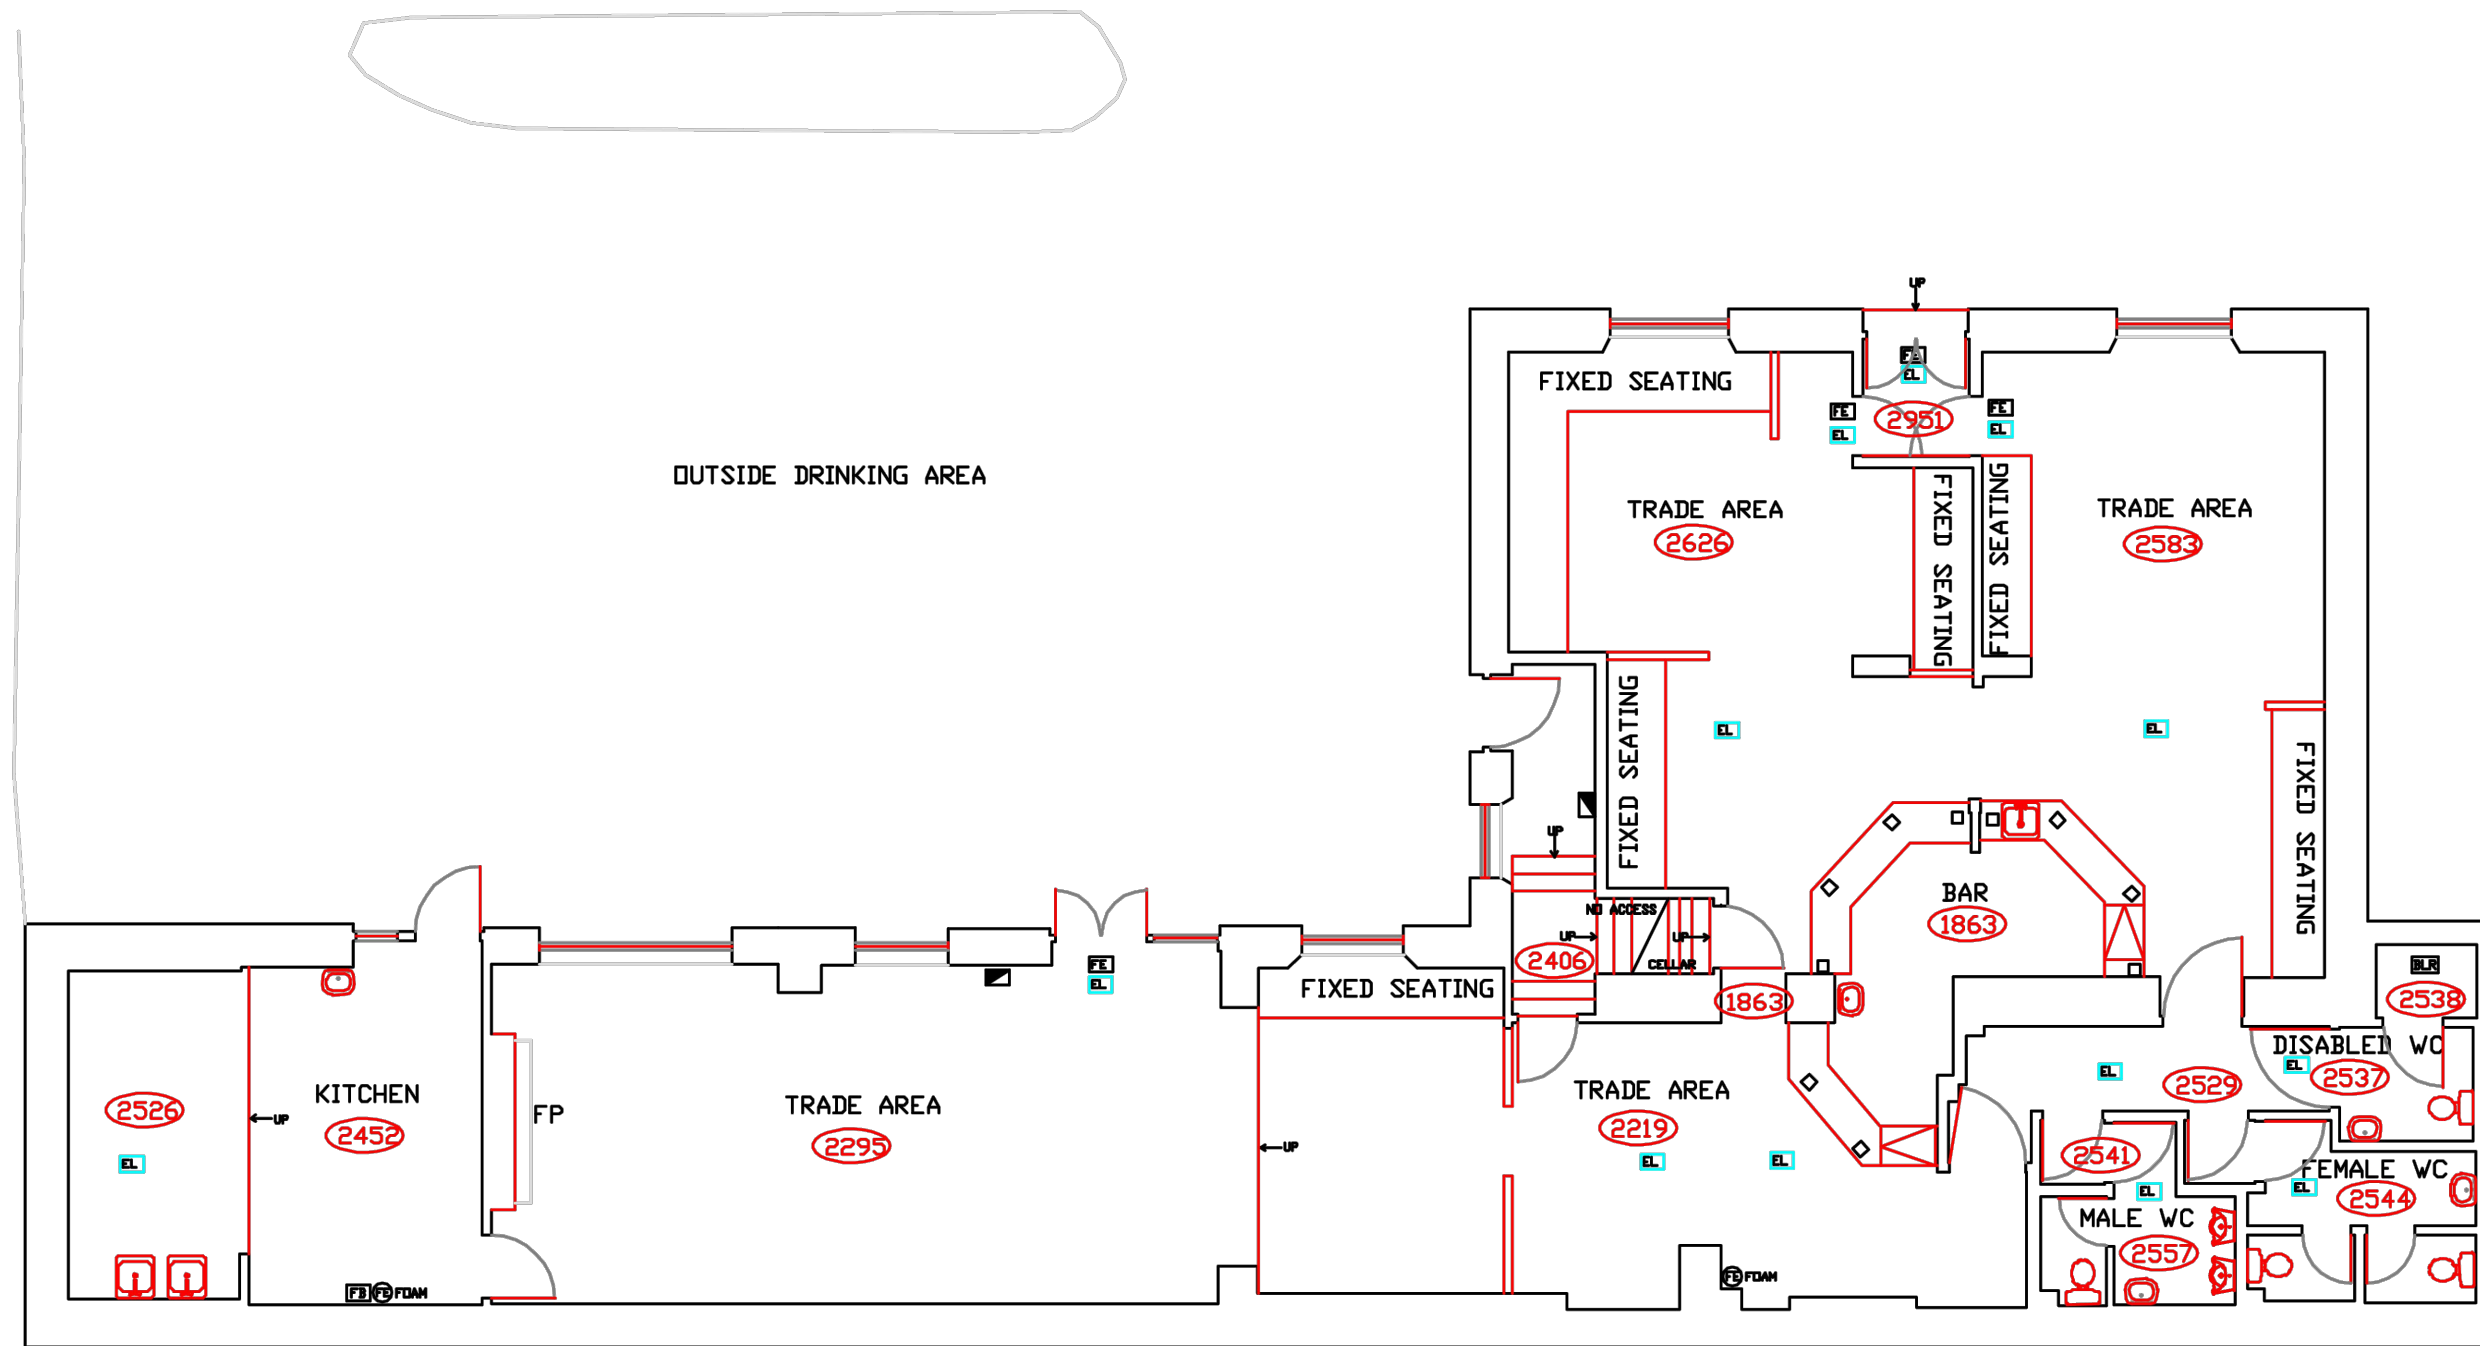

scale 1 1:100 0 2 4 m
scale 2
scale 3

do not scale from this drawing.
use dimensions only, all discrepancies
to be reported to the architect.

copyright reserved.
This drawing may only be used for the
client and location specified, it may
not be copied or disclosed to any
third party without prior written
permission from rickett architects ltd.

www.rickettarchitects.com +44 (0)1926 291010

RA
rickett architects
1 6 8 p a r a d e
l e a m i n g t o n s p a
c v 3 2 4 a e

dwg no	Ra	3369	s3	005	
client	El Group				
project	Crown and Sceptre Cadoxton Neath				
title	existing pub ground floor layout				
date	04.23	scale	1:100		
drawn	dr	check	dr	size	A2
studio@rickett.co.uk					

