


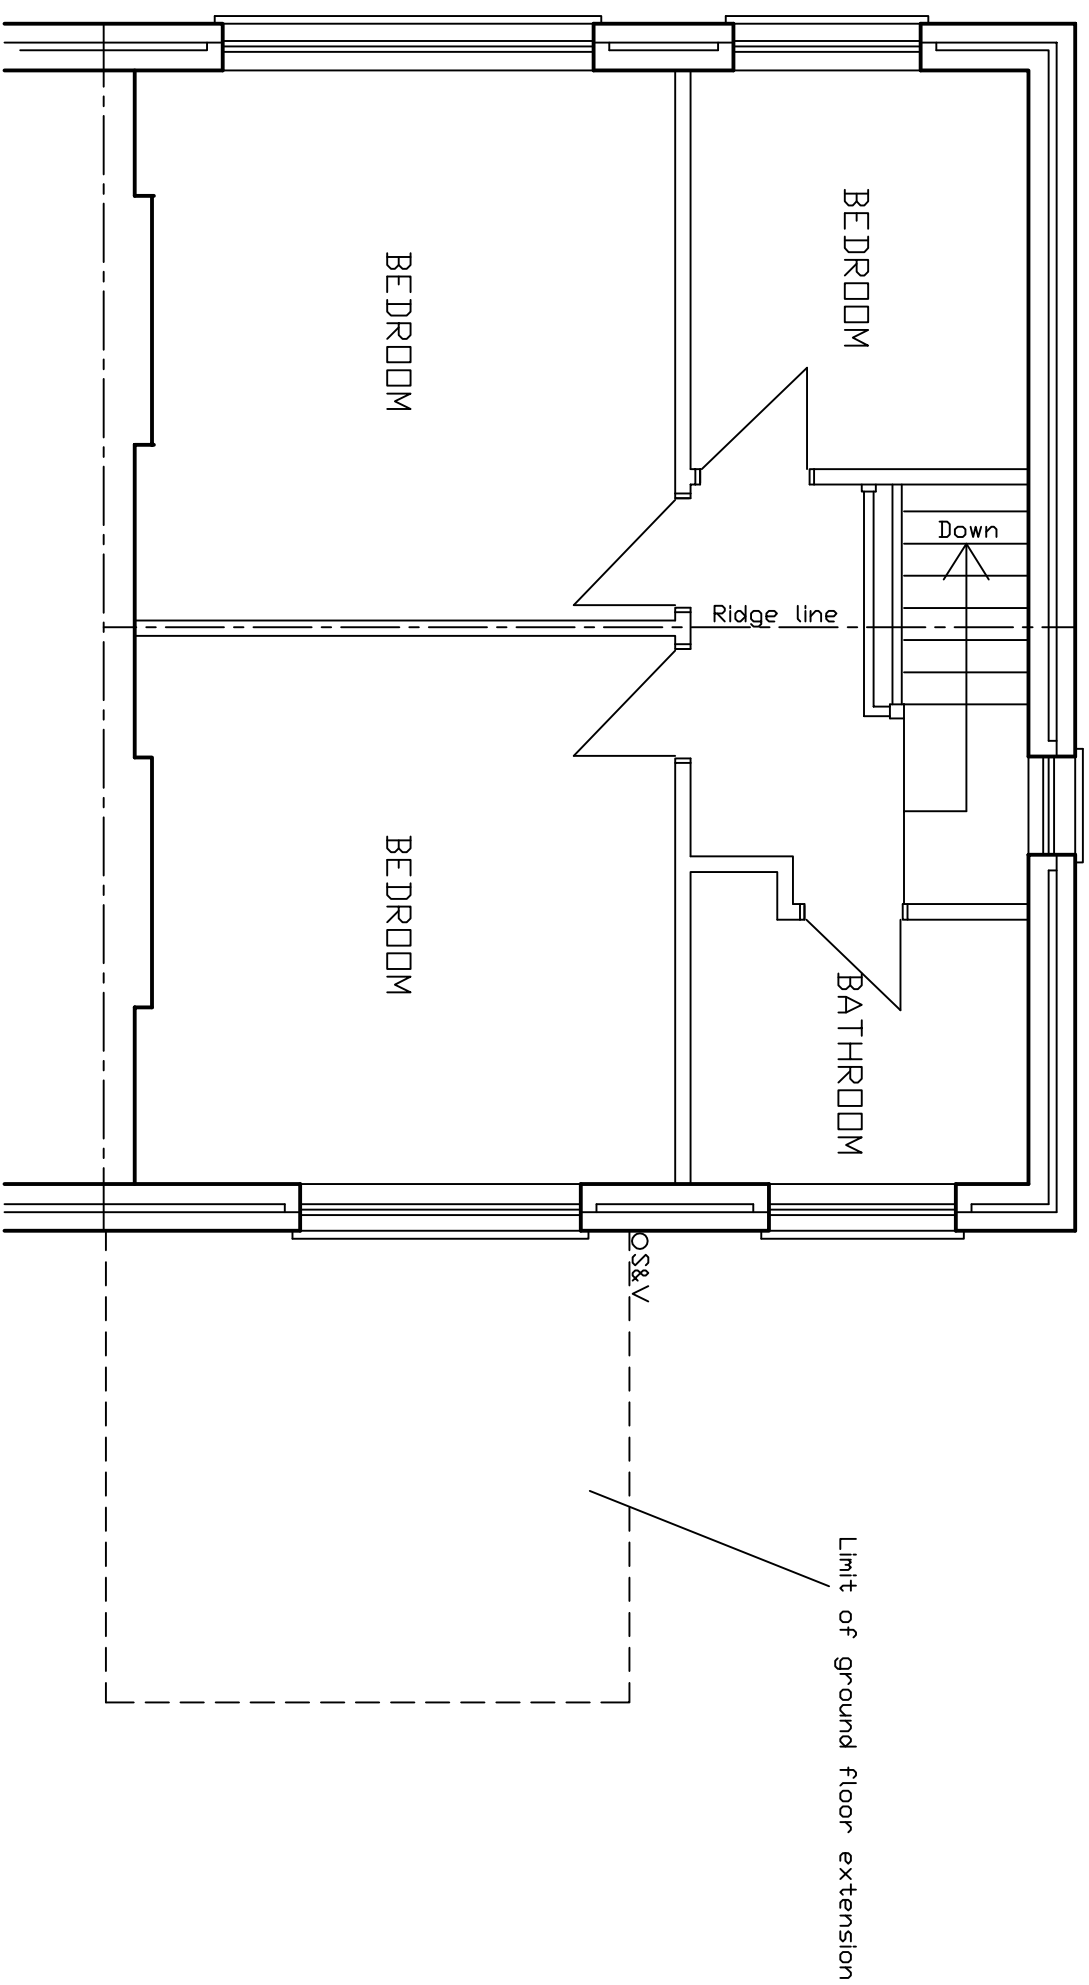

FIRST FLOOR PLAN

PROJECT

PROPOSED IMPROVEMENTS/ALTERATIONS
26, DULAIS DRIVE,
ABERDULAIS,
NEATH.

DRAWING FIRST FLOOR PLAN

SCALE	1:50 @ A3	DATE	SEPTEMBER 2023
DRAWN	RE	DRG.NO.	2

THIS DRAWING IS COPYRIGHT