


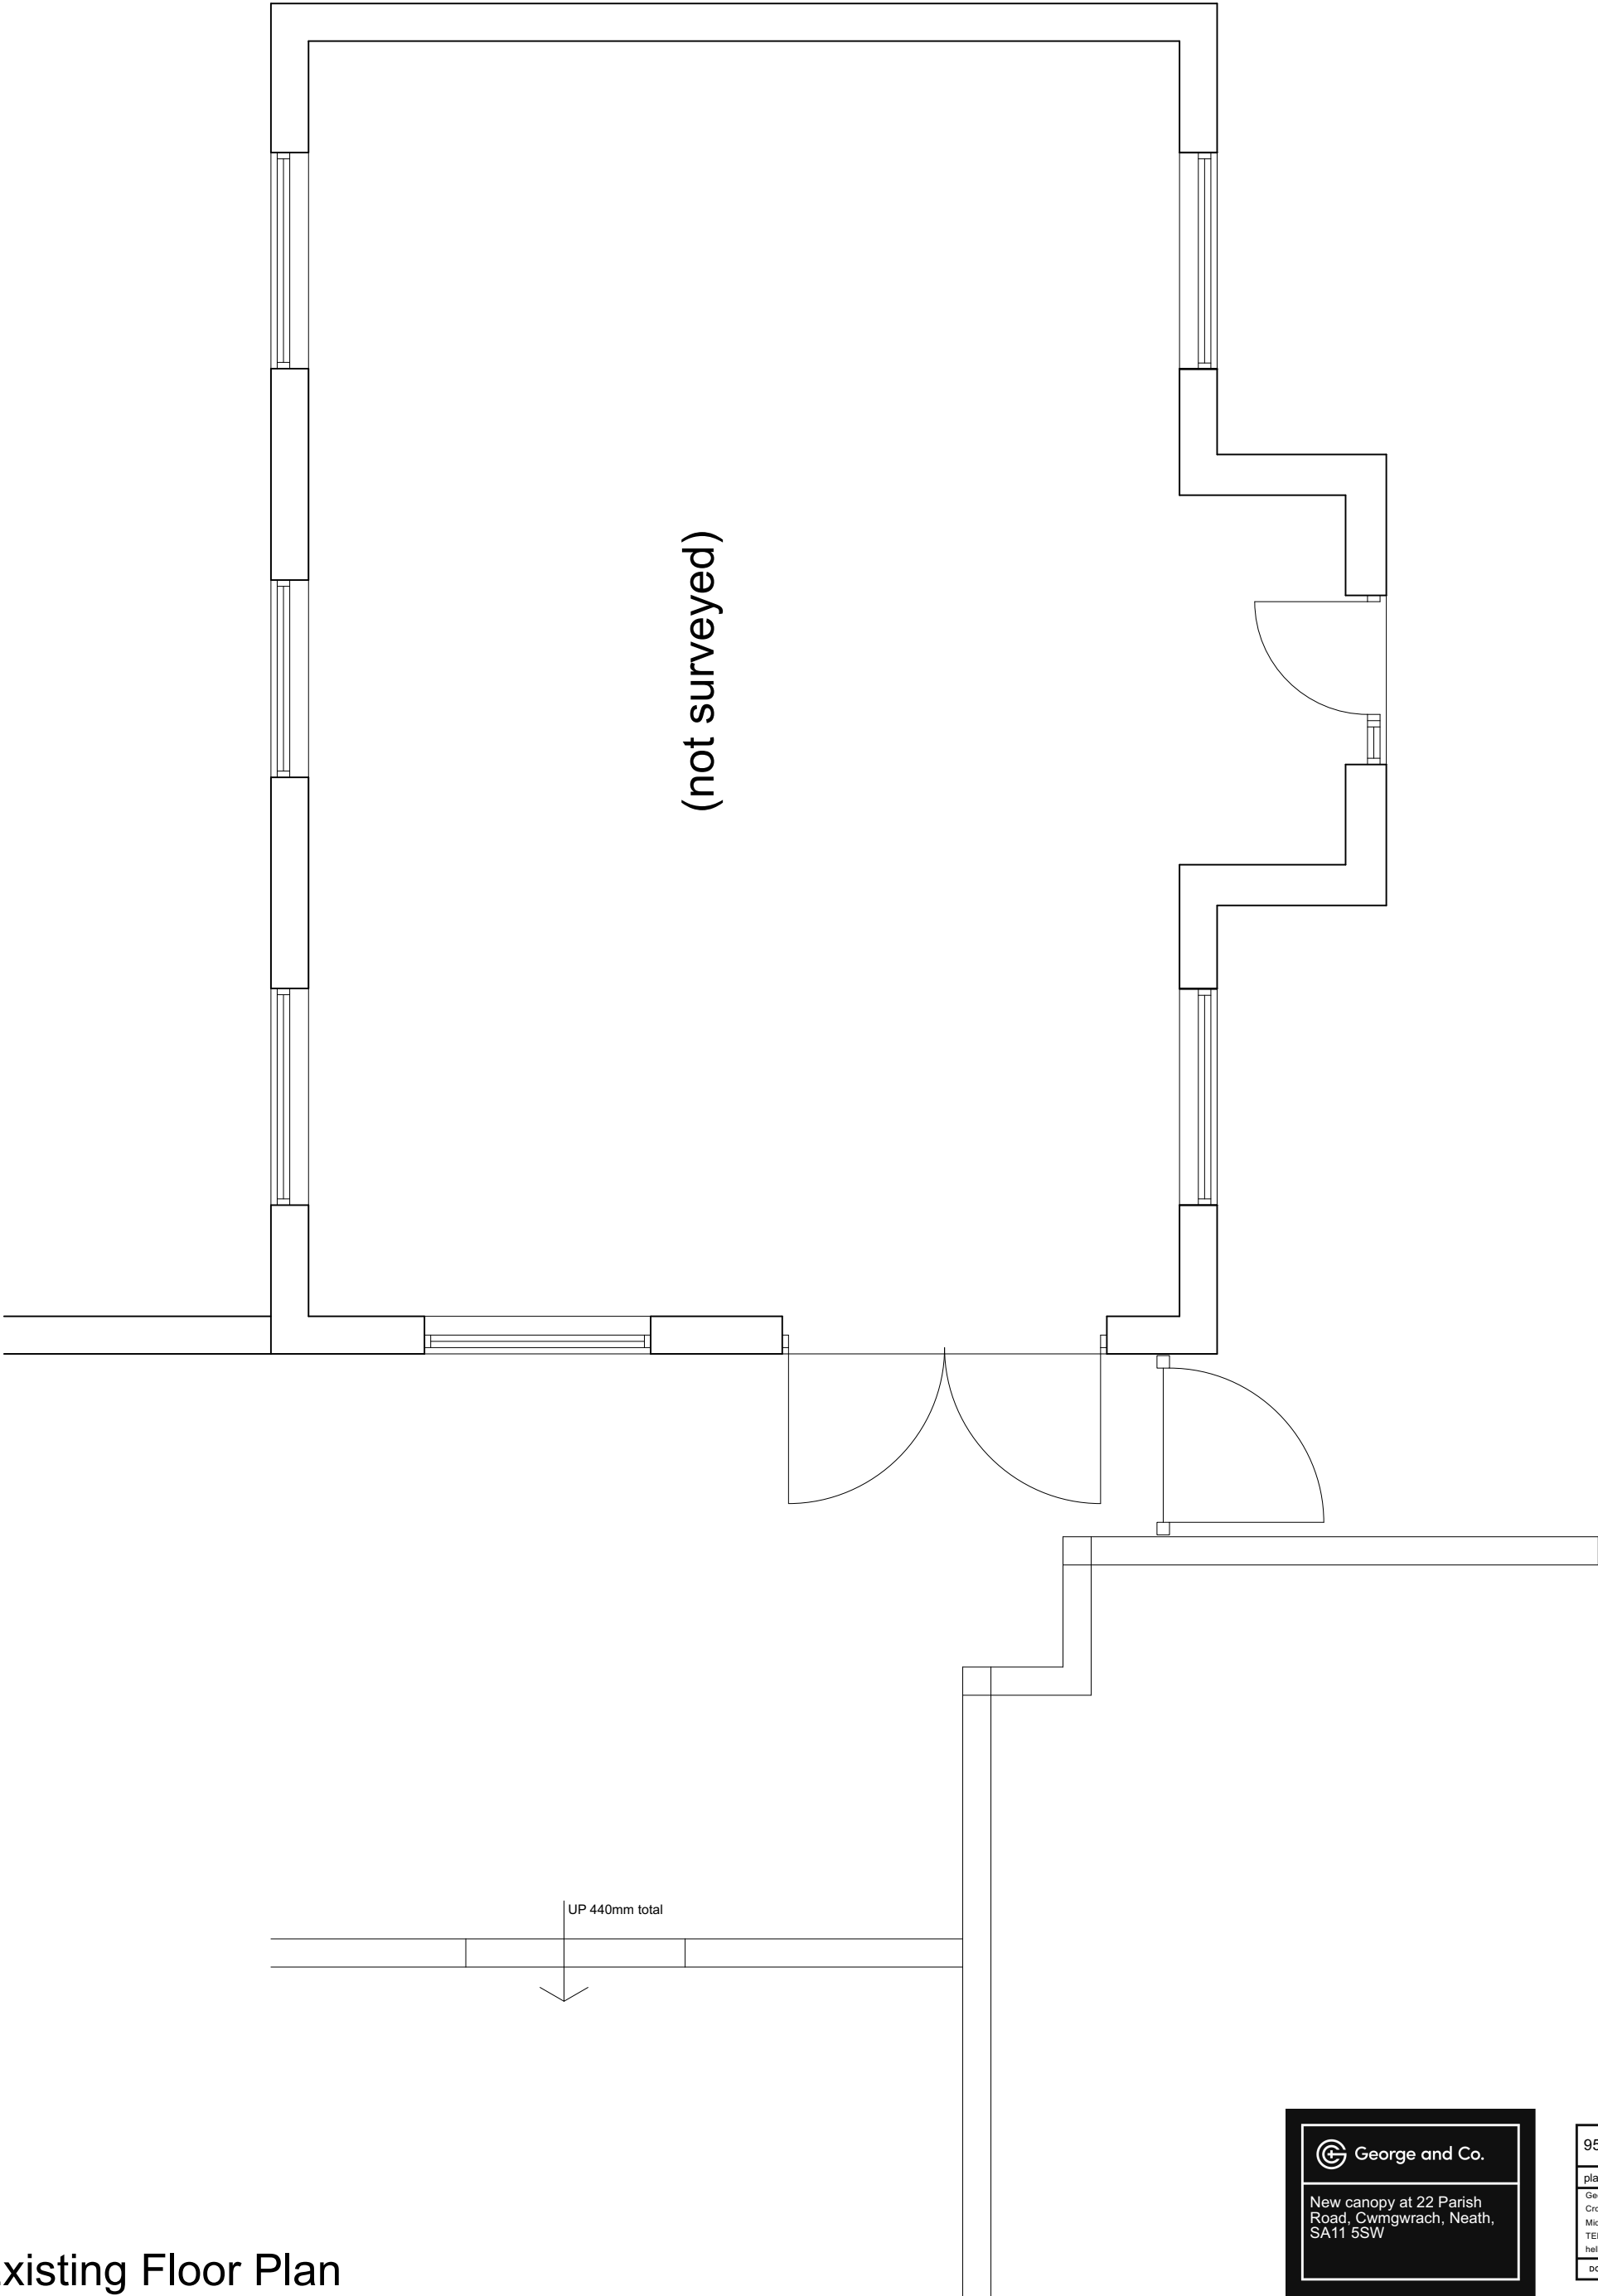


Existing Floor Plan

 George and Co.

New canopy at 22 Parish Road, Cwmgwrach, Neath, SA11 5SW

954.03		existing plan	
planning	1:50 @ A3	JULY 23	AJ
George + Co Crownford House, Swan Street, Merthyr Tydfil, Mid Glamorgan, Wales, CF47 8EU TEL 07830328652 hello@georgeandco.studio			
DO NOT SCALE THIS DRAWING		©George and Co.	

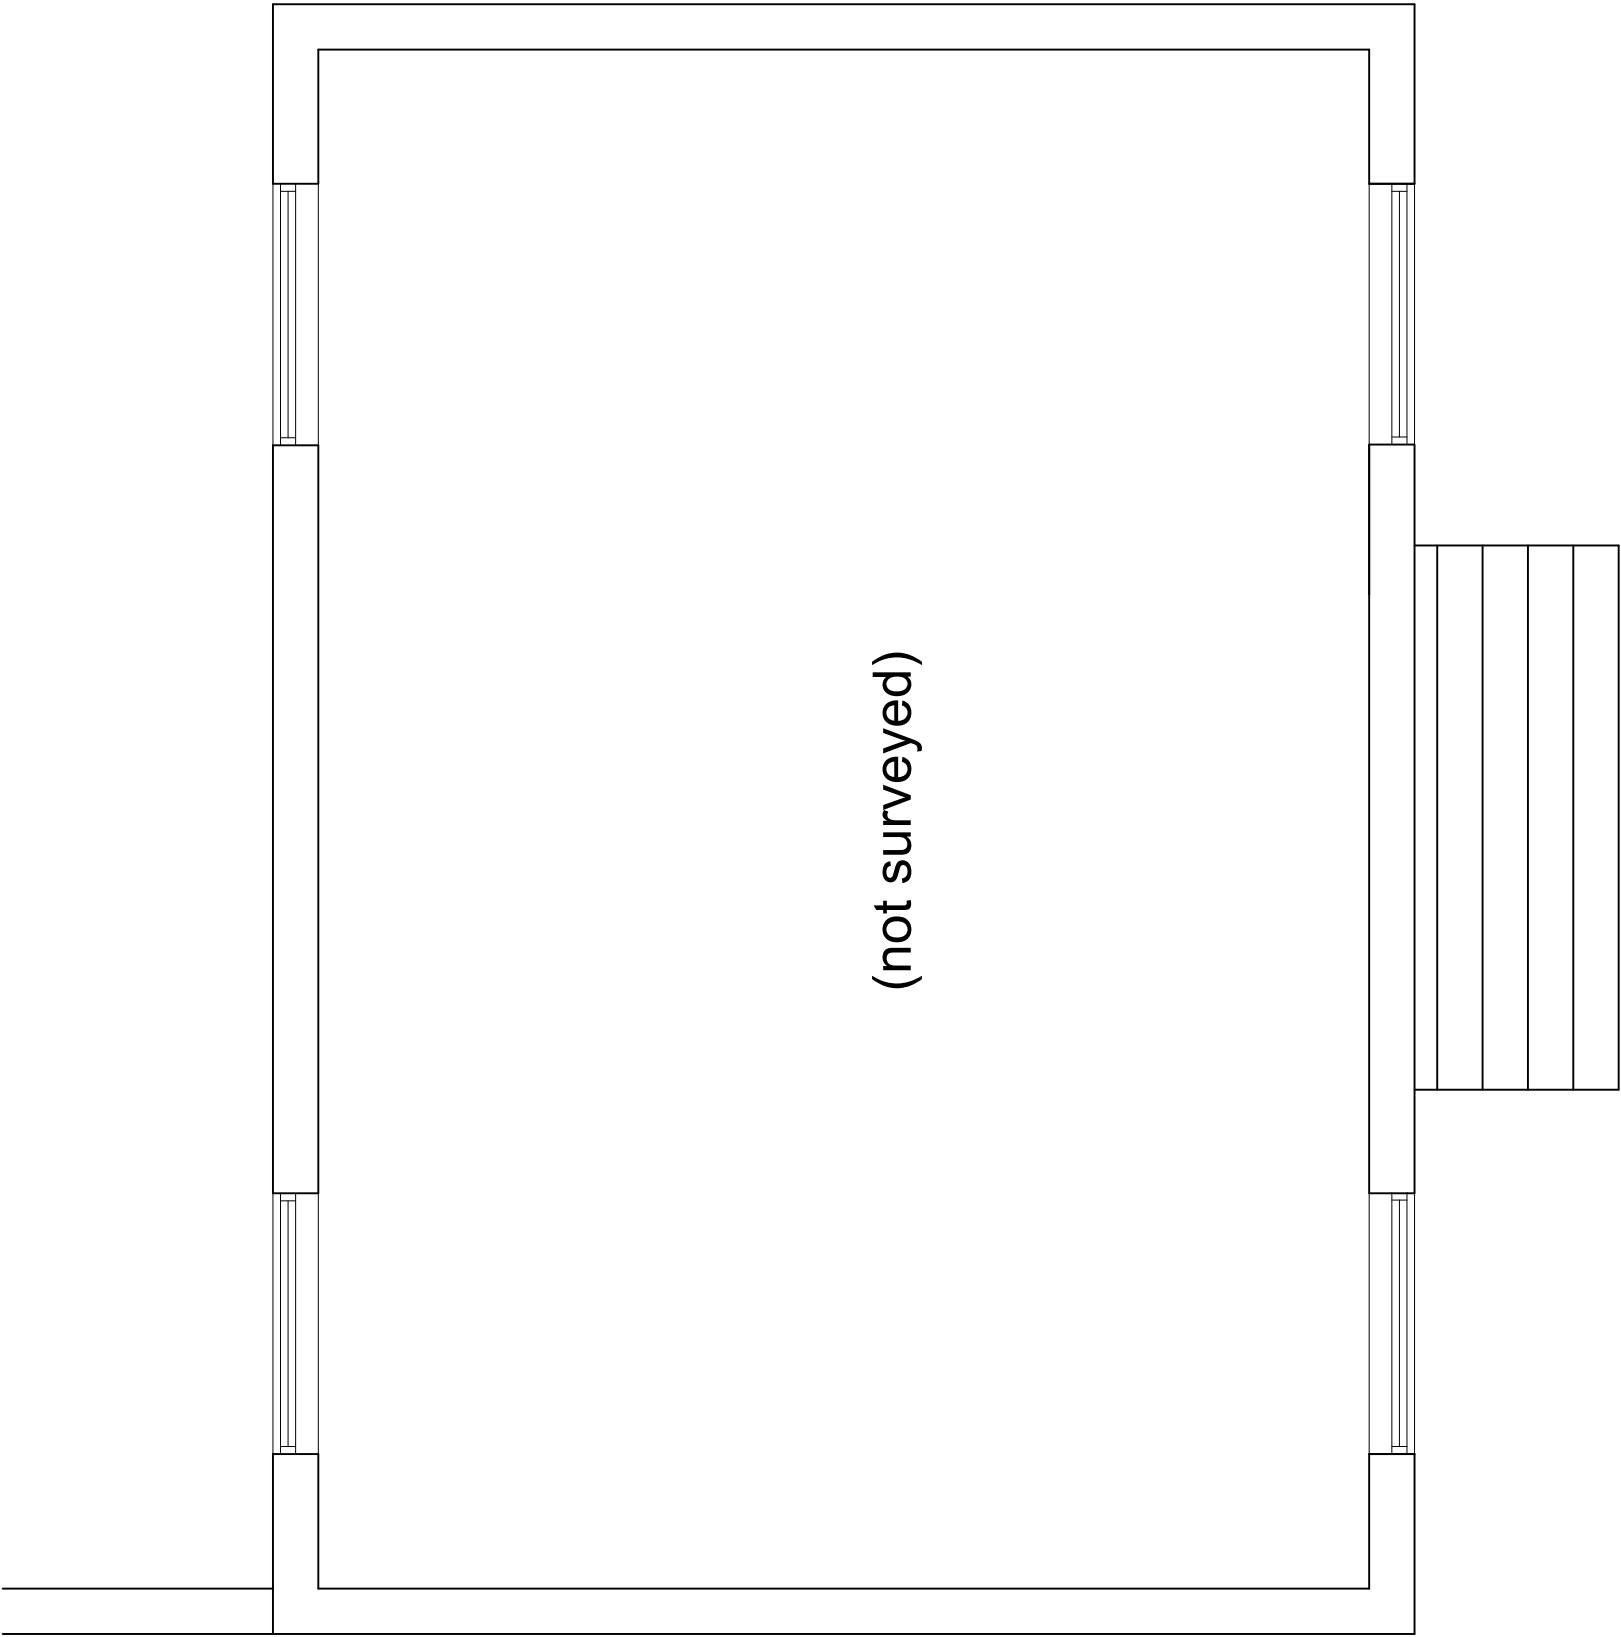


(not surveyed)

Existing Second Plan

 George and Co.

New canopy at 22 Parish Road, Cwmgwrach, Neath, SA11 5SW

954.04	existing plan		
planning	1:50 @ A3	JULY 23	AJ
George + Co Crownford House, Swan Street, Merthyr Tydfil, Mid Glamorgan, Wales, CF47 8EU TEL 07830328652 hello@georgeandco.studio			
DO NOT SCALE THIS DRAWING			©George and Co.

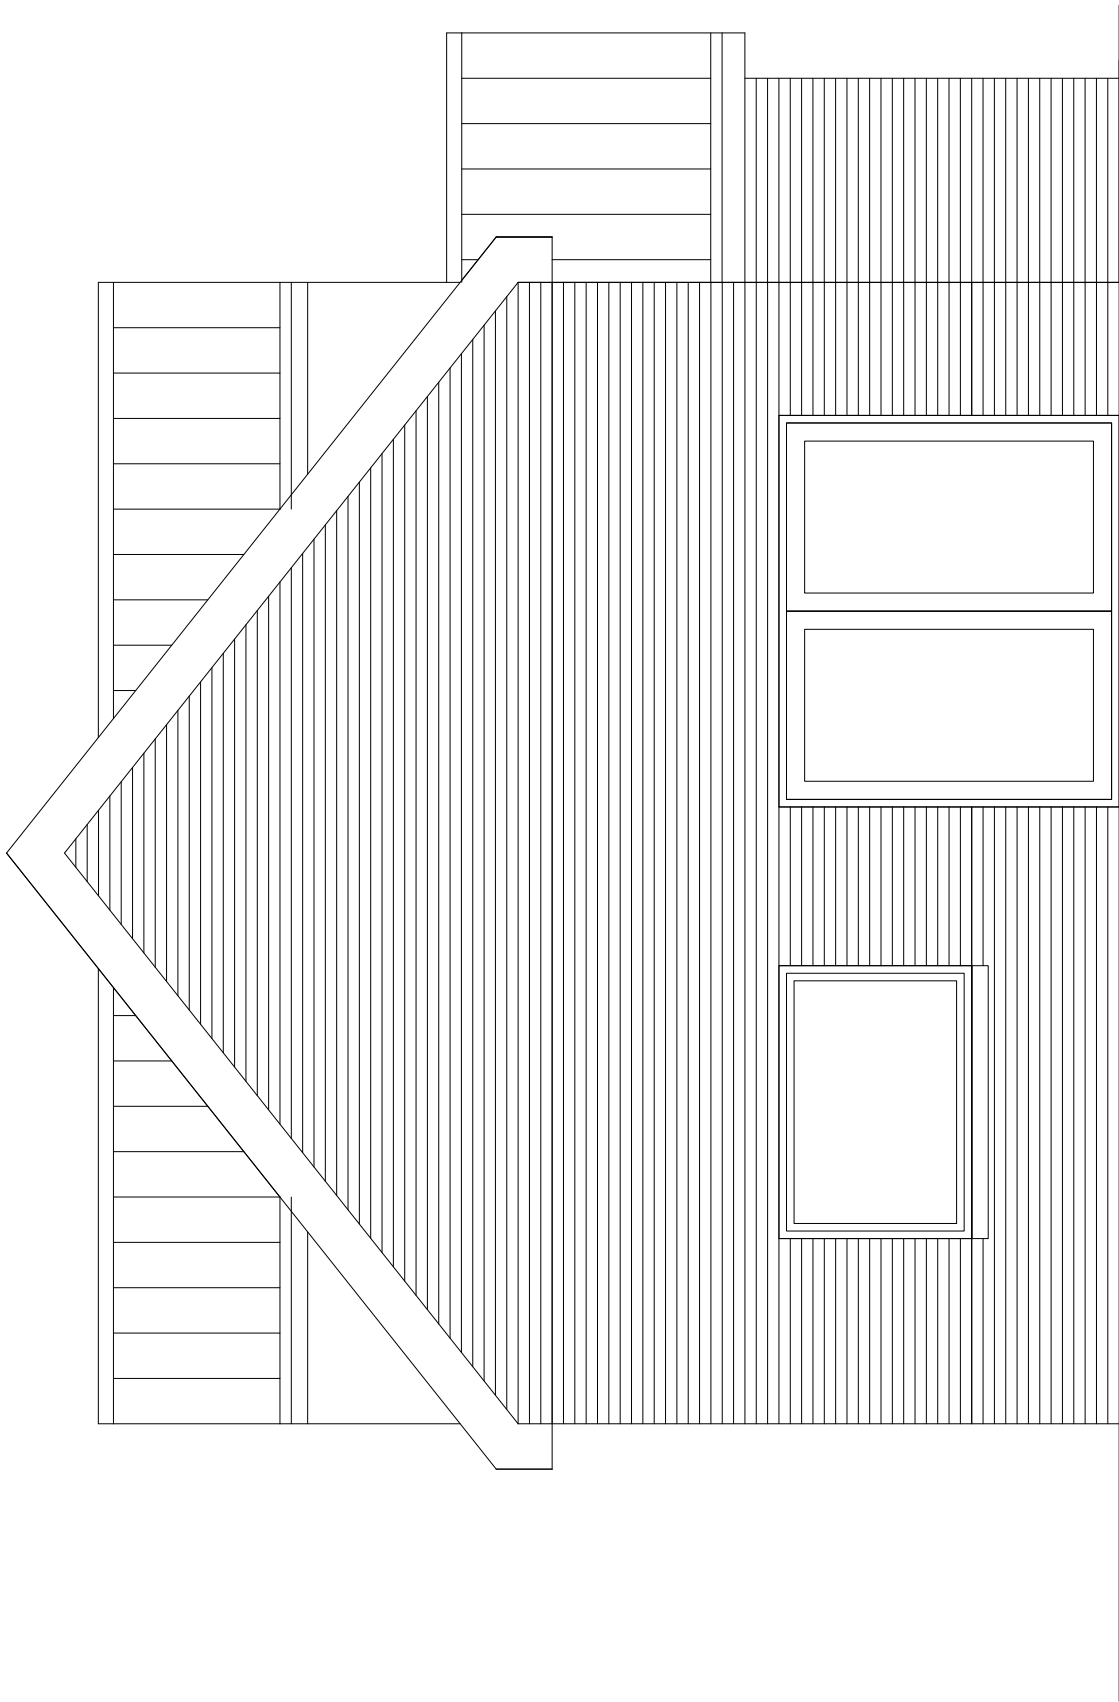


Existing Elevation side

 George and Co.

New canopy at 22 Parish Road, Cwmgwrach, Neath, SA11 5SW

954.05		existing elevation	
planning	1:50 @ A3	JULY 23	AJ
George + Co Crownford House, Swan Street, Merthyr Tydfil, Mid Glamorgan, Wales, CF47 8EU TEL 07830328652 hello@georgeandco.studio			
DO NOT SCALE THIS DRAWING		©George and Co.	

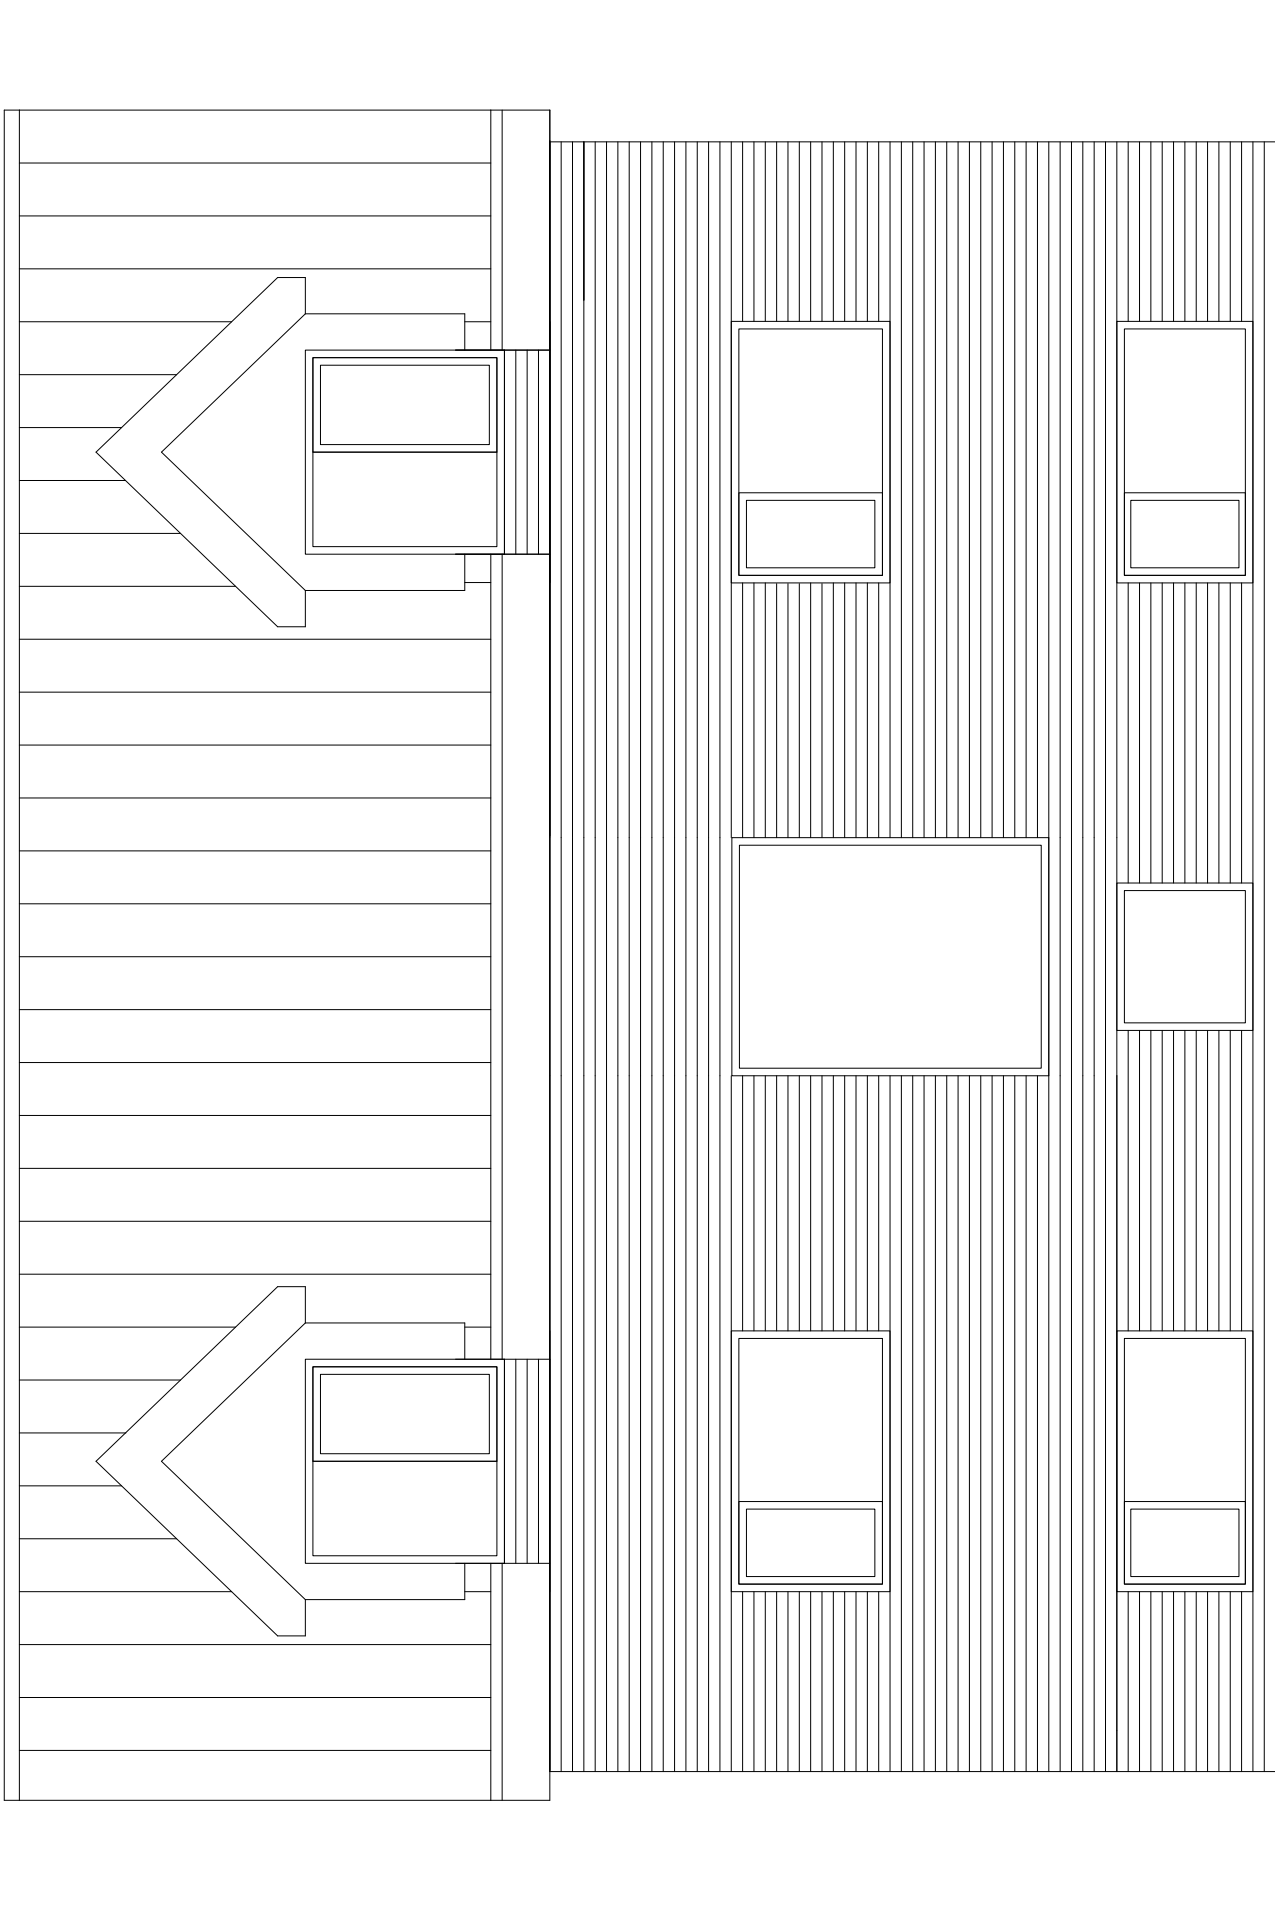


Existing Elevation Rear

 George and Co.

New canopy at 22 Parish Road, Cwmgwrach, Neath, SA11 5SW


954.06	existing elevation		
planning	1:50 @ A3	JULY 23	AJ
George + Co Crownford House, Swan Street, Merthyr Tydfil, Mid Glamorgan, Wales, CF47 8EU TEL 07830328652 hello@georgeandco.studio			
DO NOT SCALE THIS DRAWING			©George and Co.

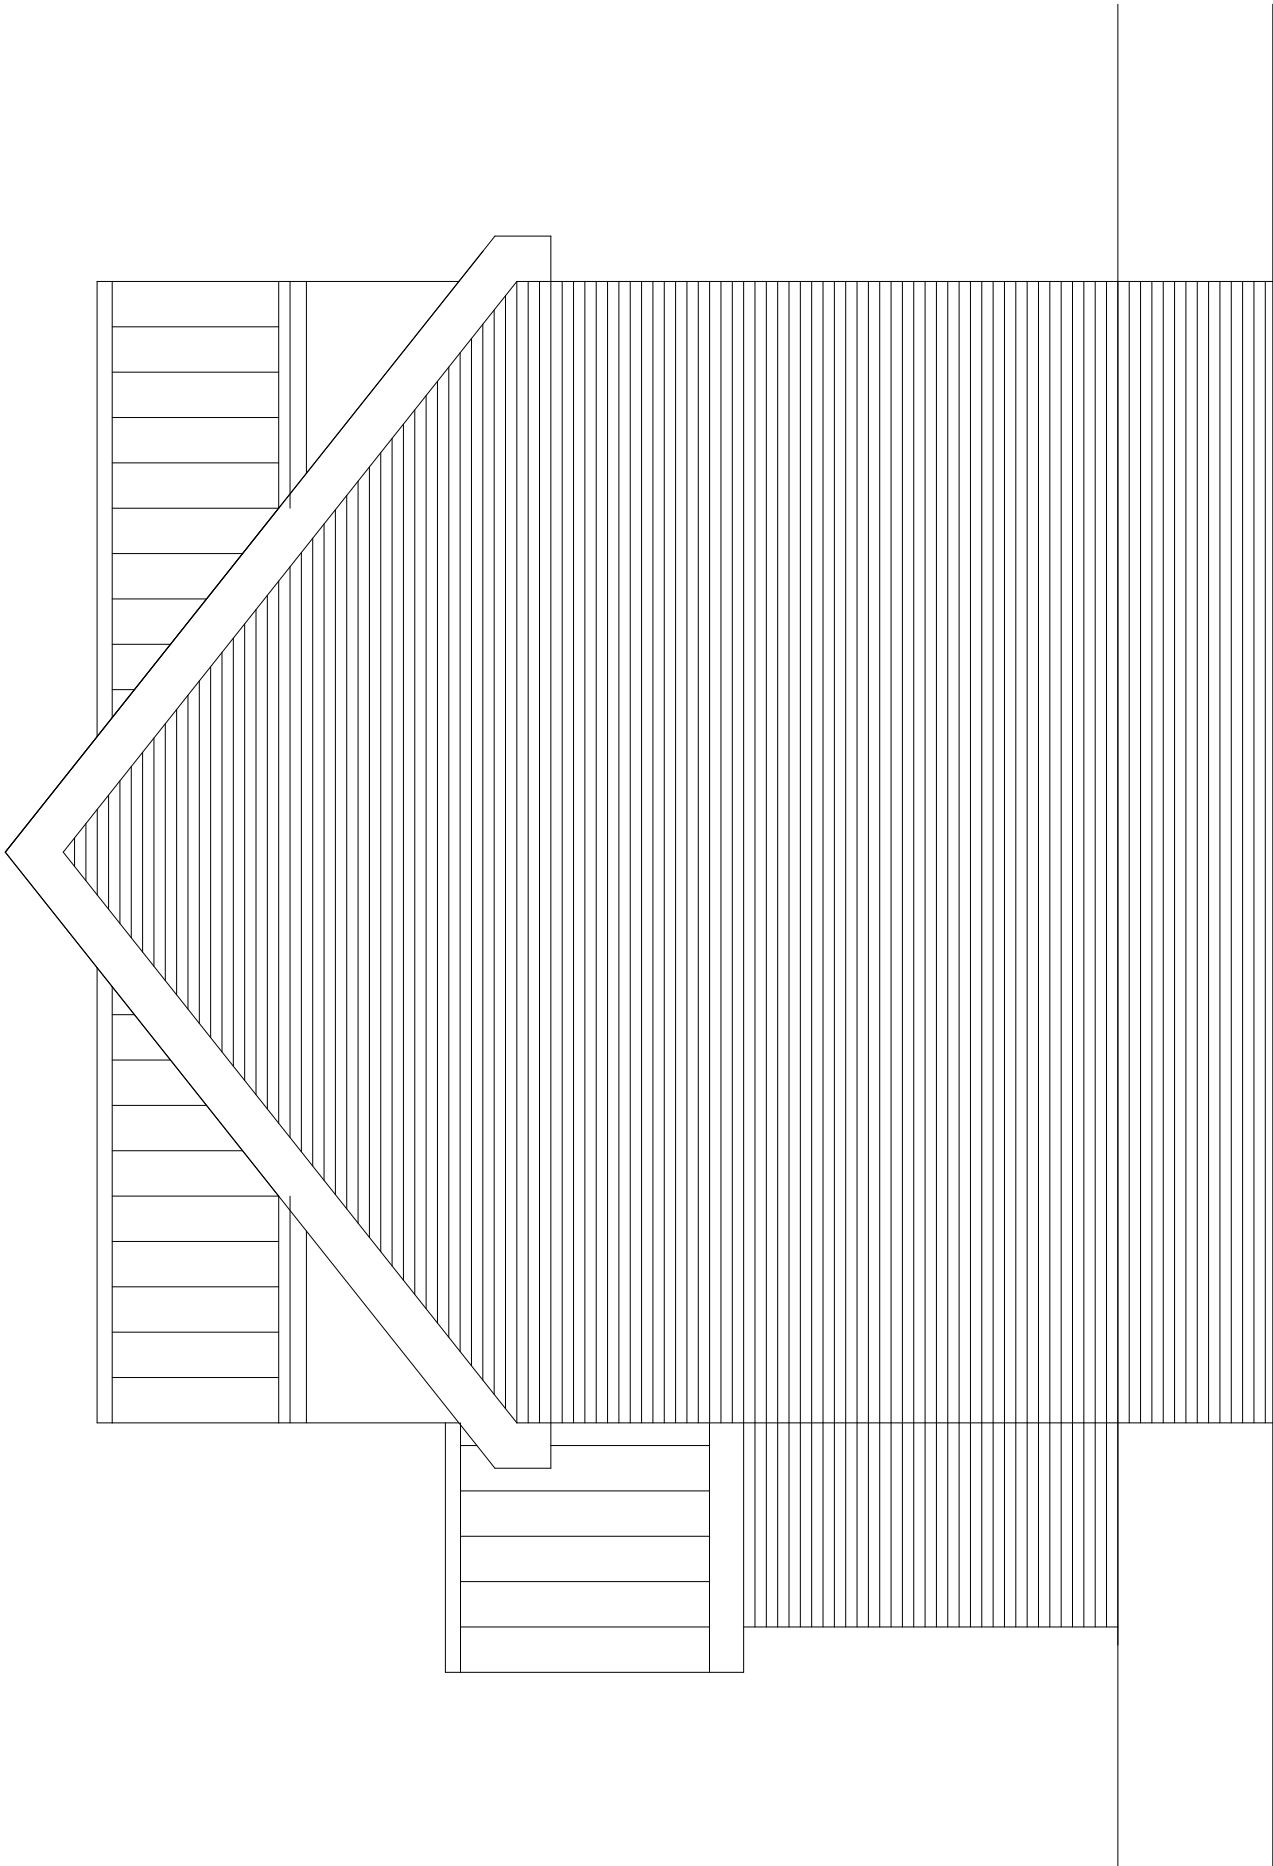

 George and Co.

New canopy at 22 Parish Road, Cwmgwrach, Neath, SA11 5SW

954.07		existing elevation	
planning	1:50 @ A3	JULY 23	AJ
George + Co Crownford House, Swan Street, Merthyr Tydfil, Mid Glamorgan, Wales, CF47 8EU TEL 07830328652 hello@georgeandco.studio			
DO NOT SCALE THIS DRAWING		©George and Co.	

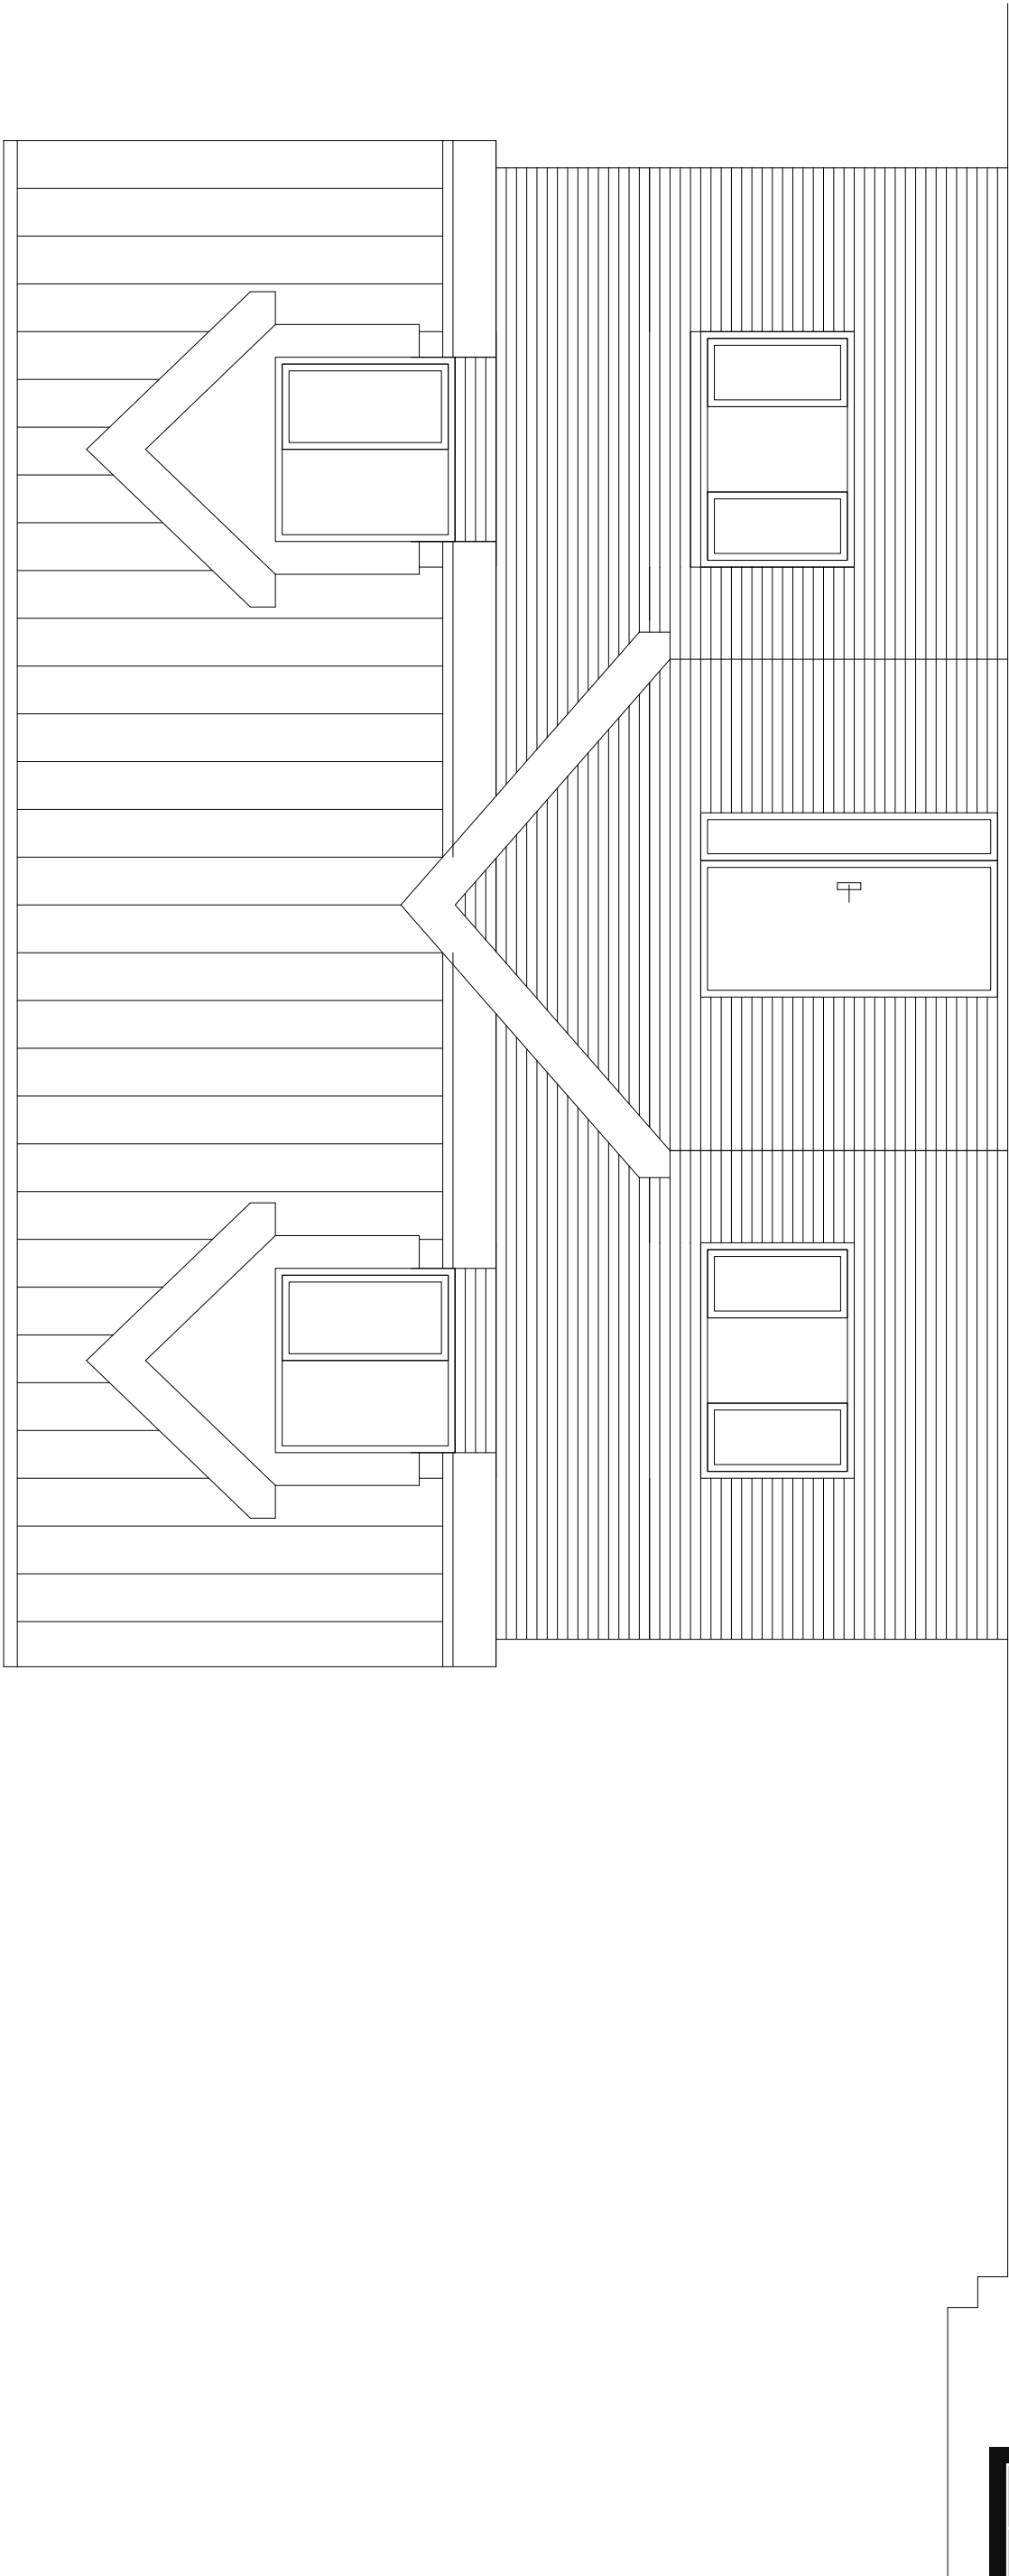


Existing Elevation Front

 George and Co.

New canopy at 22 Parish Road, Cwmgwrach, Neath, SA11 5SW

954.08		existing elevation	
planning	1:50 @ A3	JULY 23	AJ
George + Co Crownford House, Swan Street, Merthyr Tydfil, Mid Glamorgan, Wales, CF47 8EU TEL 07830328652 hello@georgeandco.studio			
DO NOT SCALE THIS DRAWING		©George and Co.	

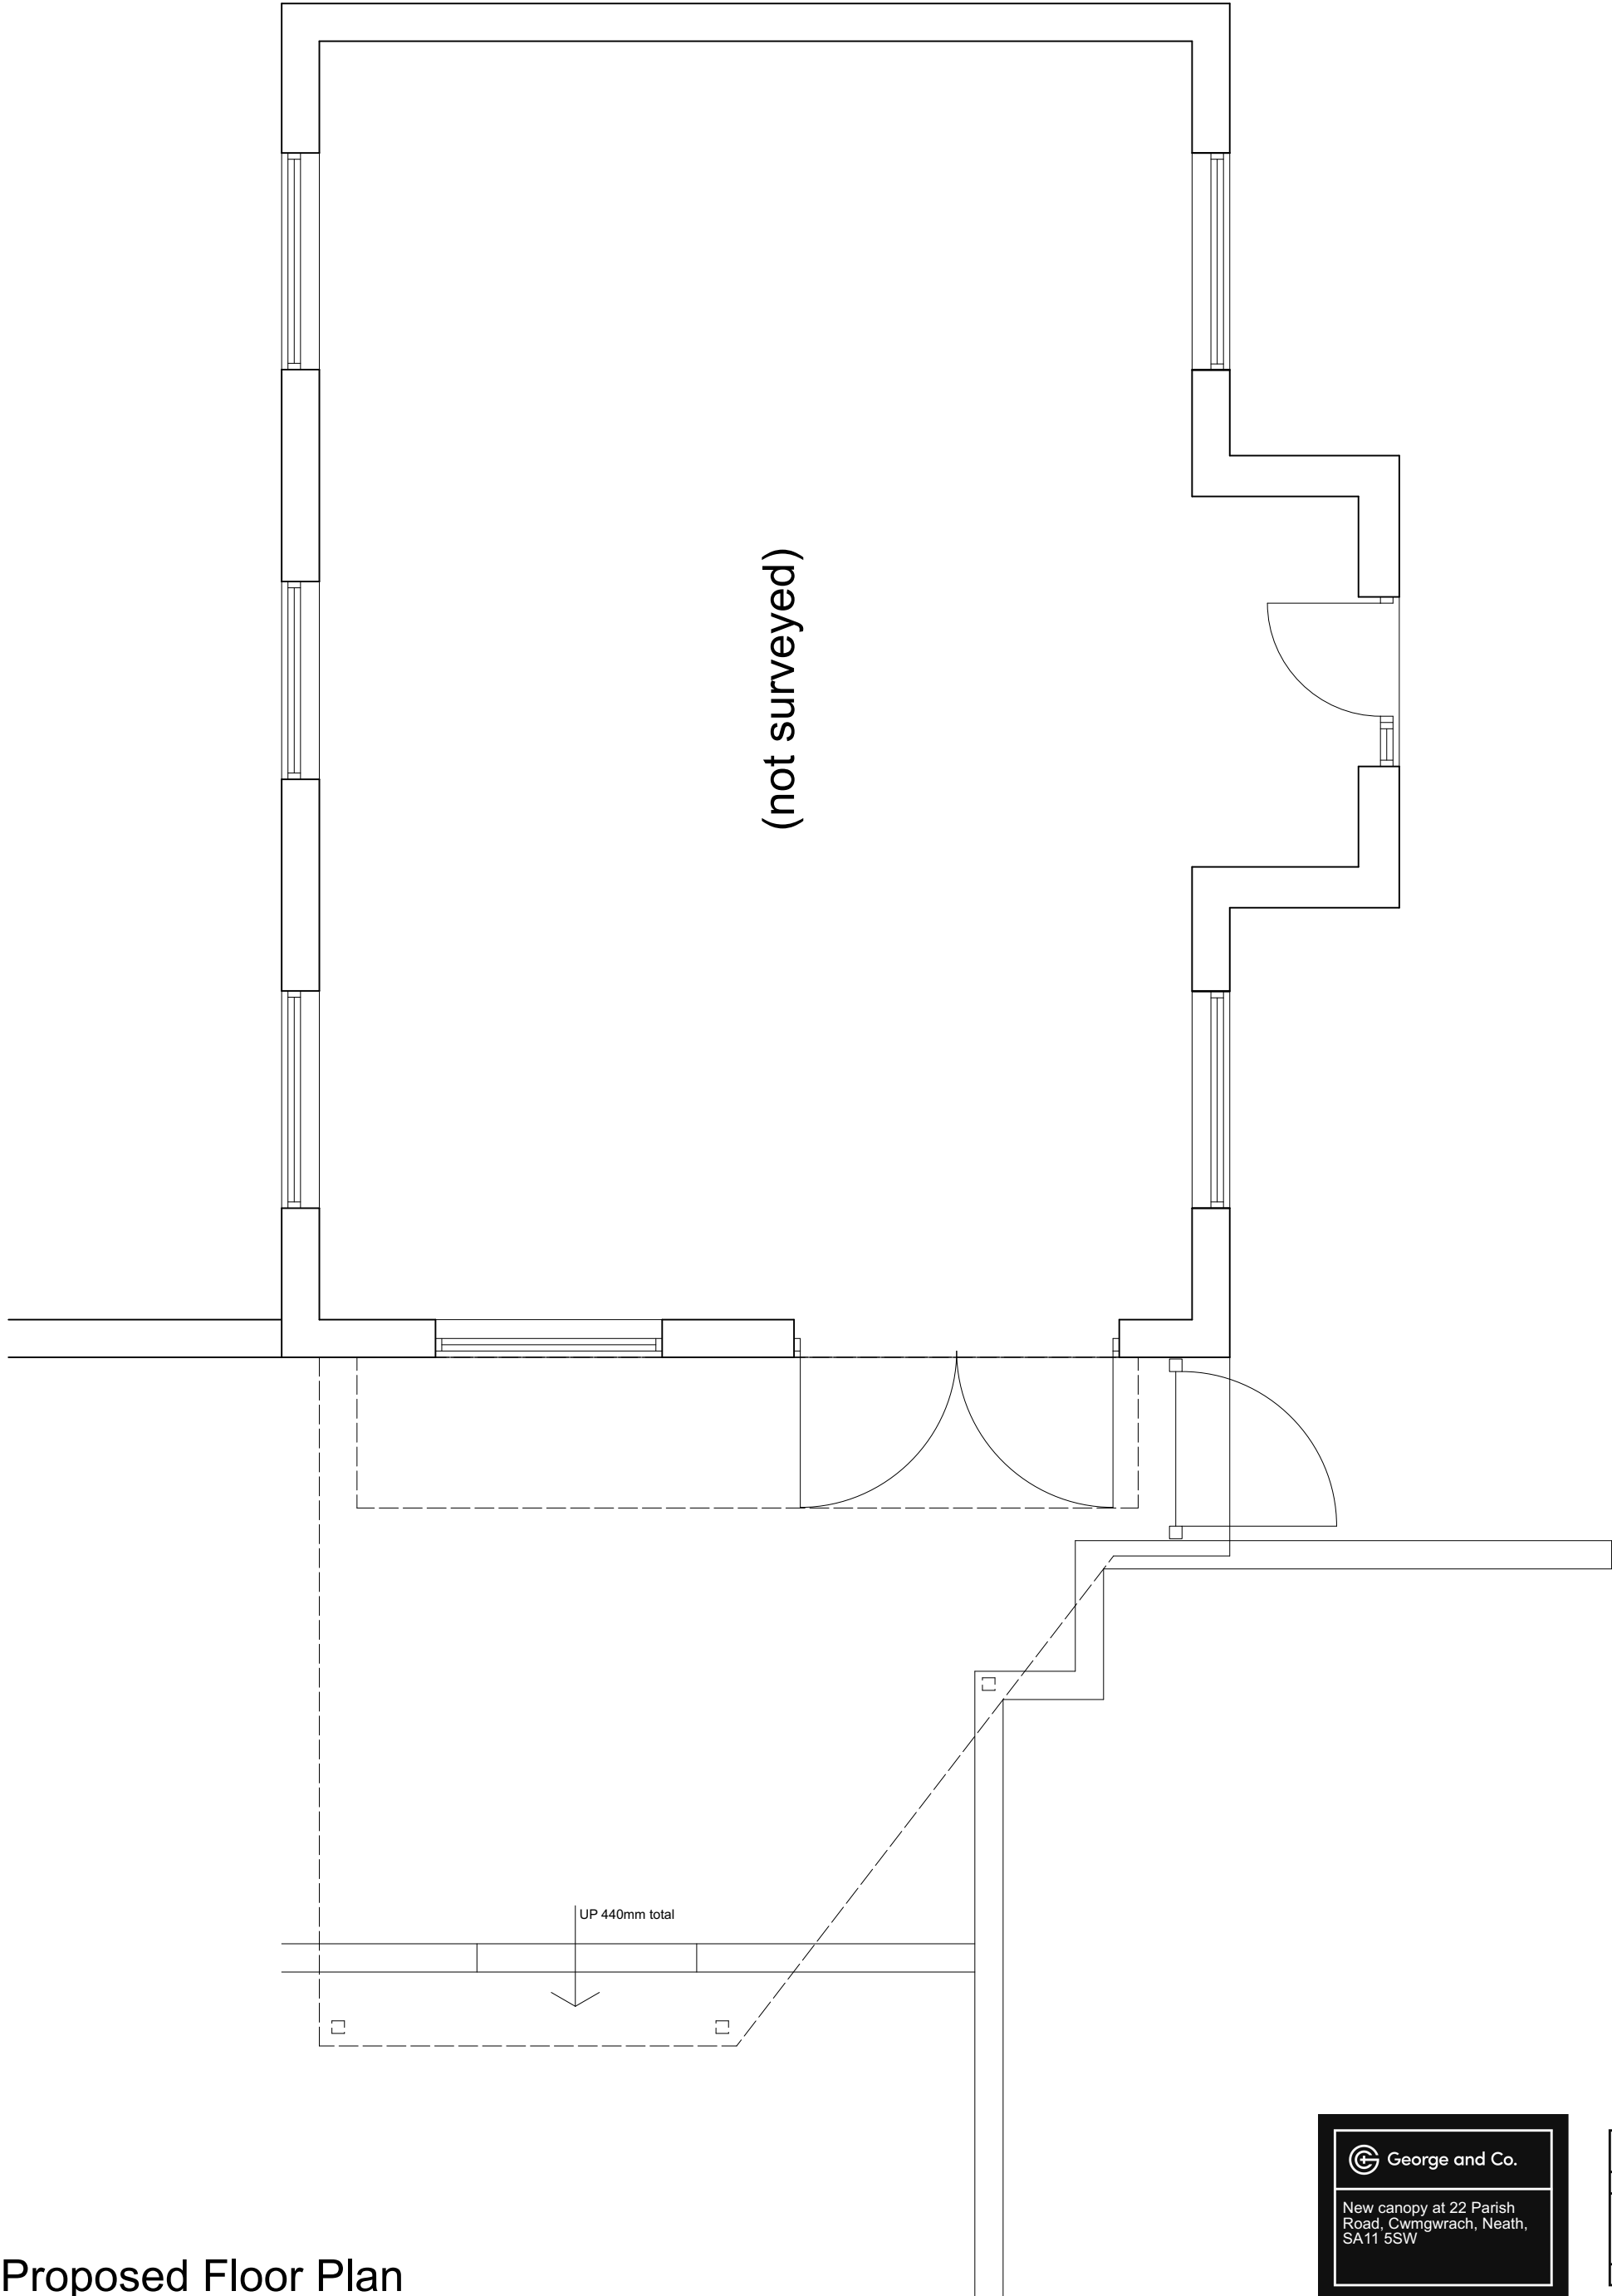


Proposed Floor Plan

 George and Co.

New canopy at 22 Parish Road, Cwmgwrach, Neath, SA11 5SW

954.10	proposed plan		
planning	1:50 @ A3	JULY 23	AJ
George + Co Crownford House, Swan Street, Merthyr Tydfil, Mid Glamorgan, Wales, CF47 8EU TEL 07830328652 hello@georgeandco.studio			
DO NOT SCALE THIS DRAWING			©George and Co.

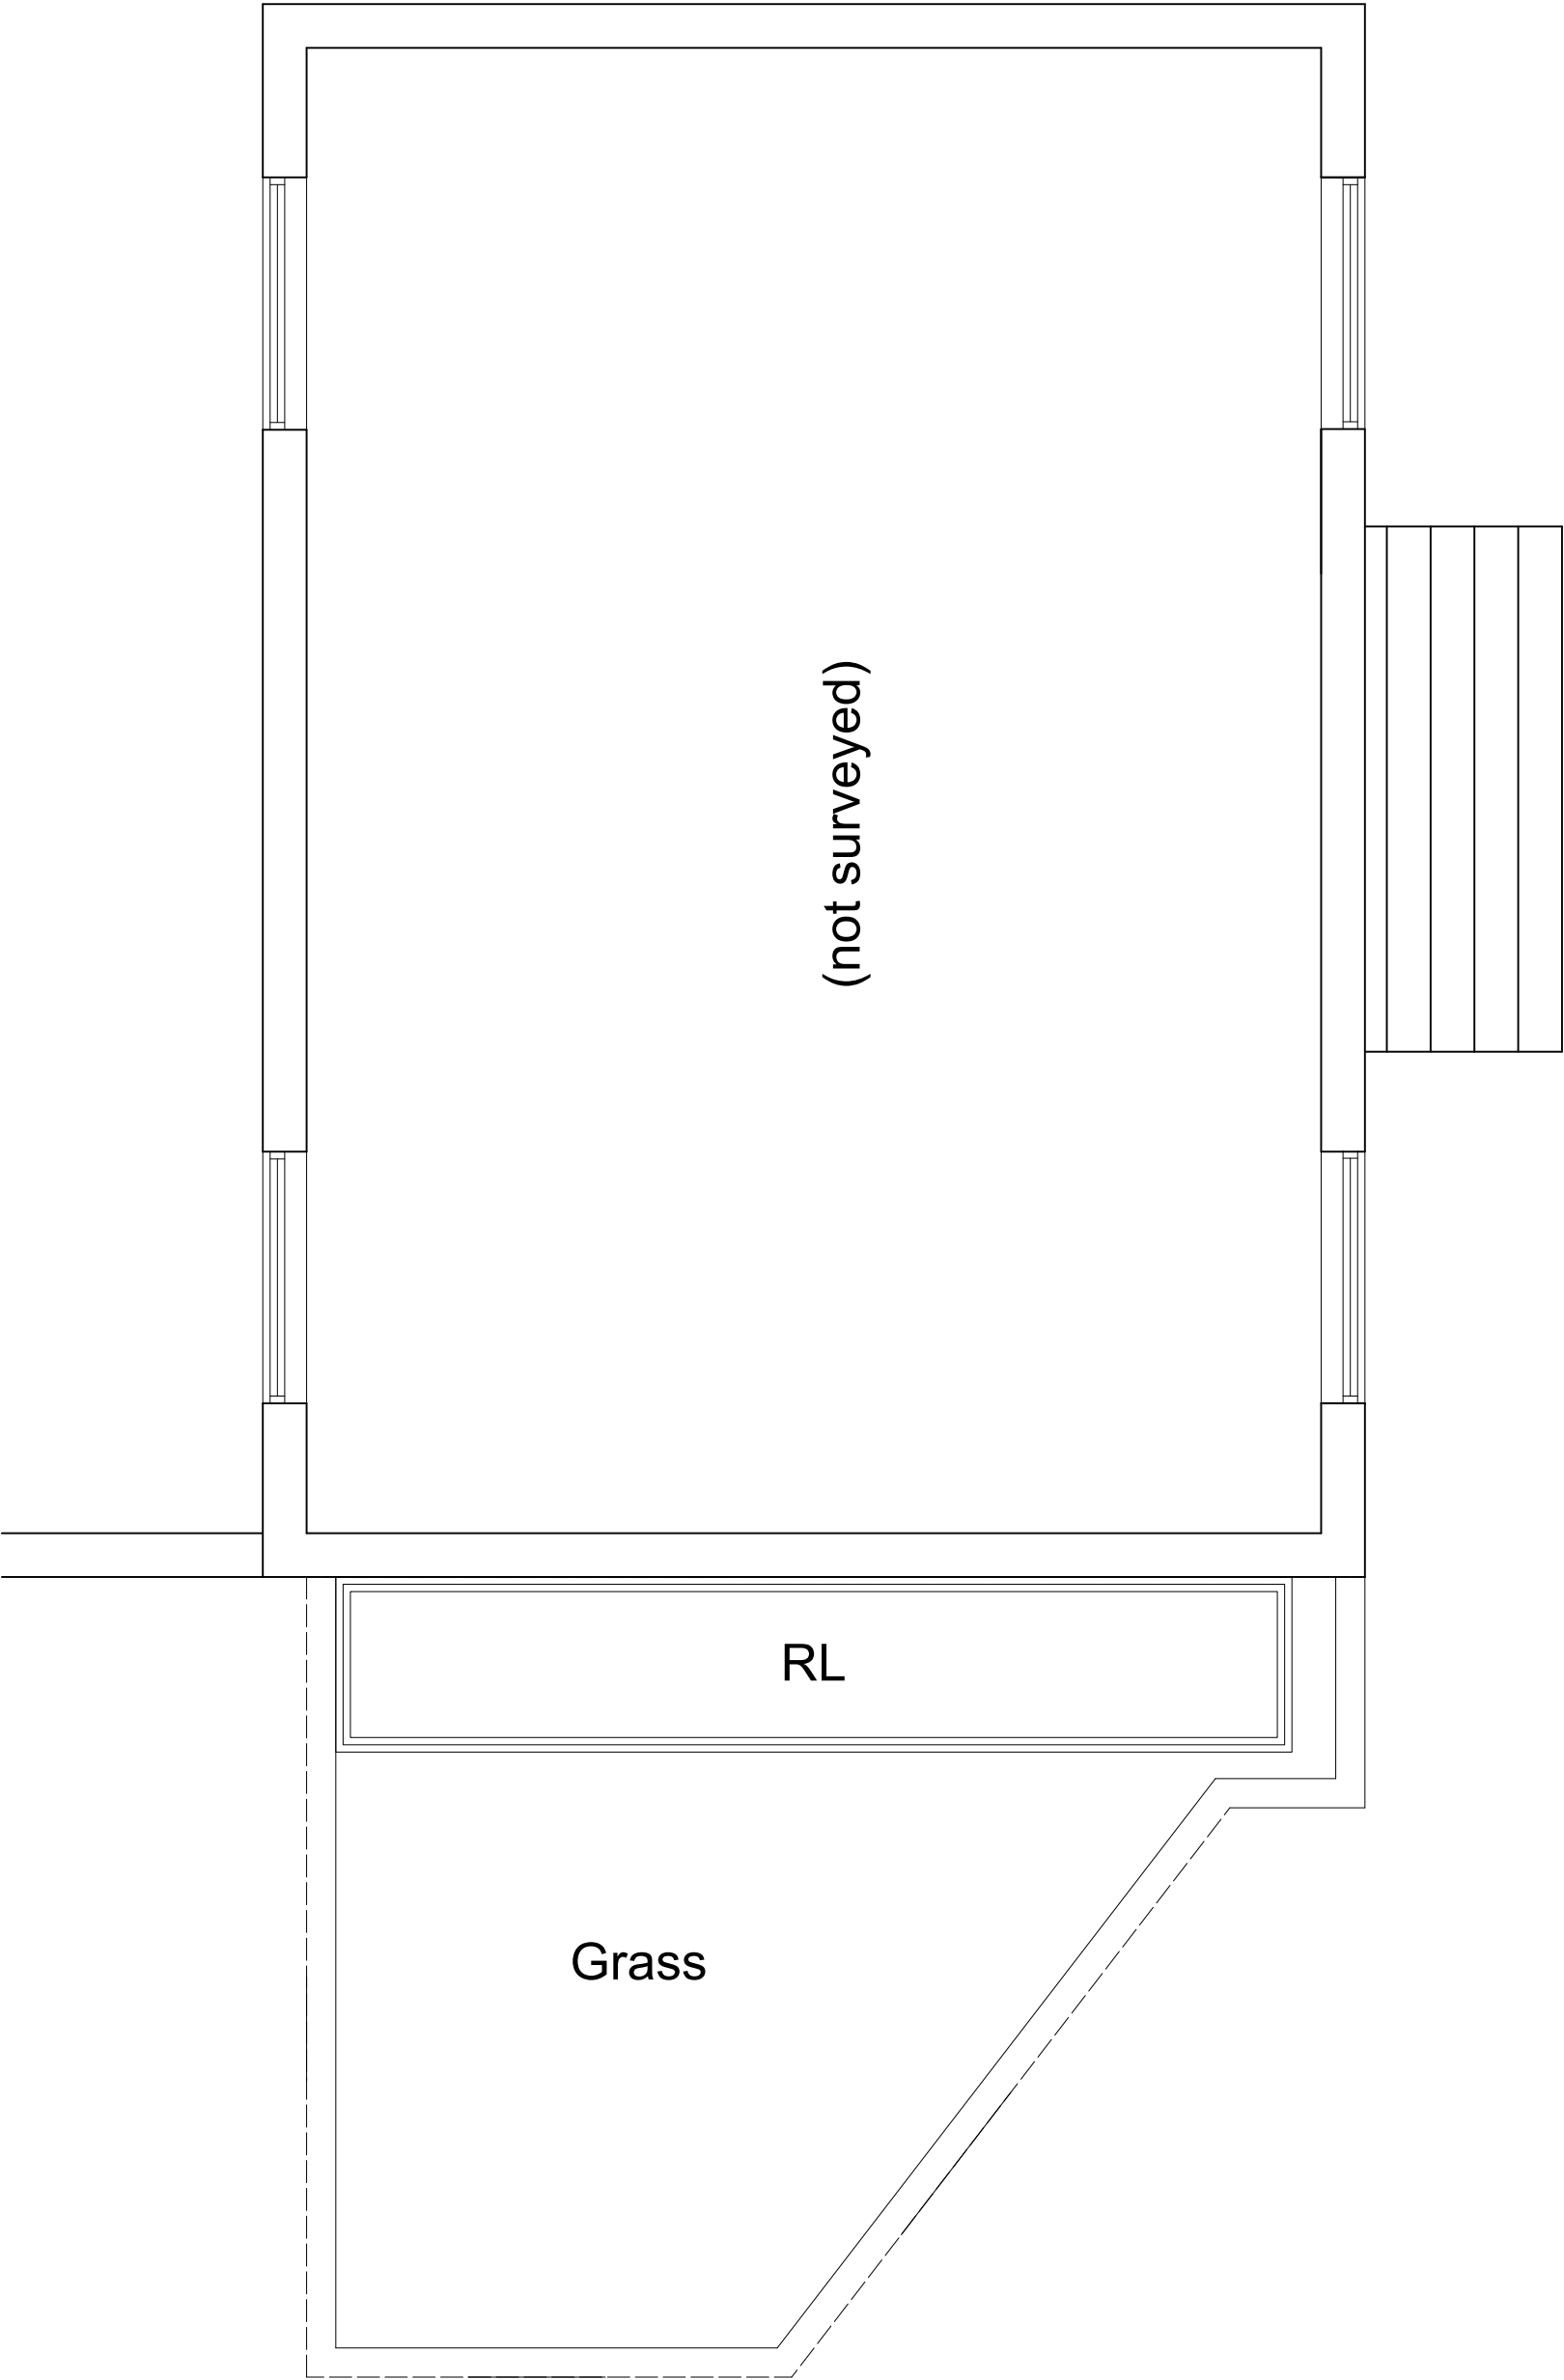


Proposed Second Plan

 George and Co.

New canopy at 22 Parish Road, Cwmgwrach, Neath, SA11 5SW

954.11		proposed plan	
planning	1:50 @ A3	JULY 23	AJ
George + Co Crownford House, Swan Street, Merthyr Tydfil, Mid Glamorgan, Wales, CF47 8EU TEL 07830328652 hello@georgeandco.studio			
DO NOT SCALE THIS DRAWING		©George and Co.	

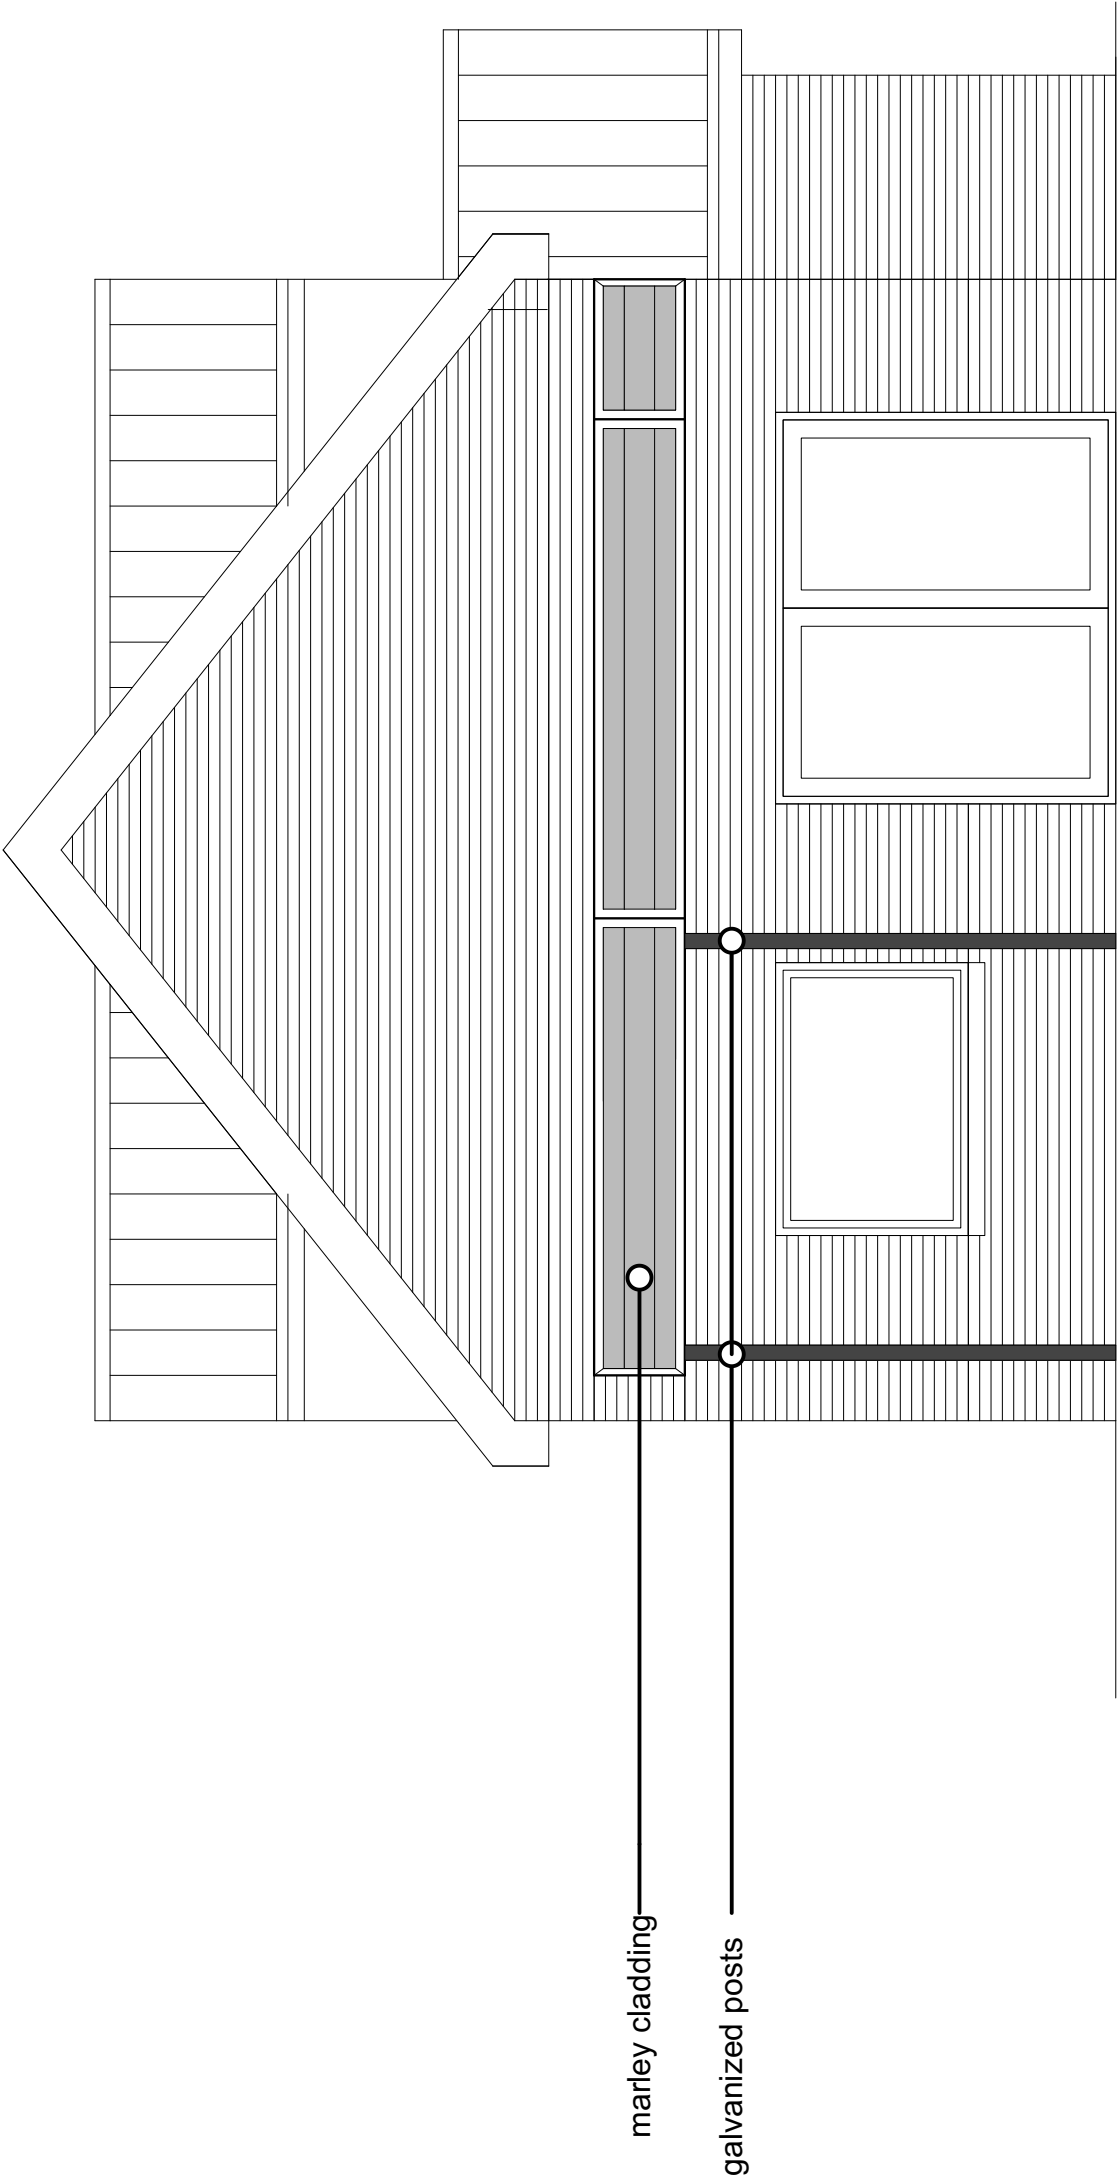


Proposed Elevation side

 George and Co.

New canopy at 22 Parish Road, Cwmgwrach, Neath, SA11 5SW

954.12		proposed elevation	
planning	1:50 @ A3	JULY 23	AJ
George + Co Crownford House, Swan Street, Merthyr Tydfil, Mid Glamorgan, Wales, CF47 8EU TEL 07830328652 hello@georgeandco.studio			
DO NOT SCALE THIS DRAWING		©George and Co.	

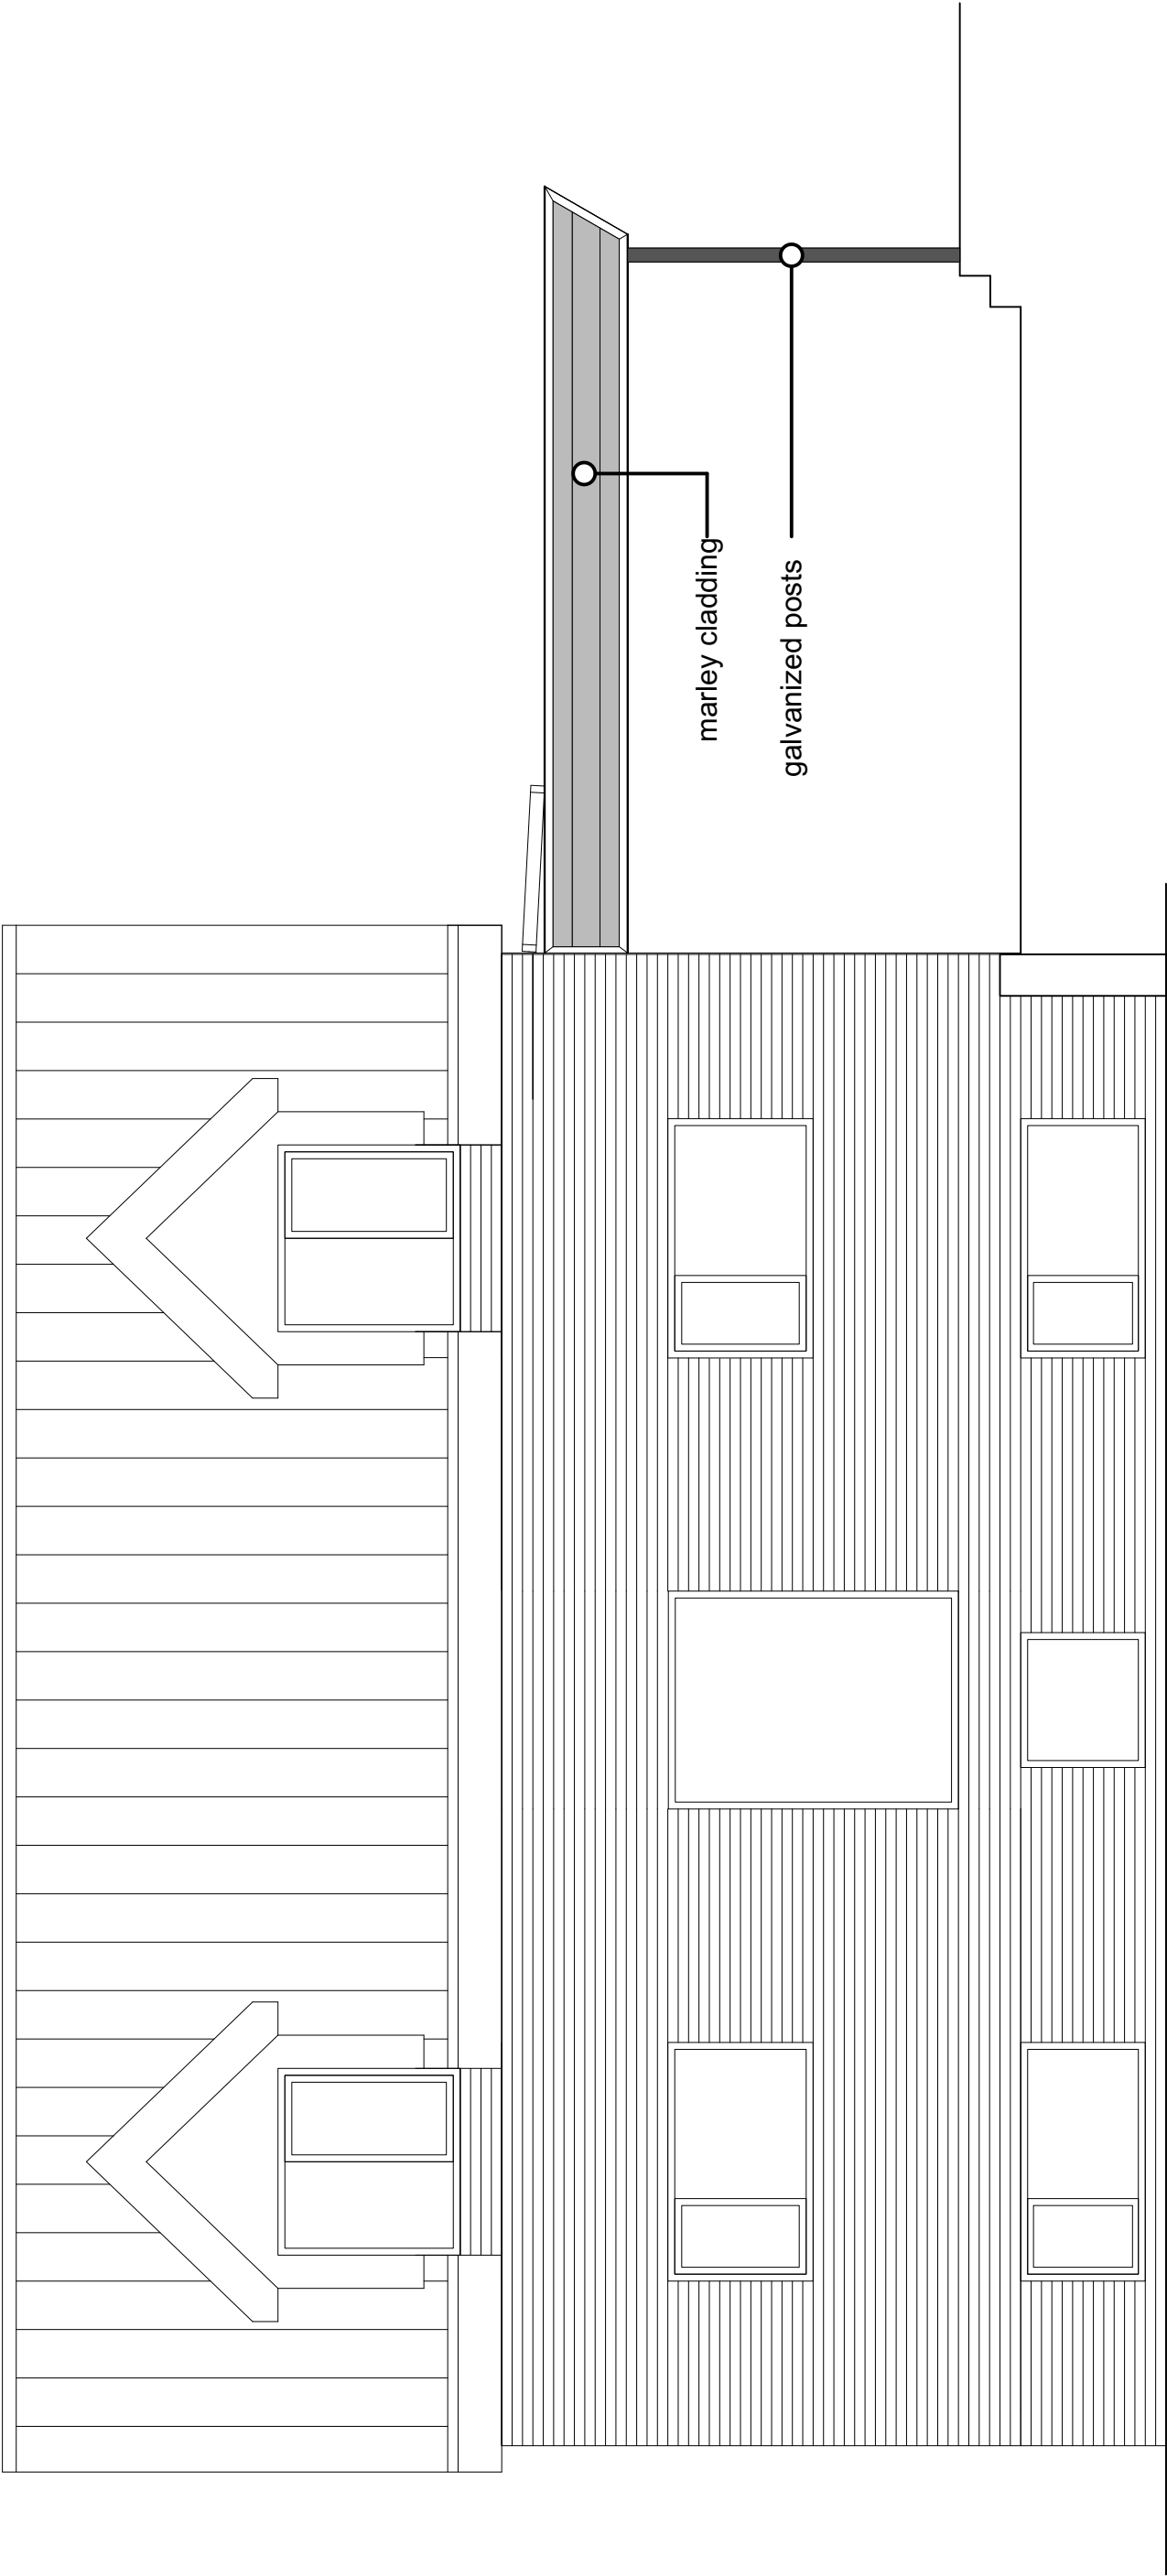


Proposed Elevation Rear

 George and Co.

New canopy at 22 Parish Road, Cwmgwrach, Neath, SA11 5SW

954.13		proposed elevation	
planning	1:50 @ A3	JULY 23	AJ
George + Co Crownford House, Swan Street, Merthyr Tydfil, Mid Glamorgan, Wales, CF47 8EU TEL 07830328652 hello@georgeandco.studio			
DO NOT SCALE THIS DRAWING		©George and Co.	

Proposed Elevation side

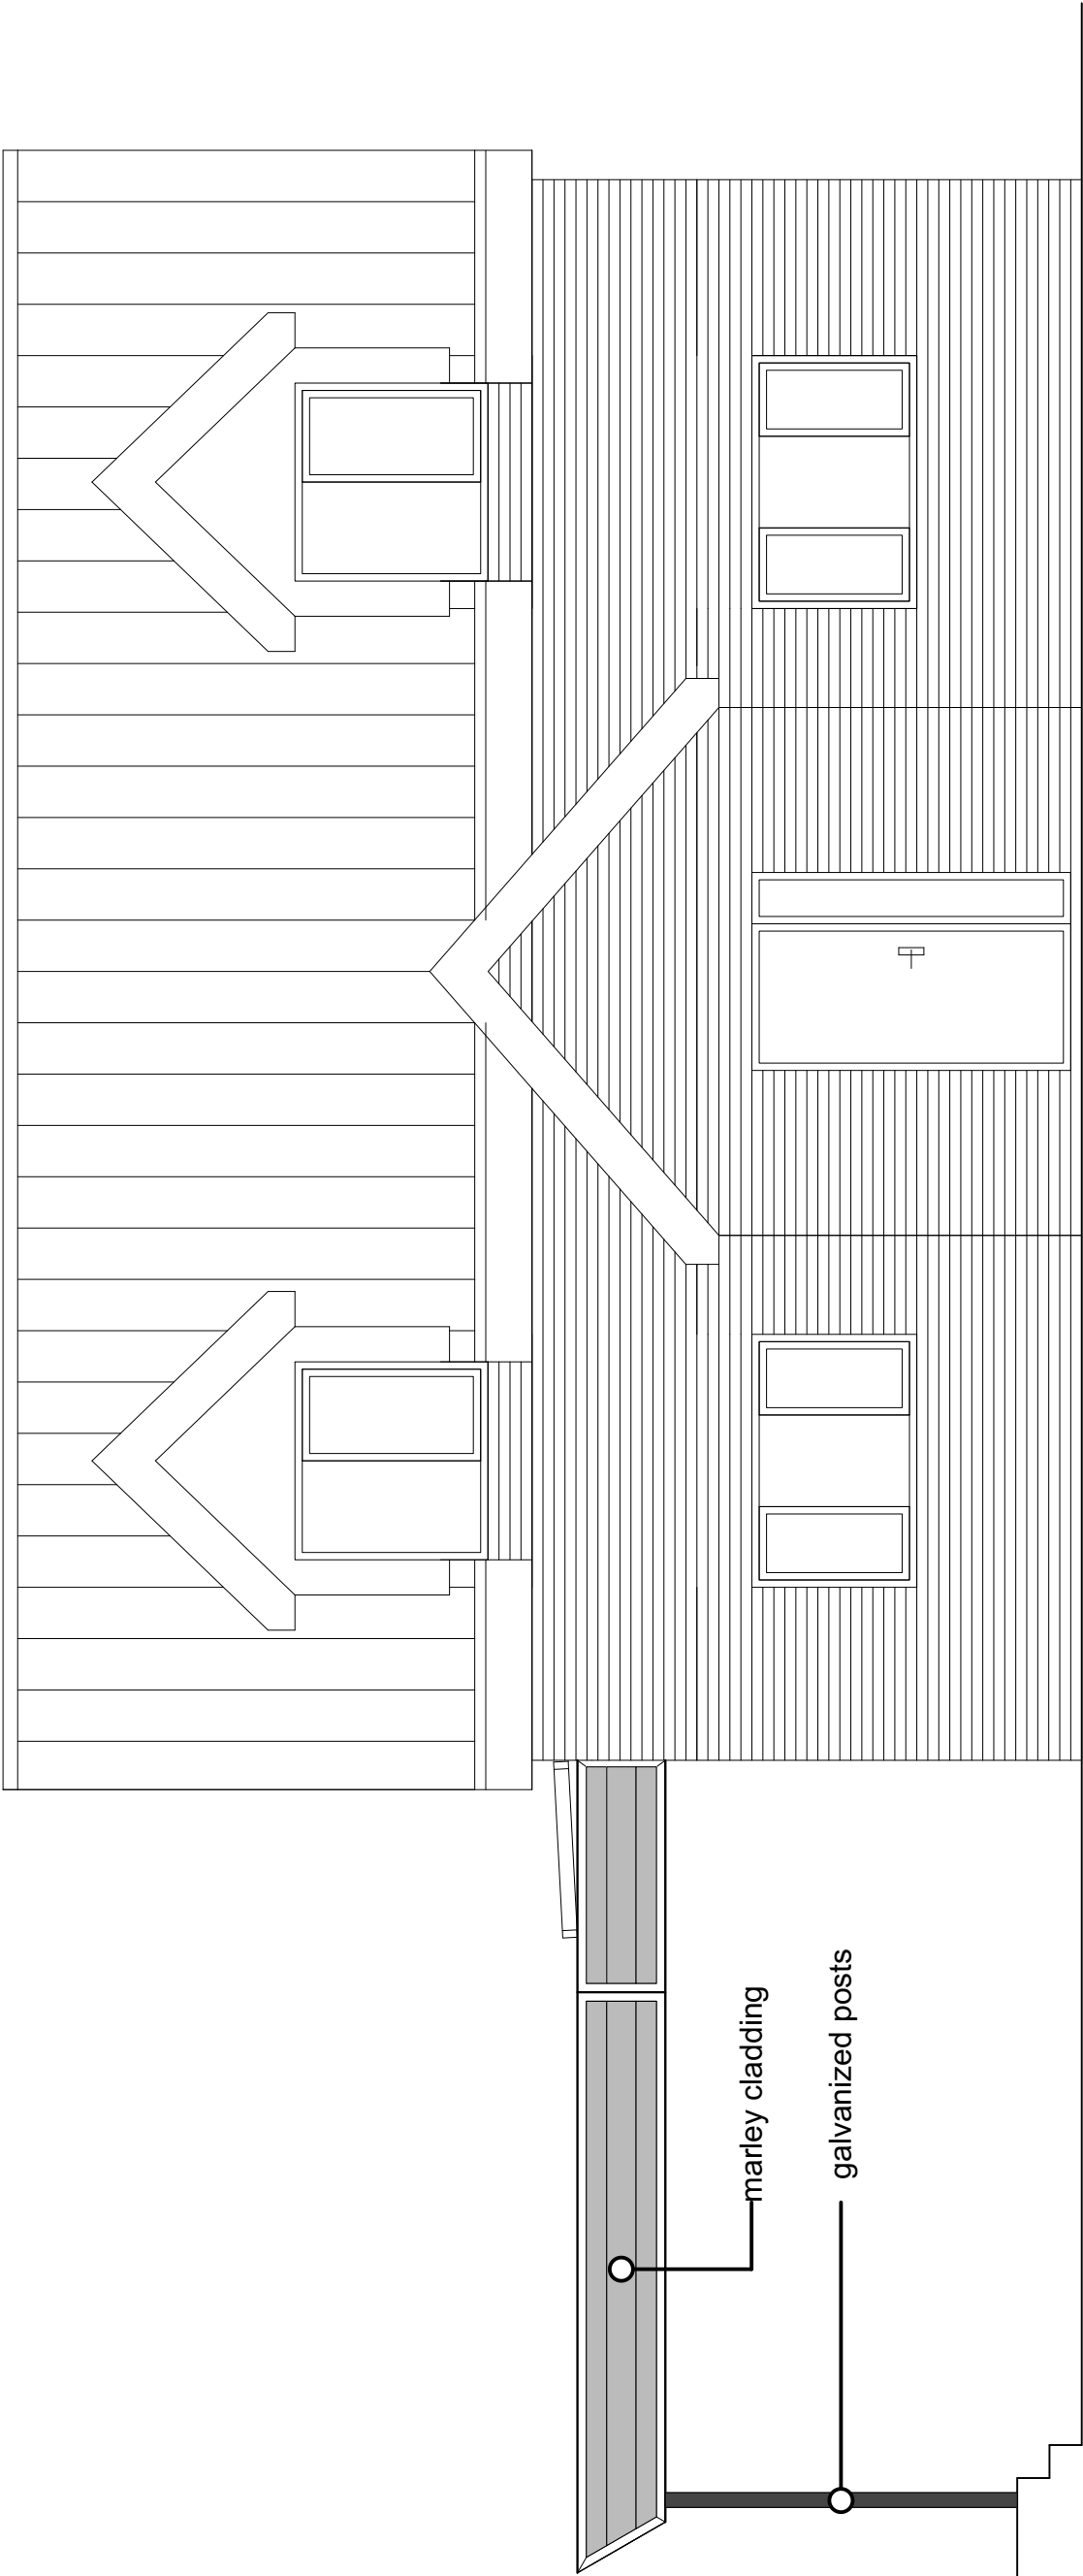


 George and Co.

New canopy at 22 Parish Road, Cwmgwrach, Neath, SA11 5SW

954.14		proposed elevation	
planning	1:50 @ A3	JULY 23	AJ
George + Co Crownford House, Swan Street, Merthyr Tydfil, Mid Glamorgan, Wales, CF47 8EU TEL 07830328652 hello@georgeandco.studio			
DO NOT SCALE THIS DRAWING		©George and Co.	


Proposed Section

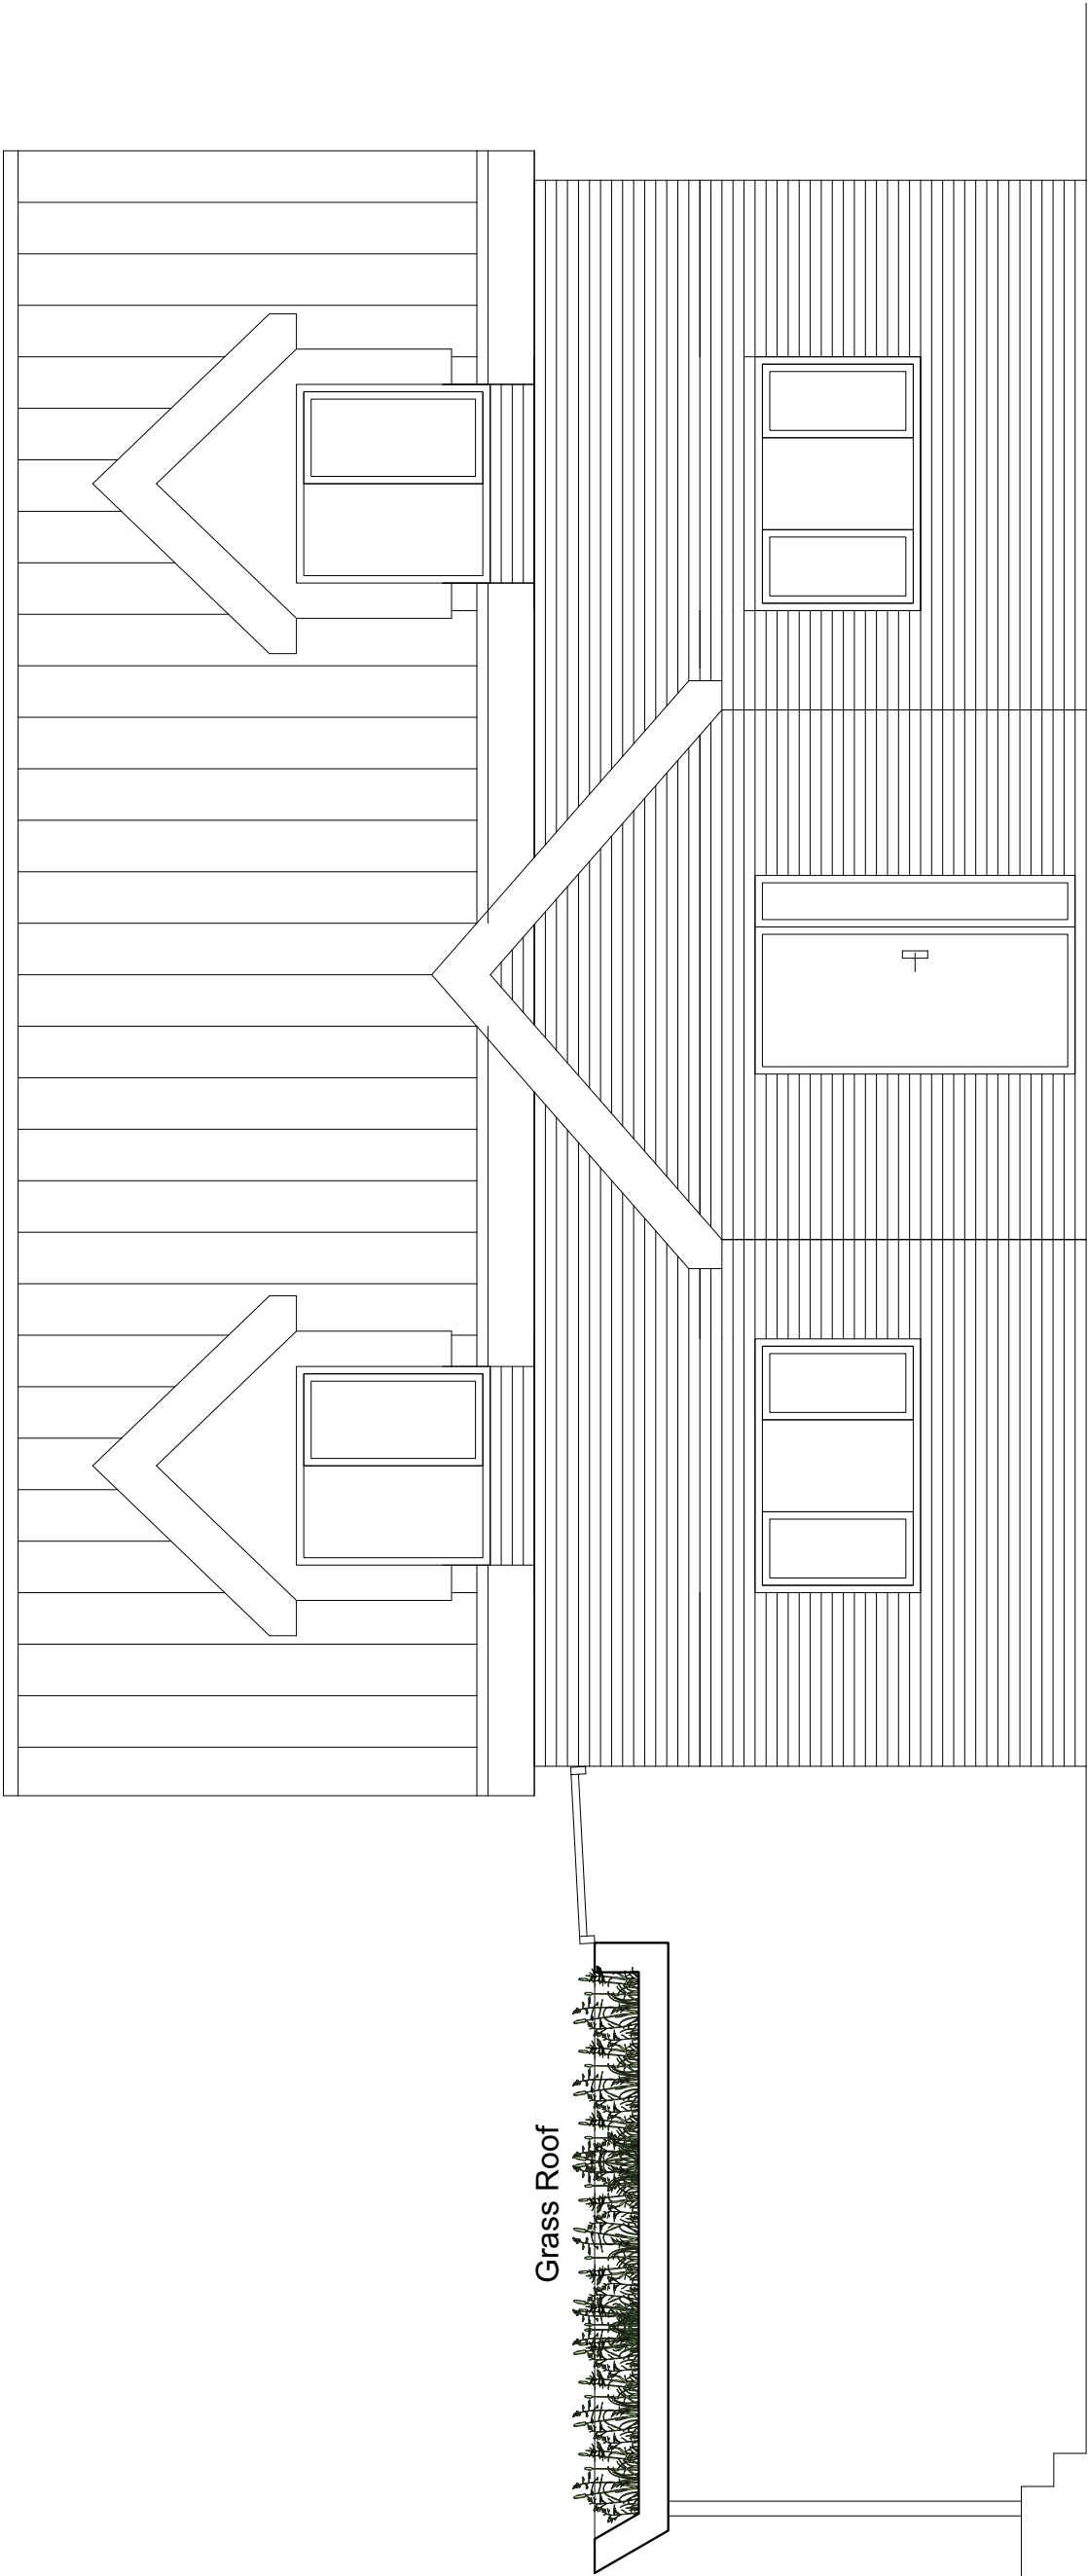

 George and Co.

New canopy at 22 Parish Road, Cwmgwrach, Neath, SA11 5SW

954.15		proposed section	
planning	1:50 @ A3	JULY 23	AJ
George + Co Crownford House, Swan Street, Merthyr Tydfil, Mid Glamorgan, Wales, CF47 8EU TEL 07830328652 hello@georgeandco.studio			
DO NOT SCALE THIS DRAWING		©George and Co.	


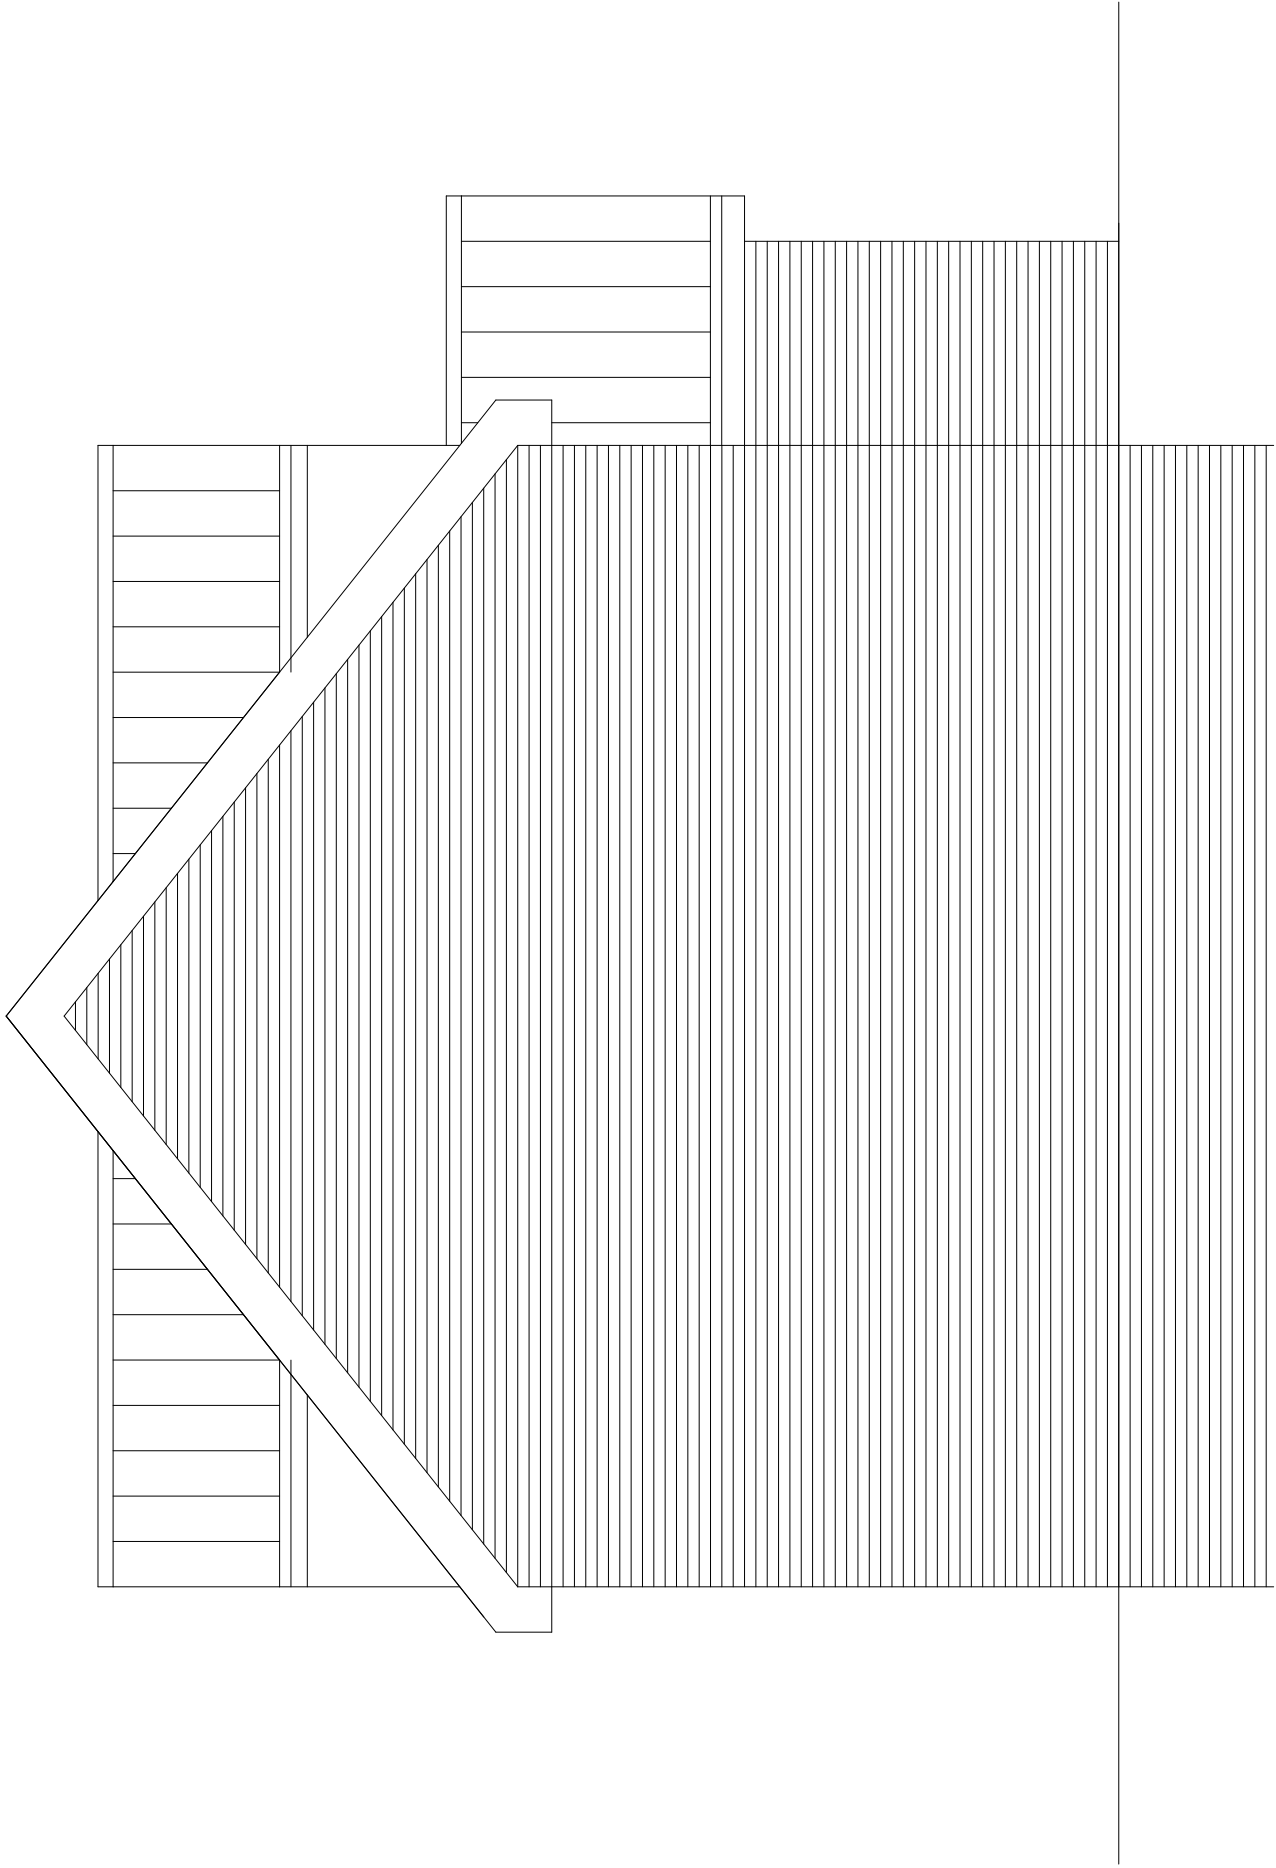


Proposed Elevation Front

 George and Co.

New canopy at 22 Parish Road, Cwmgwrach, Neath, SA11 5SW


954.16	proposed elevation		
planning	1:50 @ A3	JULY 23	AJ
George + Co Crownford House, Swan Street, Merthyr Tydfil, Mid Glamorgan, Wales, CF47 8EU TEL 07830328652 hello@georgeandco.studio			
DO NOT SCALE THIS DRAWING			©George and Co.

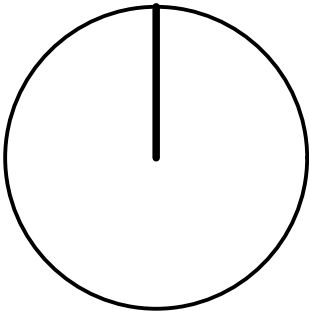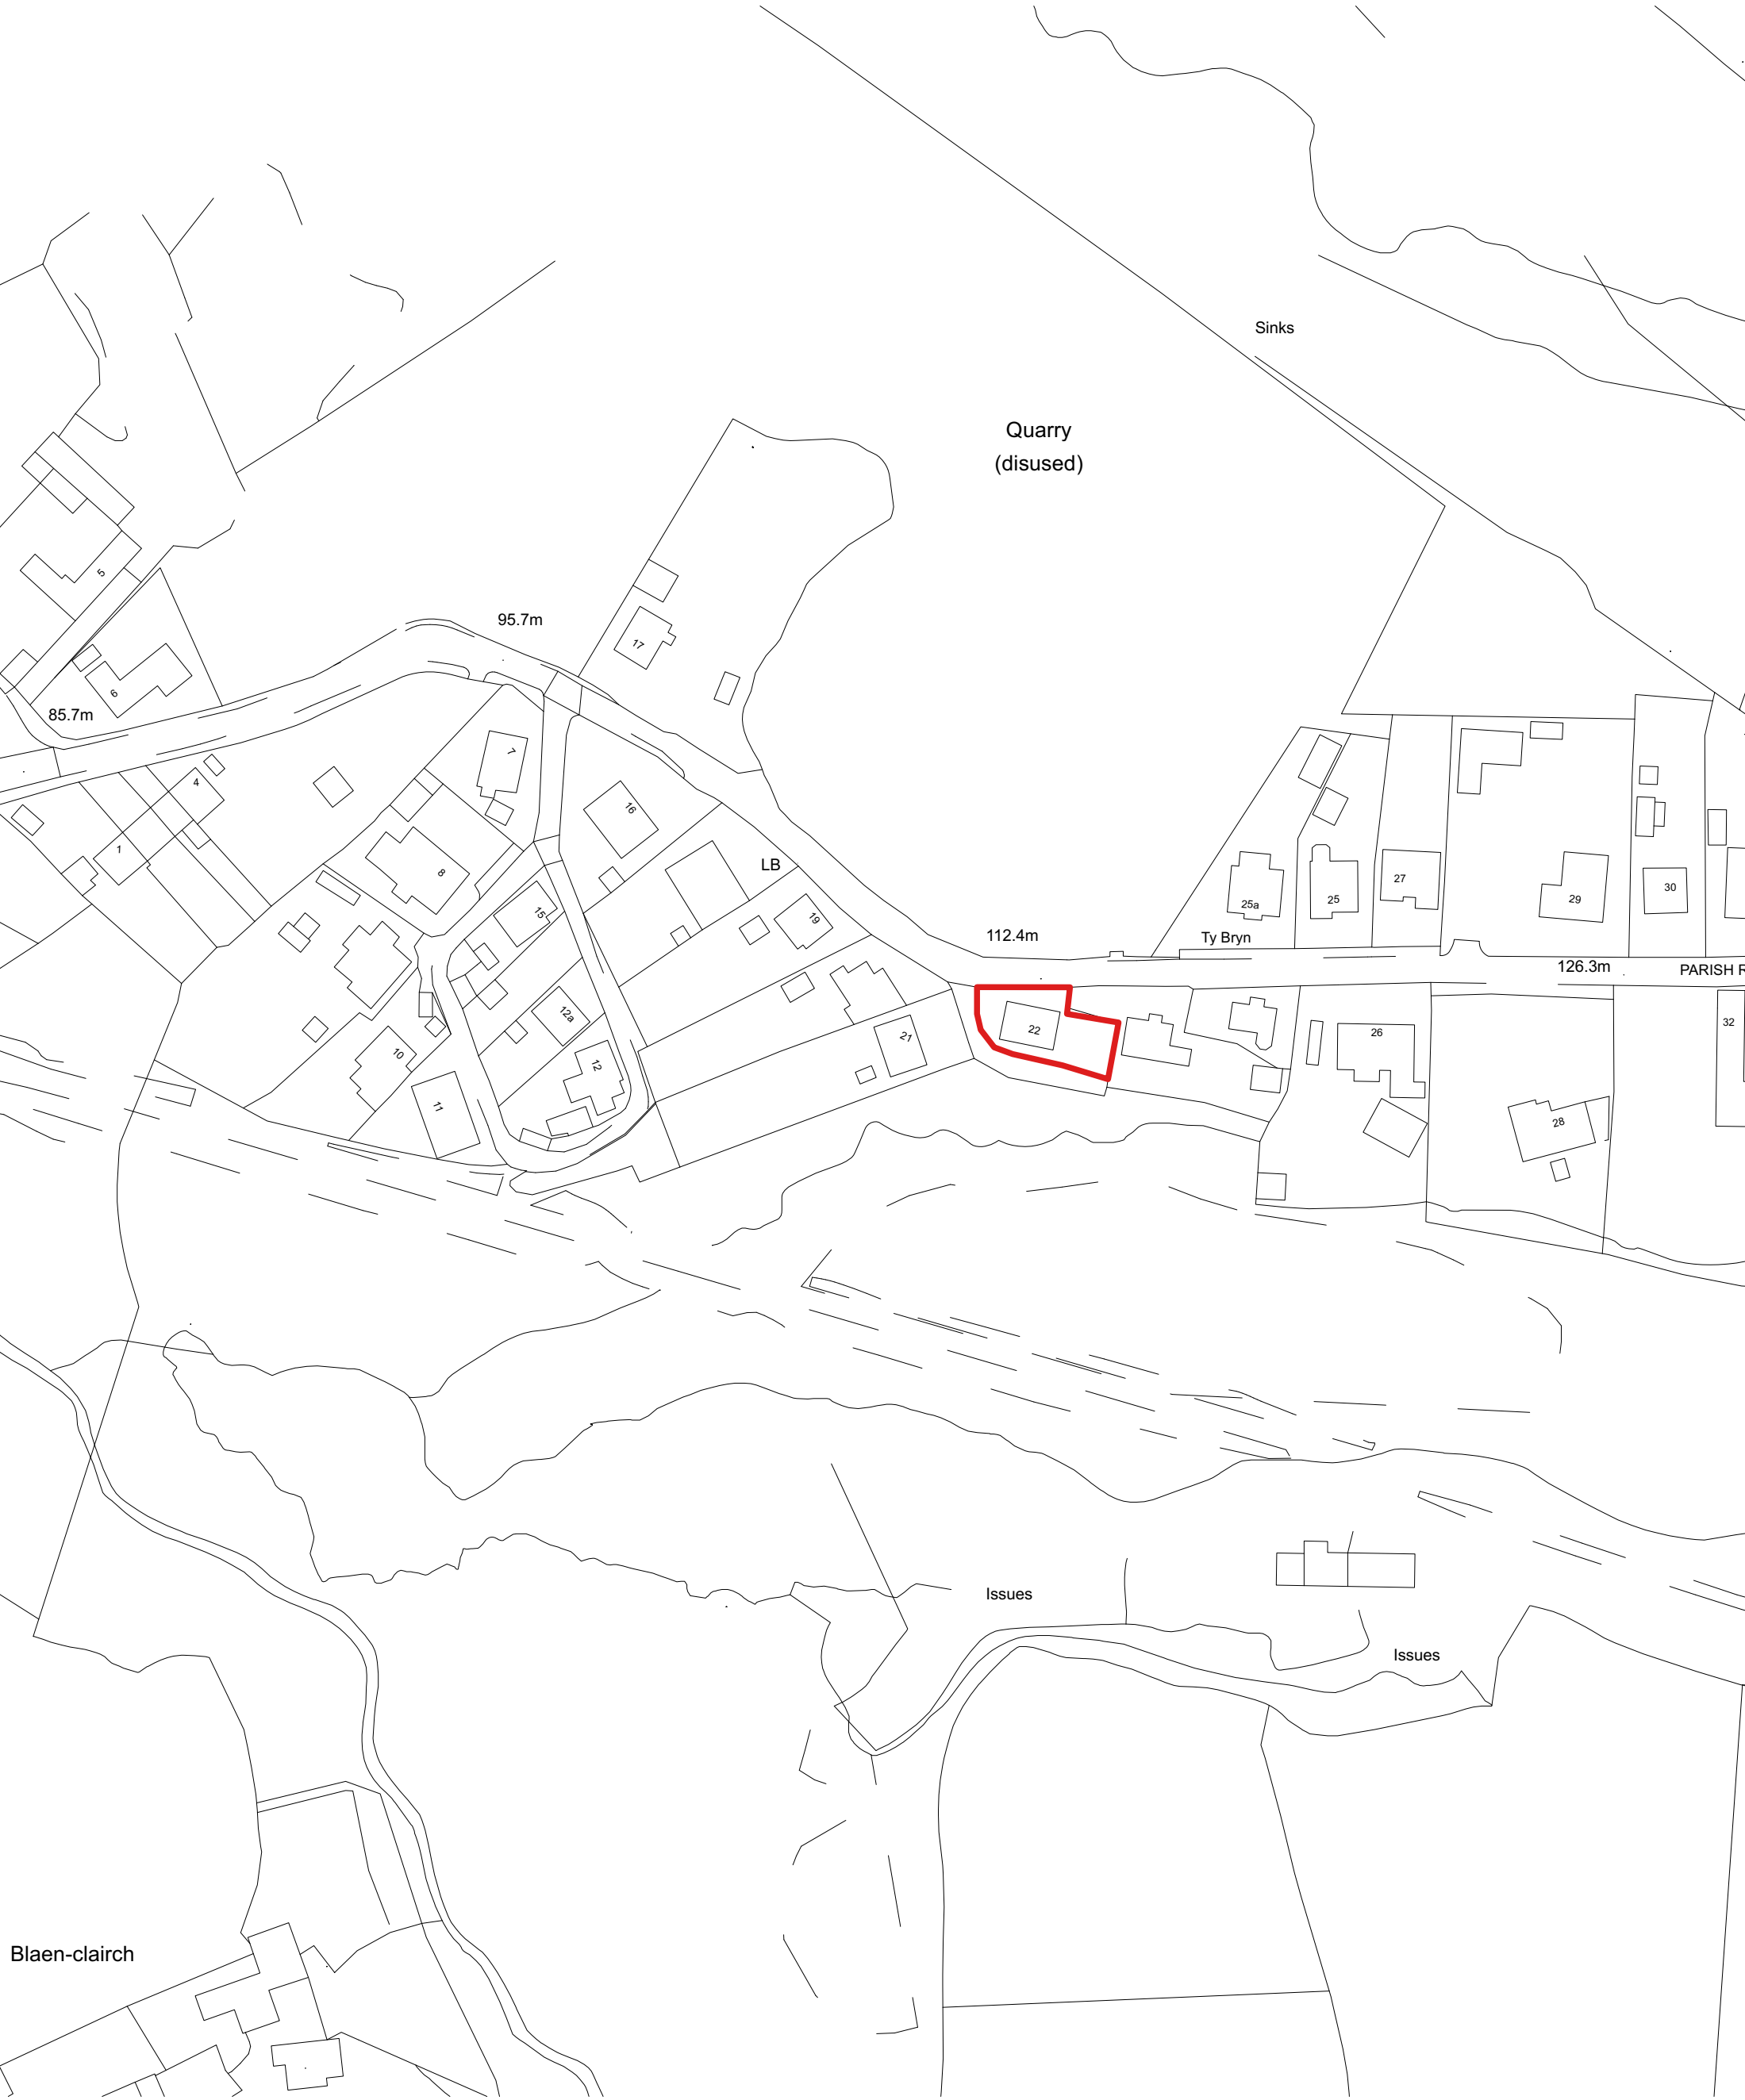


 George and Co.

New canopy at 22 Parish
Road, Cwmgwrach, Neath,
SA11 5SW

954.01	site location plan		
planning	1:1250 @ A3	JULY 23	AJ
George + Co Crownford House, Swan Street, Merthyr Tydfil, Mid Glamorgan, Wales, CF47 8EU TEL 07830328652 hello@georgeandco.studio			
DO NOT SCALE THIS DRAWING			©George and Co.

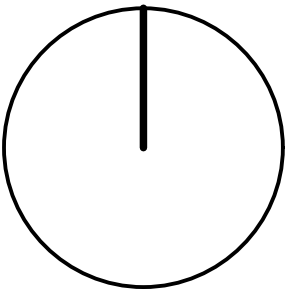


112.4m

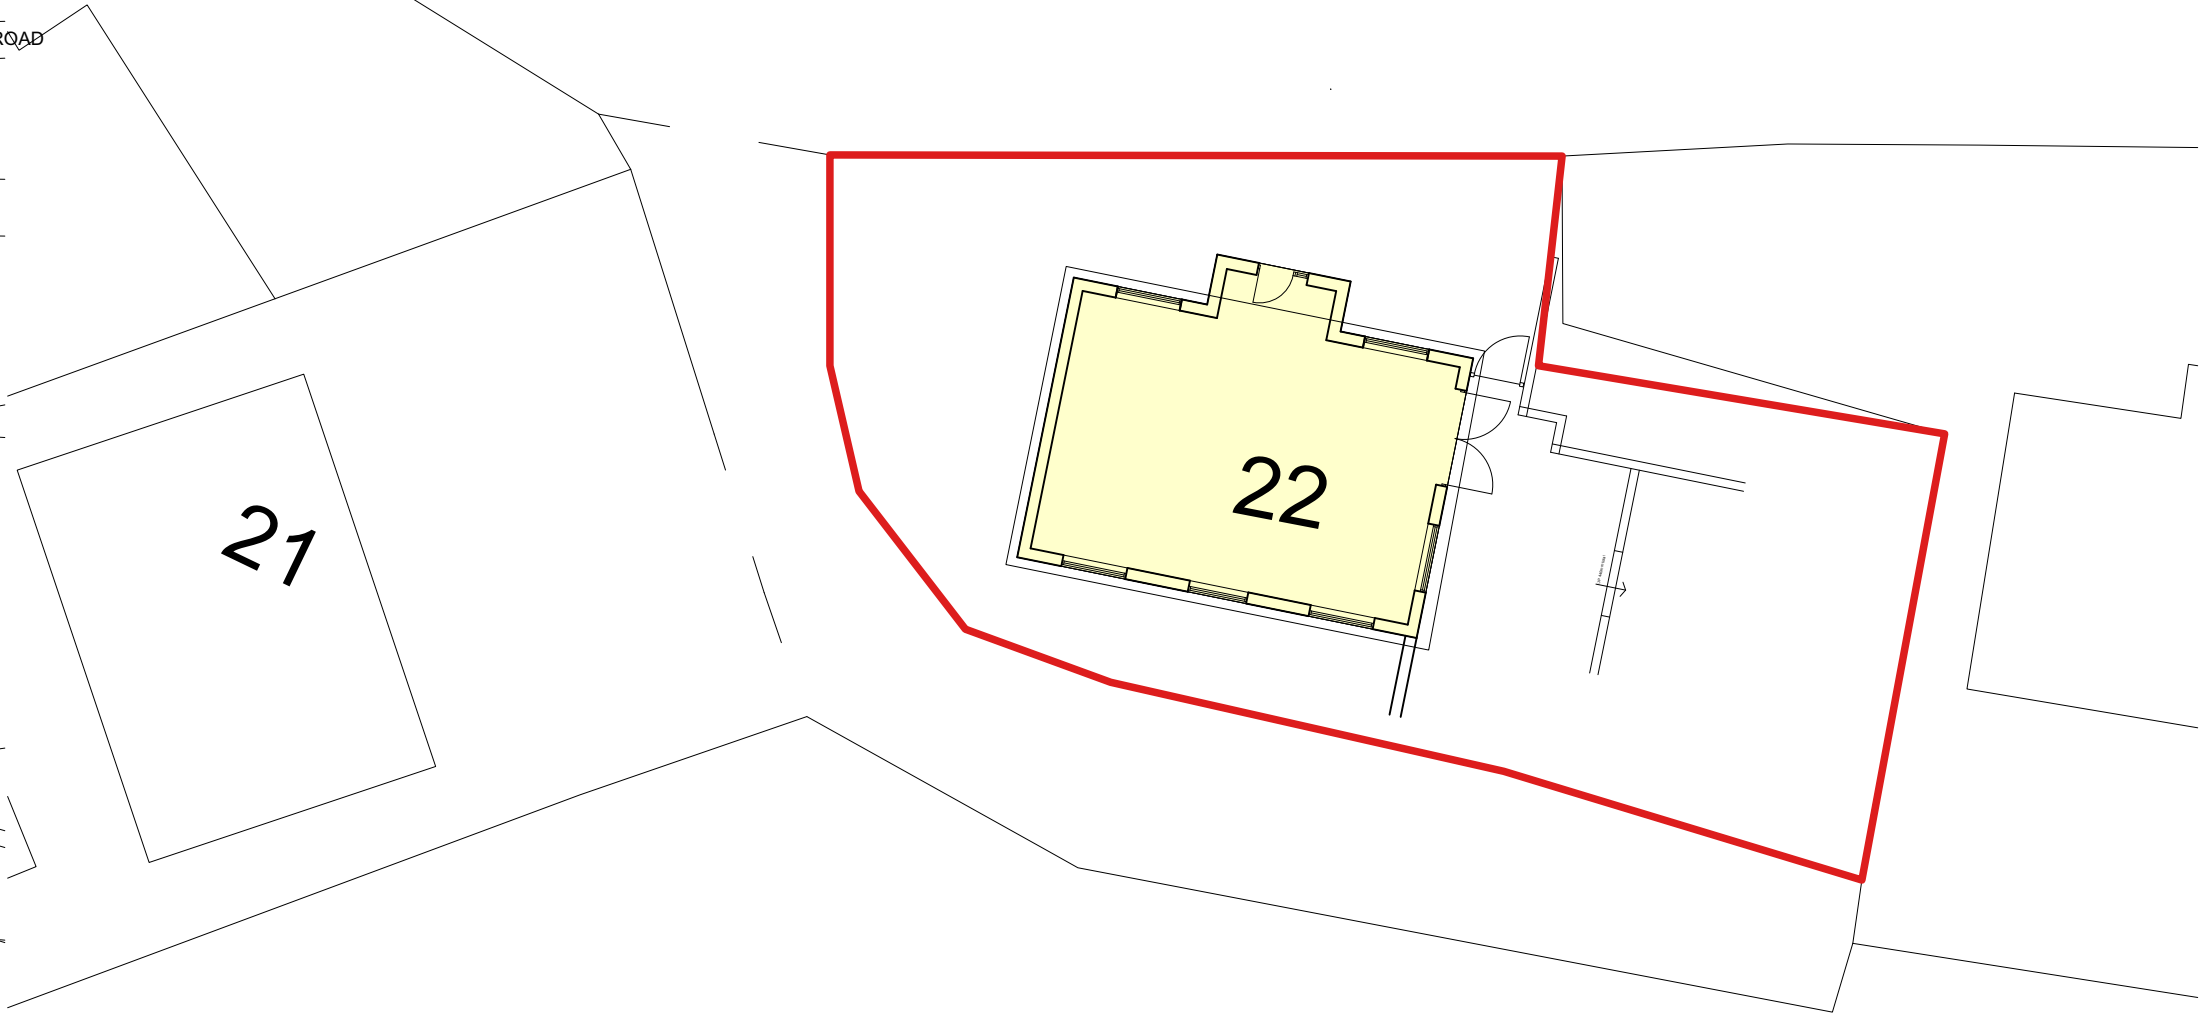

 George and Co.

New canopy at 22 Parish Road, Cwmgwrach, Neath, SA11 5SW

954.02		existing block plan	
planning	1:200 @ A3	JULY 23	AJ
George + Co Crownford House, Swan Street, Merthyr Tydfil, Mid Glamorgan, Wales, CF47 8EU TEL 07830328652 hello@georgeandco.studio			
DO NOT SCALE THIS DRAWING		©George and Co.	

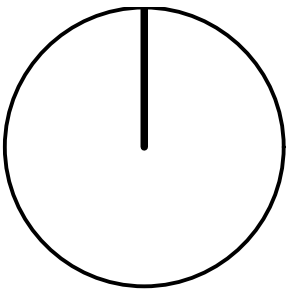

112.4m

21


22

Proposed Floor Plan


 George and Co.

New canopy at 22 Parish Road, Cwmgwrach, Neath, SA11 5SW

954.09		proposed block plan	
planning	1:200 @ A3	JULY 23	AJ
George + Co Crownford House, Swan Street, Merthyr Tydfil, Mid Glamorgan, Wales, CF47 8EU TEL 07830328652 hello@georgeandco.studio			
DO NOT SCALE THIS DRAWING		©George and Co.	

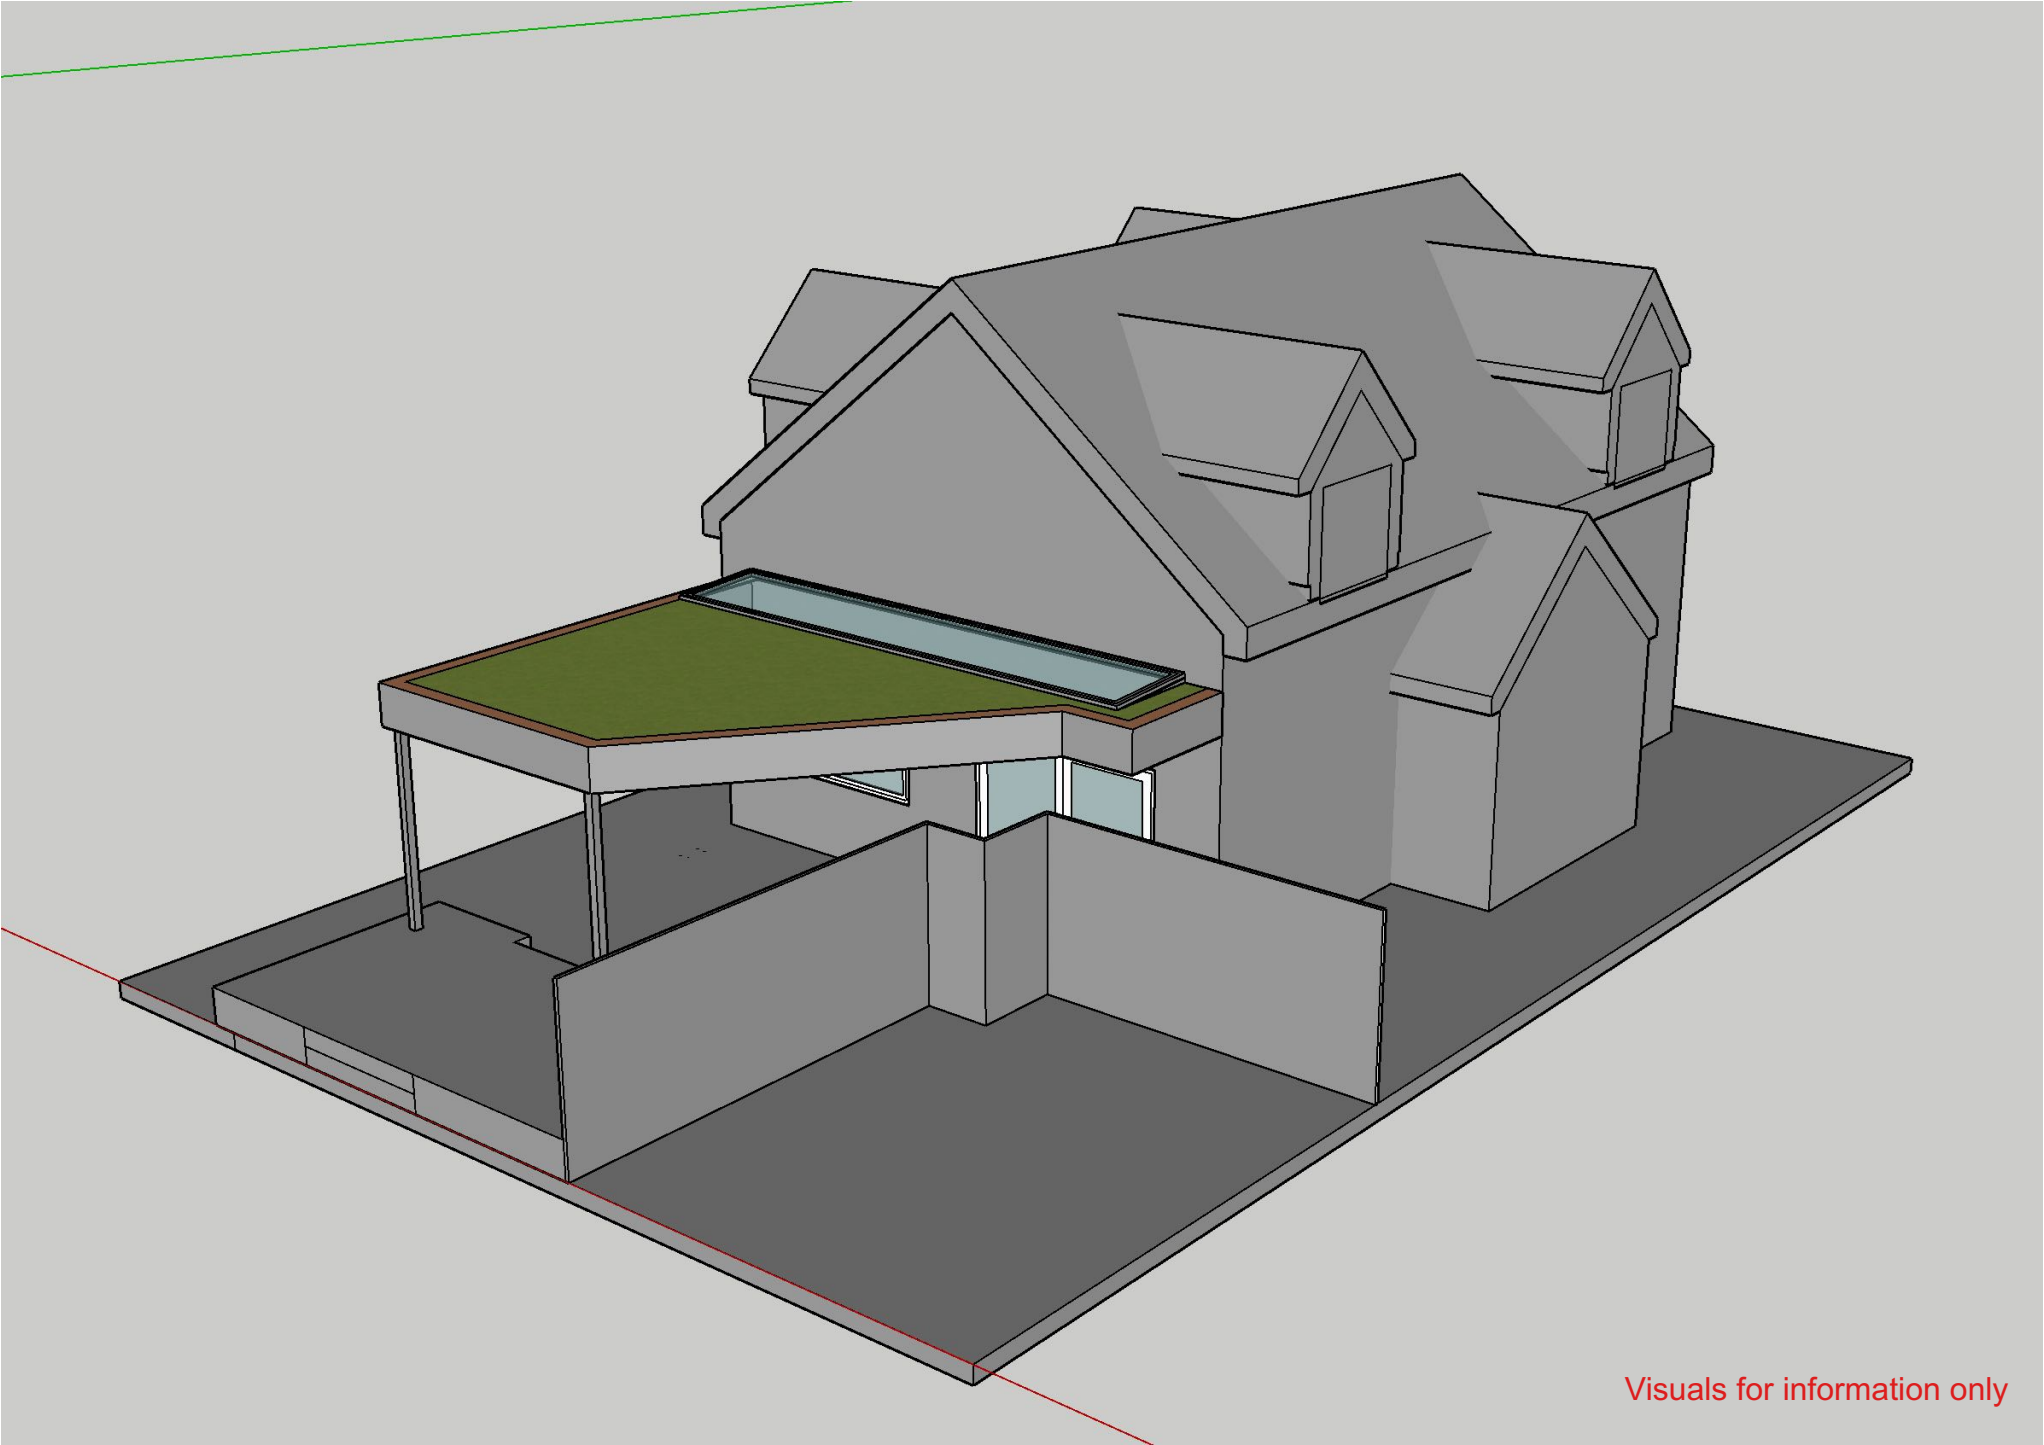

Visuals for information only

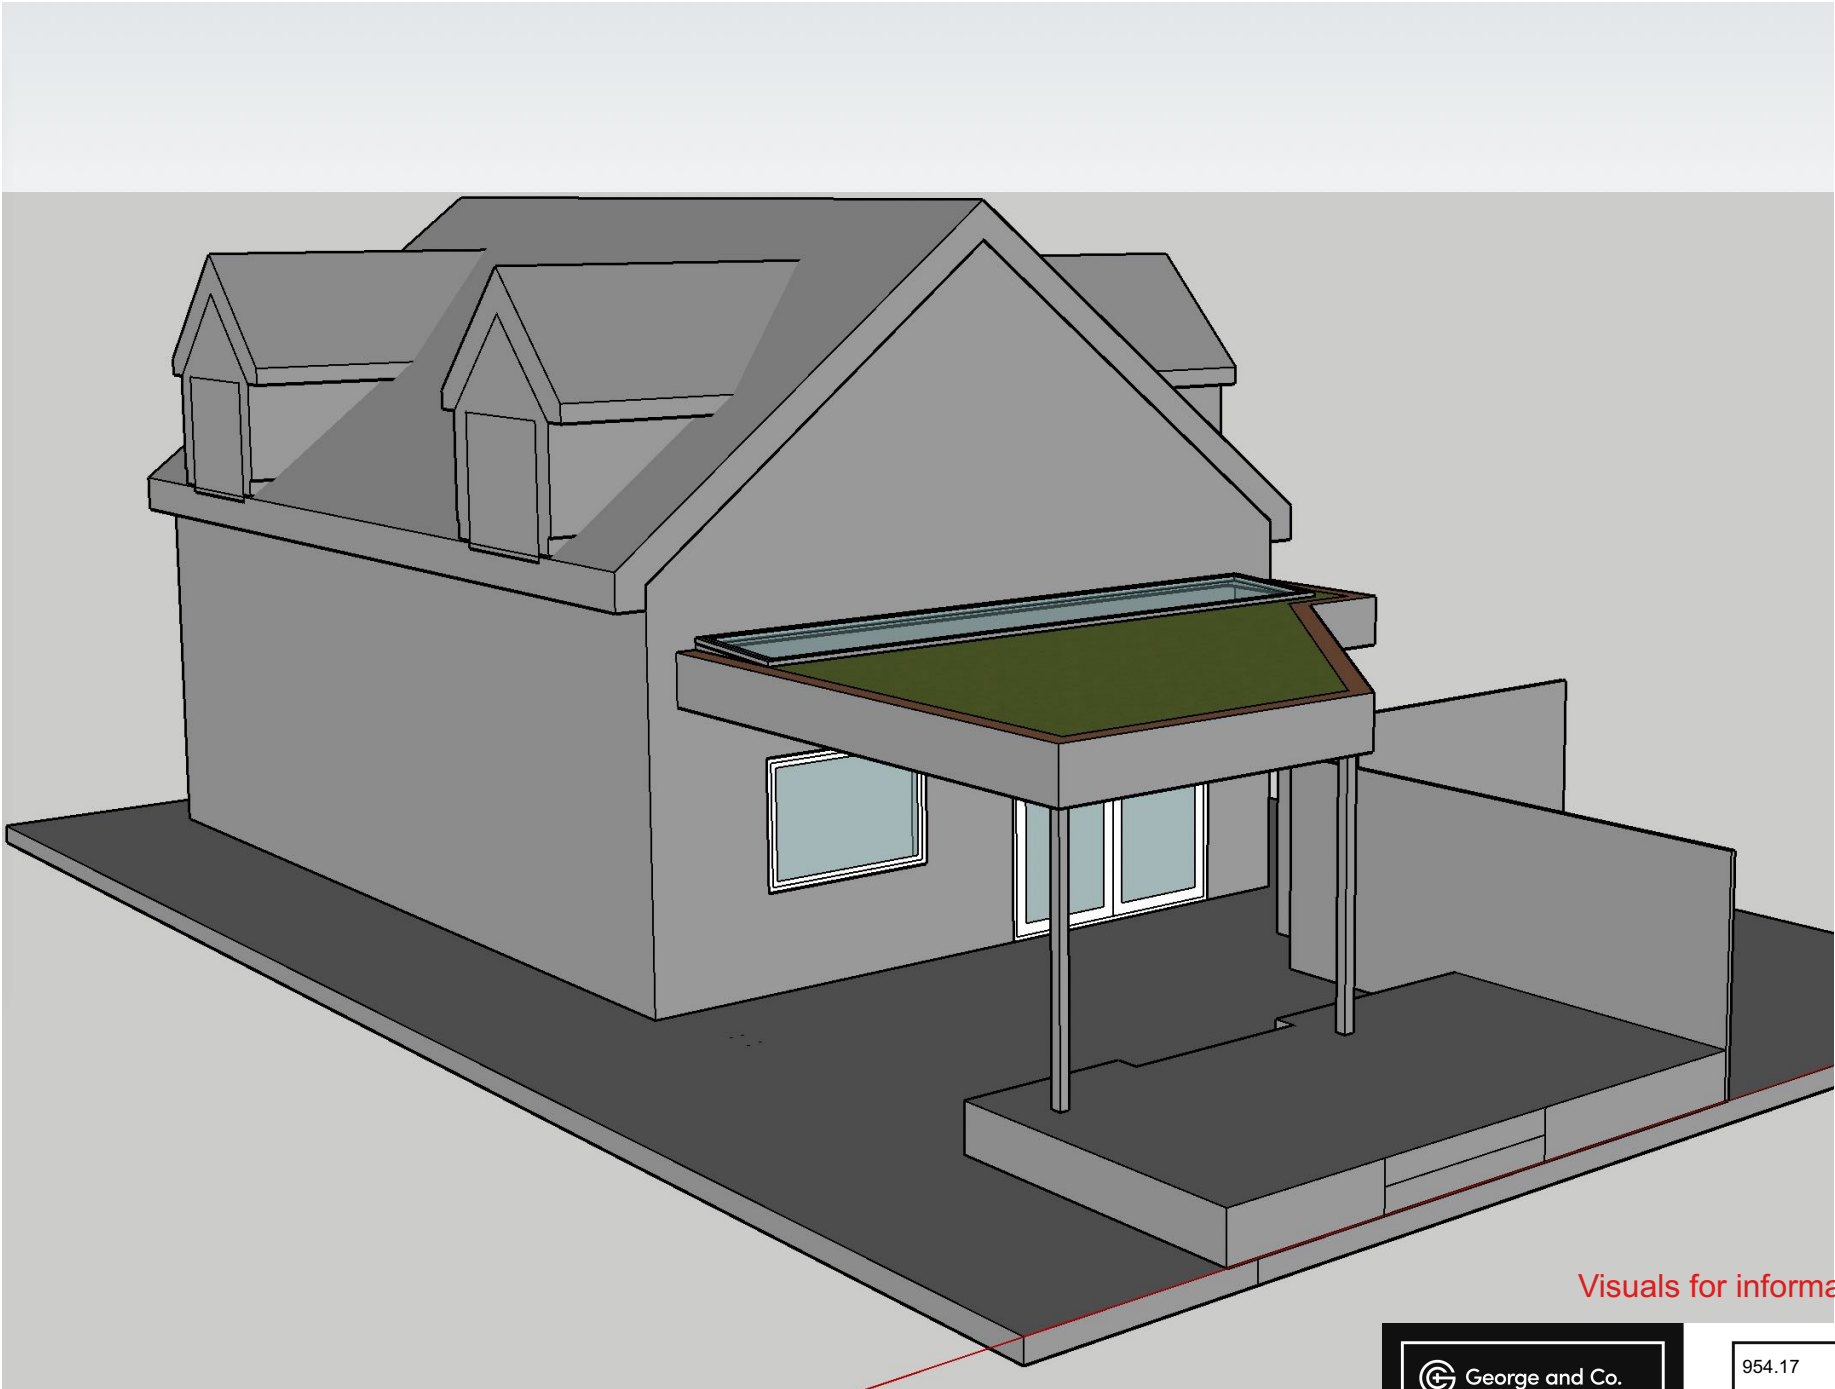

Visuals for information only

 George and Co.

New canopy at 22 Parish
Road, Cwmgrach, Neath,
SA11 5SW

954.17		visuals	
planning		JULY 23	AJ
George + Co Crownford House, Swan Street, Merthyr Tydfil, Mid Glamorgan, Wales, CF47 8EU TEL 07830328652 hello@georgeandco.studio			
DO NOT SCALE THIS DRAWING		©George and Co.	

