
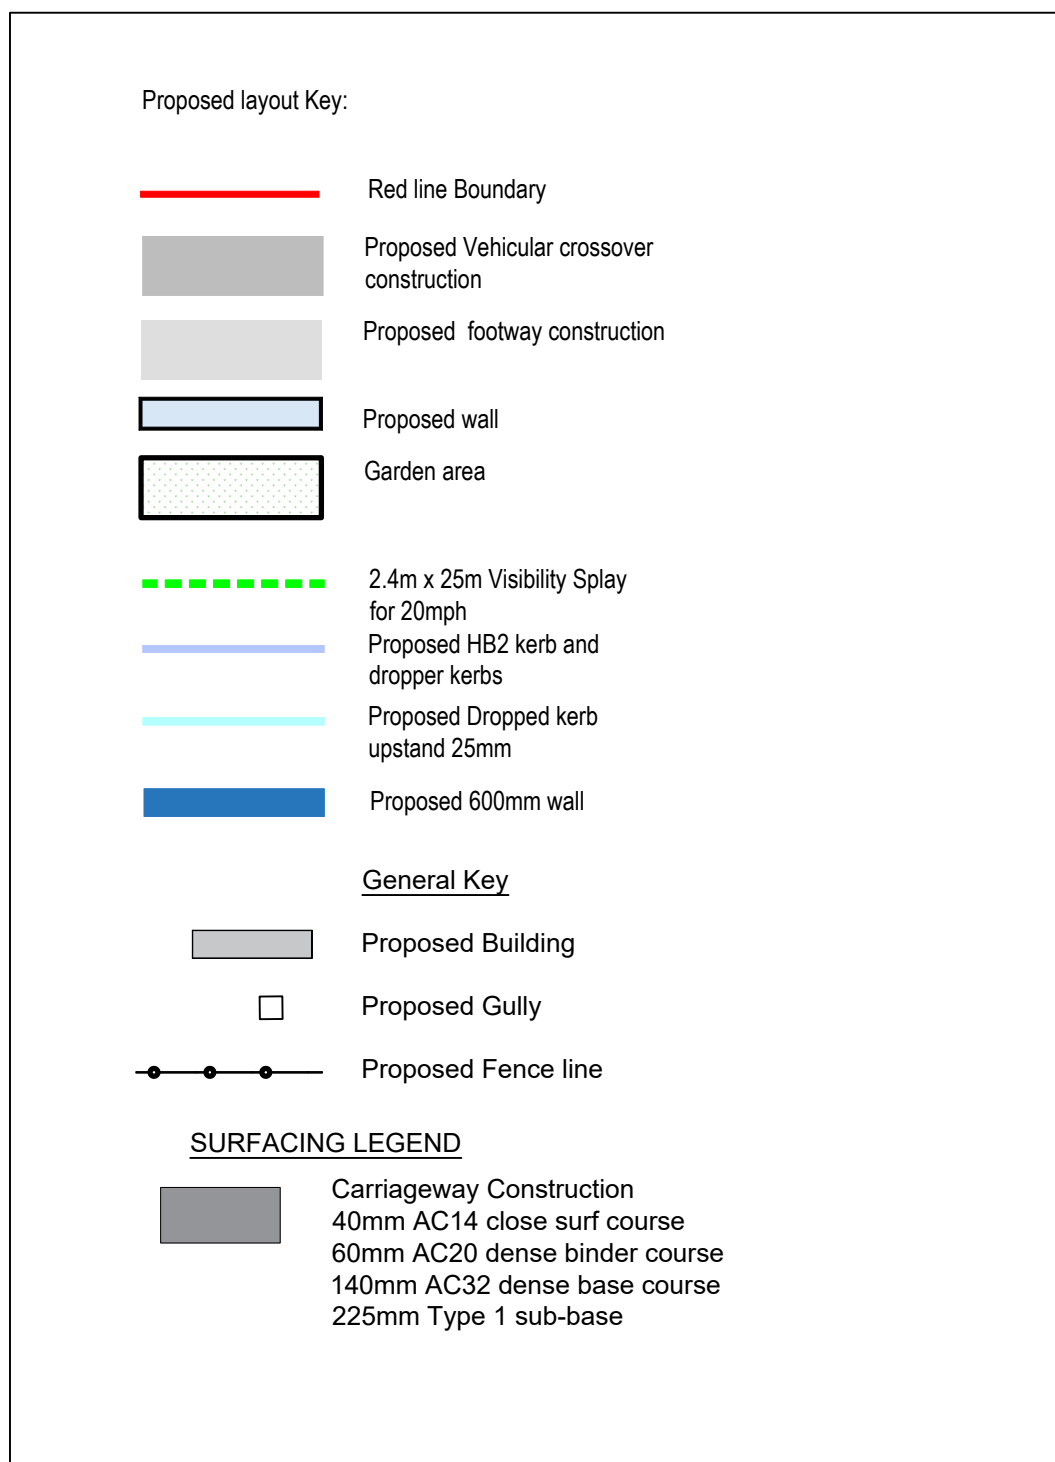
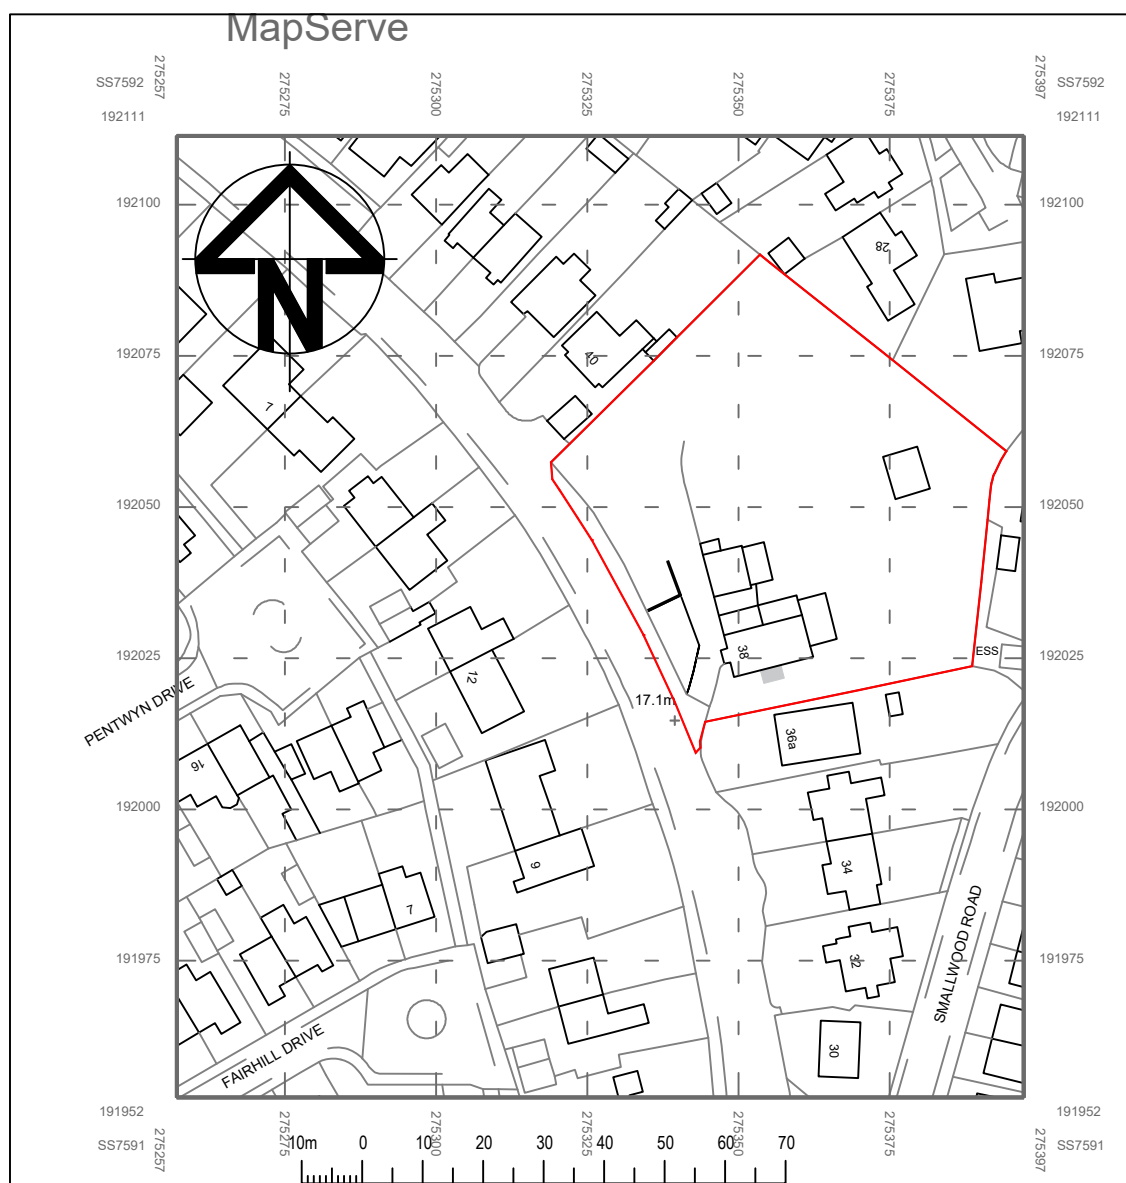
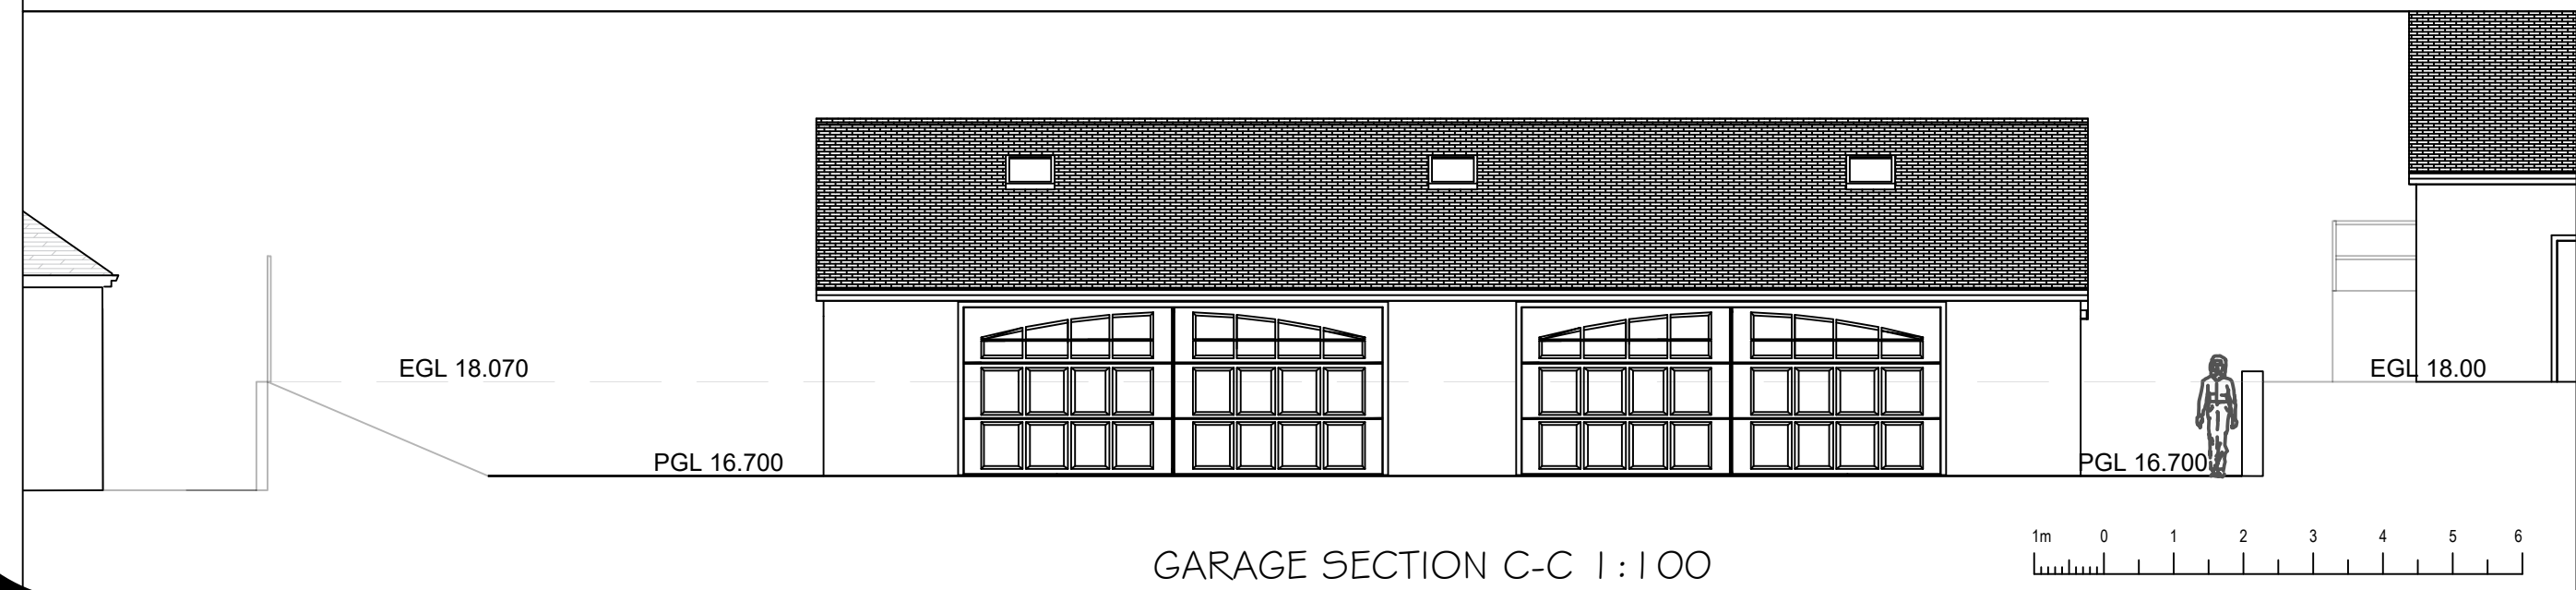
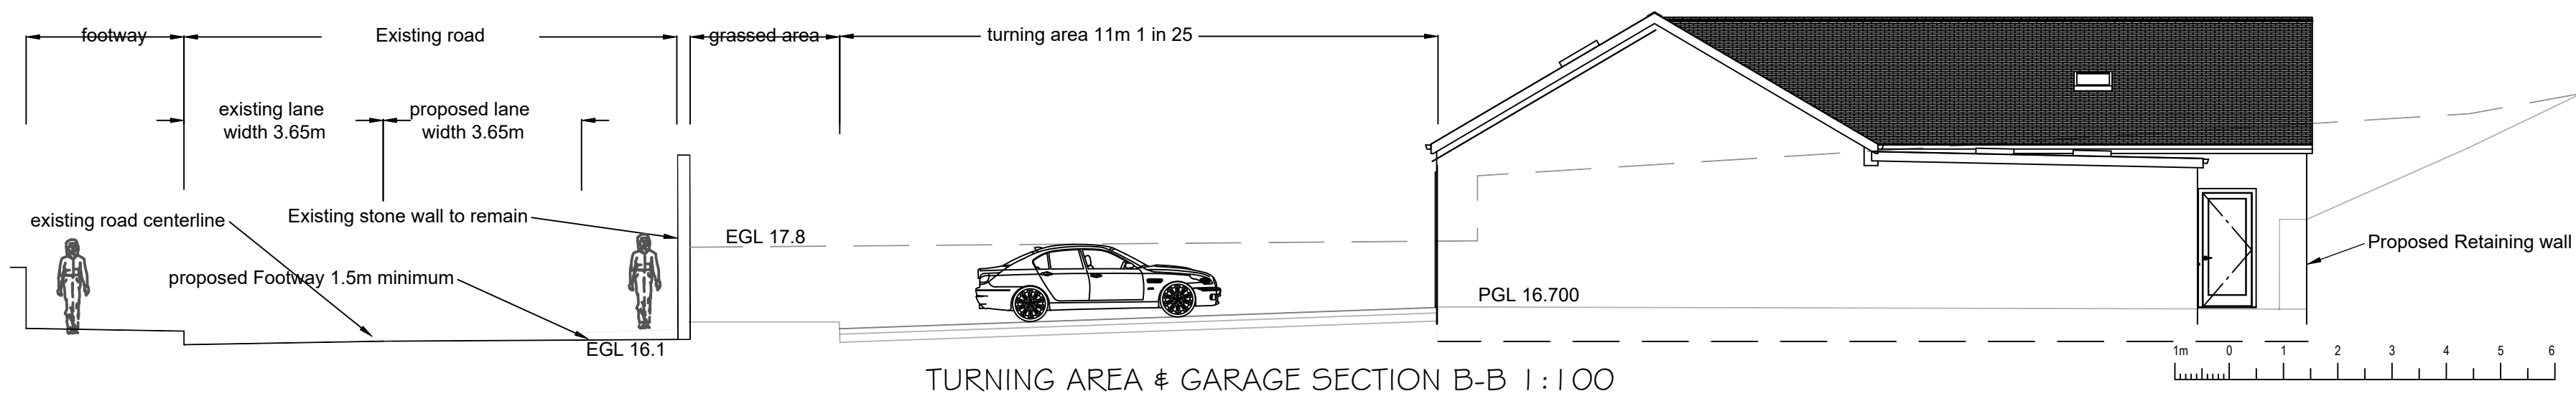
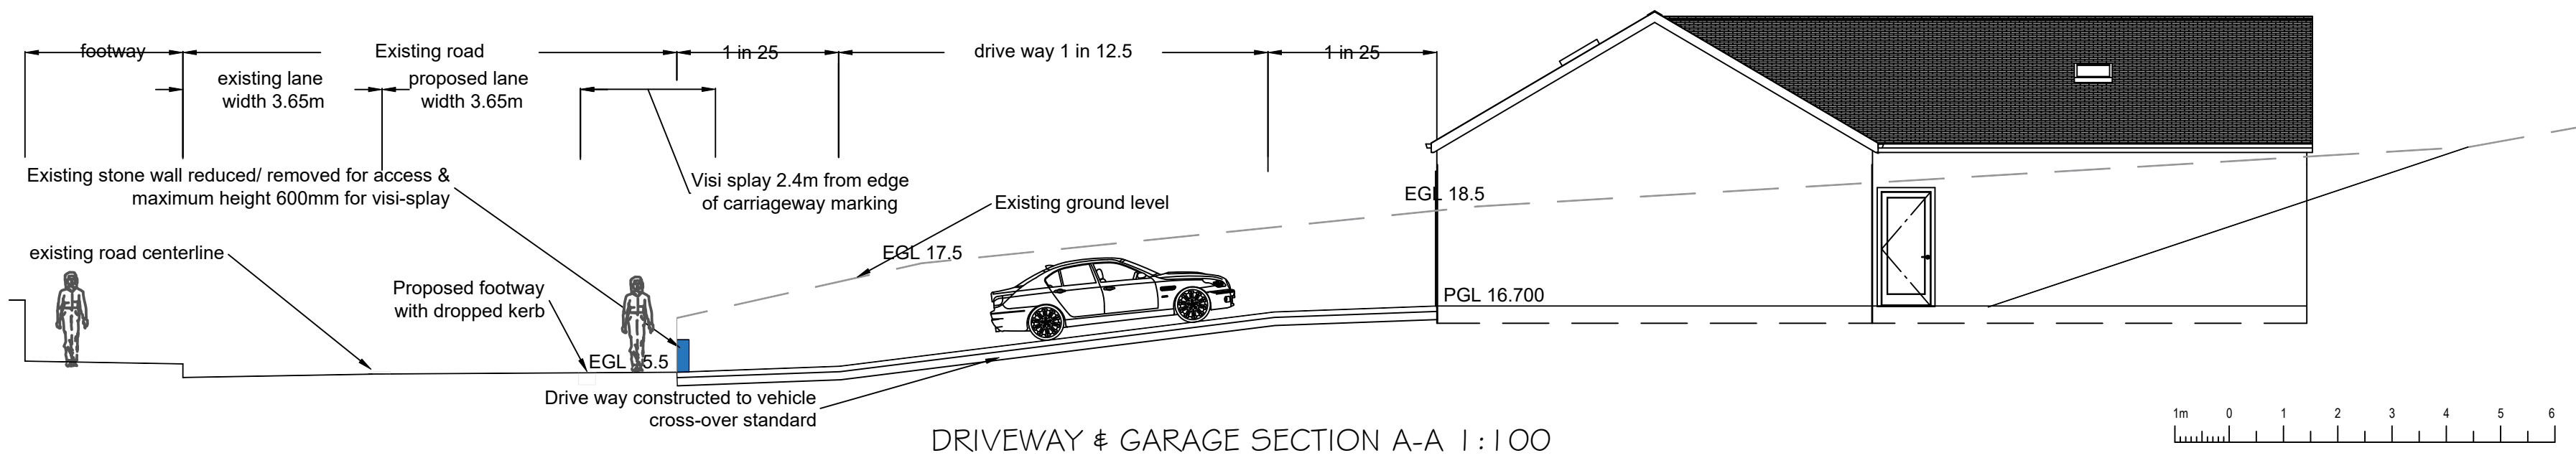


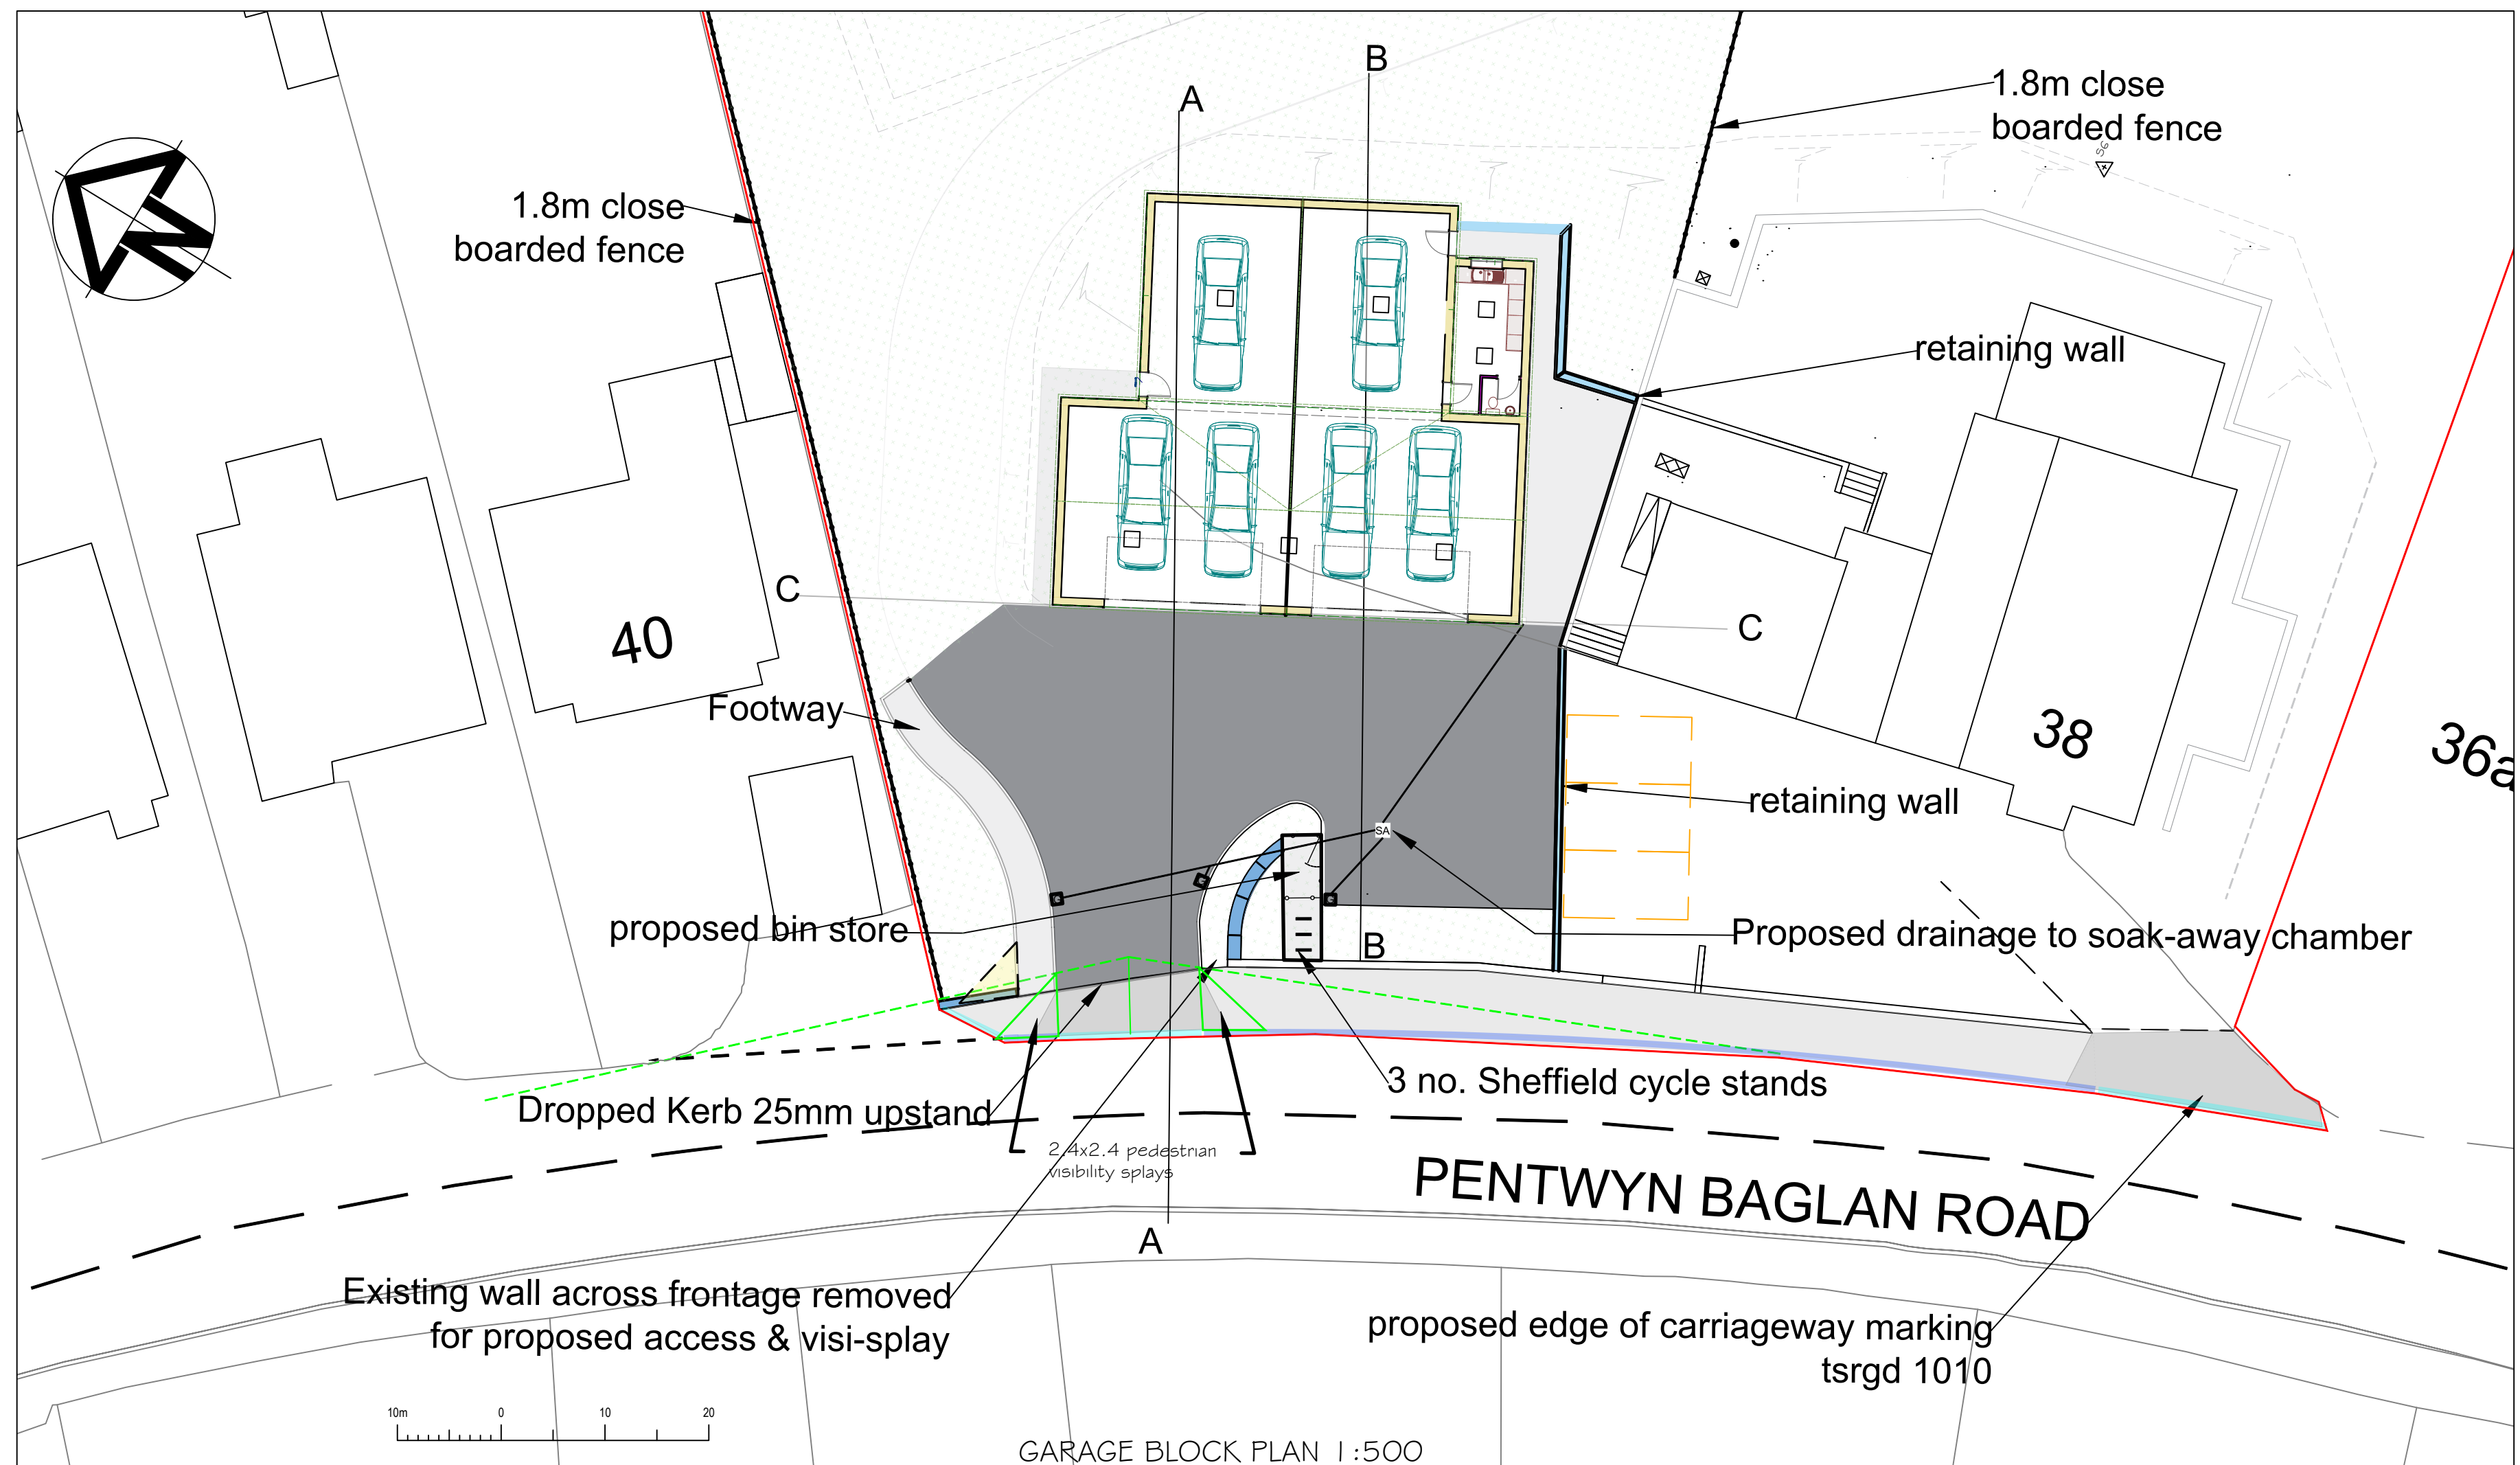

- General Notes
1. ALL DIMENSIONS ARE INDICATIVE AND IN METRES UNLESS NOTED OTHERWISE.
 2. DO NOT SCALE THIS DRAWING. USE FIGURED DIMENSIONS ONLY.
 3. ALL LEVELS ARE IN METRES ABOVE ORDNANCE DATUM (AOD) BASED ON THE TOPOGRAPHICAL SURVEY DRAWING SUPPLIED BY THE CLIENT.
 4. ANY DISCREPANCIES TO BE REPORTED TO THE ENGINEER.
 5. THIS DRAWING IS TO BE READ IN CONJUNCTION WITH ALL OTHER RELEVANT ARCHITECTS AND ENGINEERS DRAWINGS AND SPECIFICATIONS.
 6. THE SPECIFICATION IN ALL ASPECTS SHALL BE IN ACCORDANCE WITH THE CURRENT RESIDENTIAL DESIGN GUIDE AND SPECIFICATION IN FORCE WITHIN THE COUNTY AT THE TIME OF CONSTRUCTION.
 7. COPYRIGHT OF THIS DRAWING IS RETAINED BY THE ENGINEER AND IT MUST NOT BE REPRODUCED IN WHOLE OR PART WITHOUT WRITTEN CONSENT.

D Red Line amended 25.09.2023		
C	For Planning	15.09.2023
A	For Discussion	08.09.2023
No.	Revision/Issue	Date

Firm Name and Address

LvW
Highways

LvW Highways Ltd
Bluenparc
Felinigum Uchaf
Carmarthen
SA32 7PR
Mob: 07769 226695

Project Name and Address

Land between 40
Pentwyn Baglan Road,
Baglan, NPTCBC.
Site Layout with
Cross Sections

Project	2023-798	Sheet
Date	25.09.2023	SK02
Scale	As Noted@A1L	