

Crown copyright and database rights (2021) OS (100063368)

Site Location Plan


Park Avenue, Neath, SA10 6RB

16639 20/06/23

1:1250 @ A3

1. Site Boundary



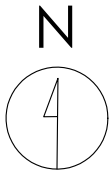

Crown copyright and database rights (2021) OS (100063368)

Existing Site Plan


Park Avenue, Neath, SA10 6RB

16639 20/06/23

1:500 @ A3

- 1. Site Boundary
- 2. Existing Advertising Panel to be Removed

0 20m 40m

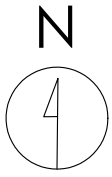

Crown copyright and database rights (2021) OS (100063368)

Proposed Site Plan


Park Avenue, Neath, SA10 6RB

16639 20/06/23


1:500 @ A3

- 1. Site Boundary
- 2. Proposed Digital Display

0 20m 40m

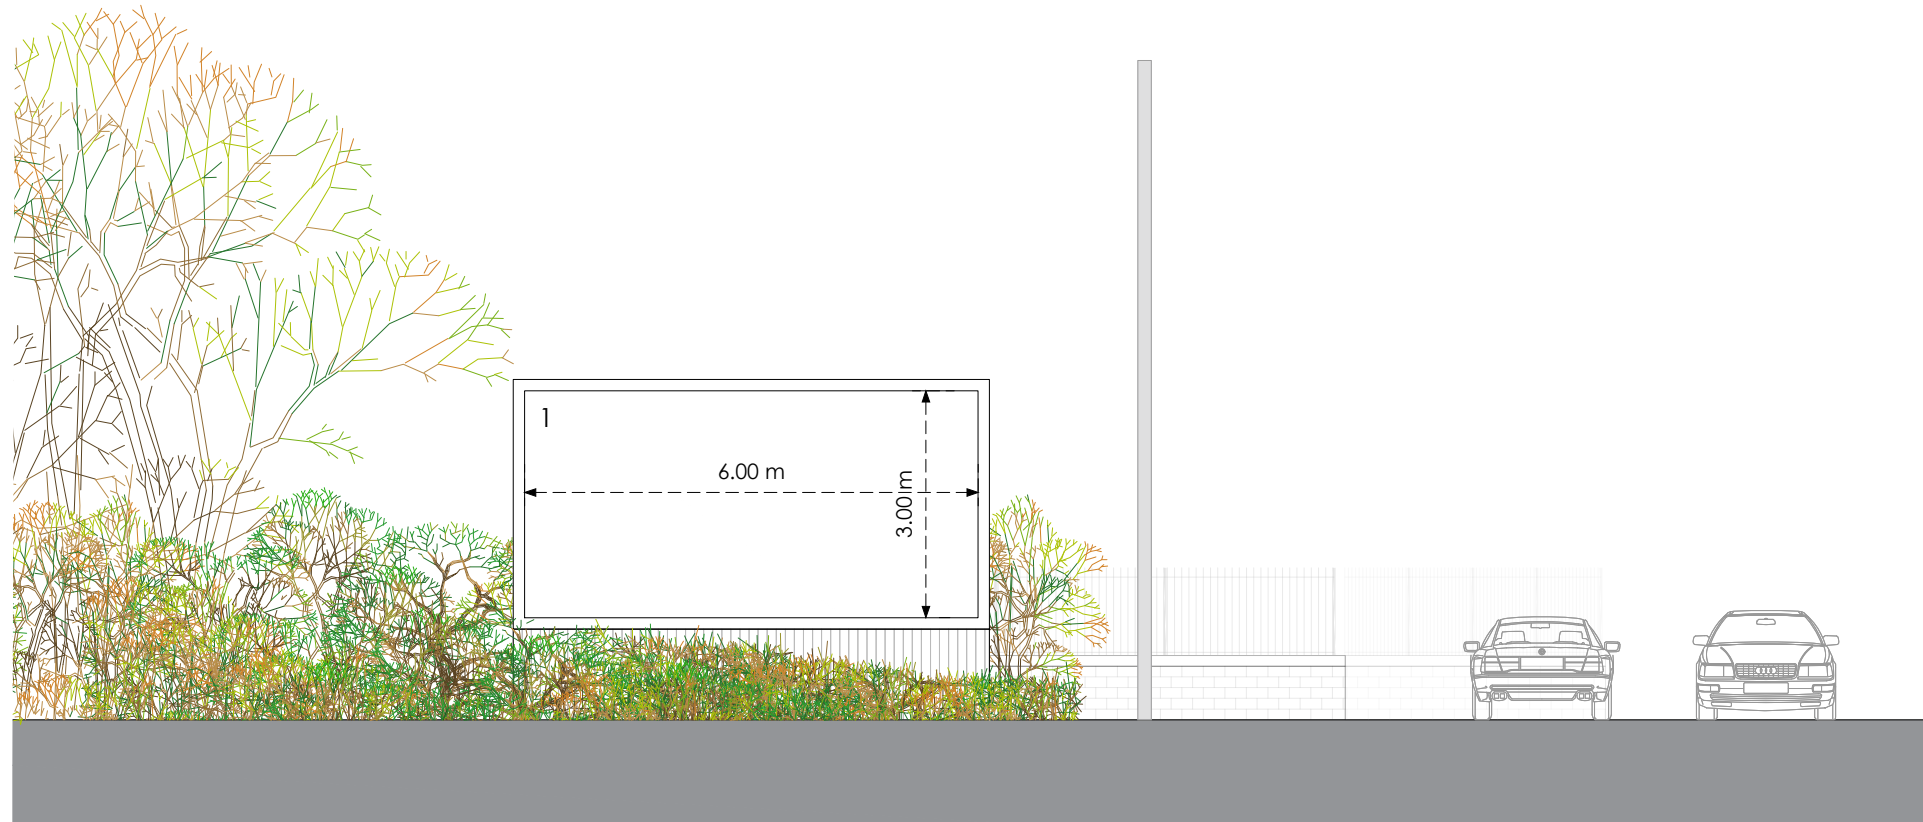


Front

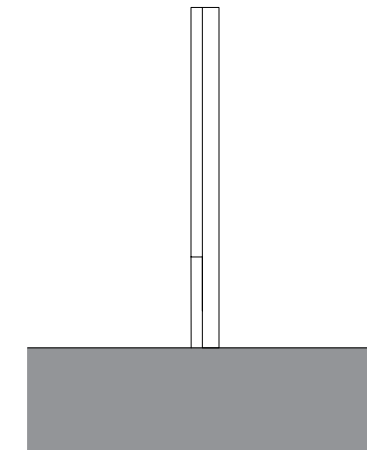


Side

Existing

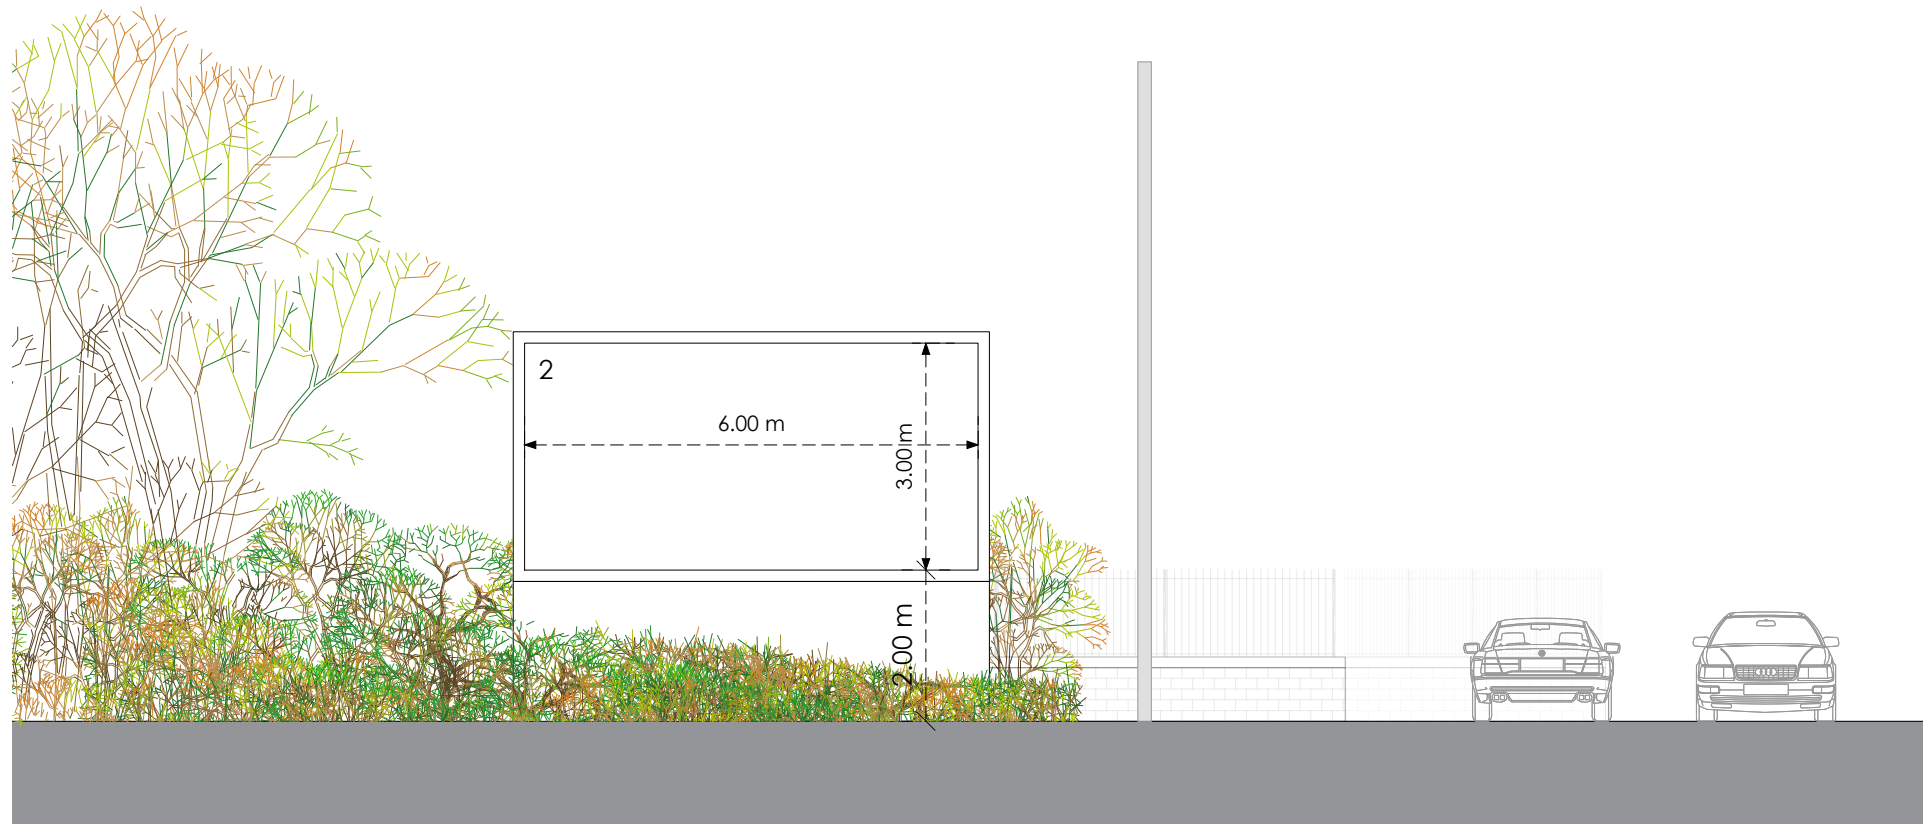

Front

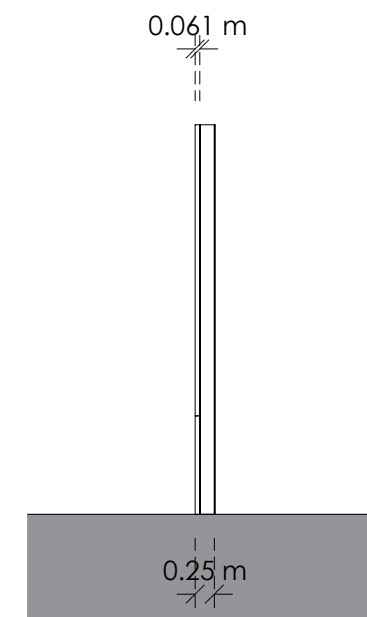

Side

Proposed

Existing and Proposed Elevations

Park Avenue, Neath, SA10 6RB

16639 20/06/23

1:100 @ A3

- 1. Existing Advertising Panel
- 2. Proposed Digital Display

0 4m 8m