


Superseded

Karl von Weber 07.09.2023 798b--.dwg

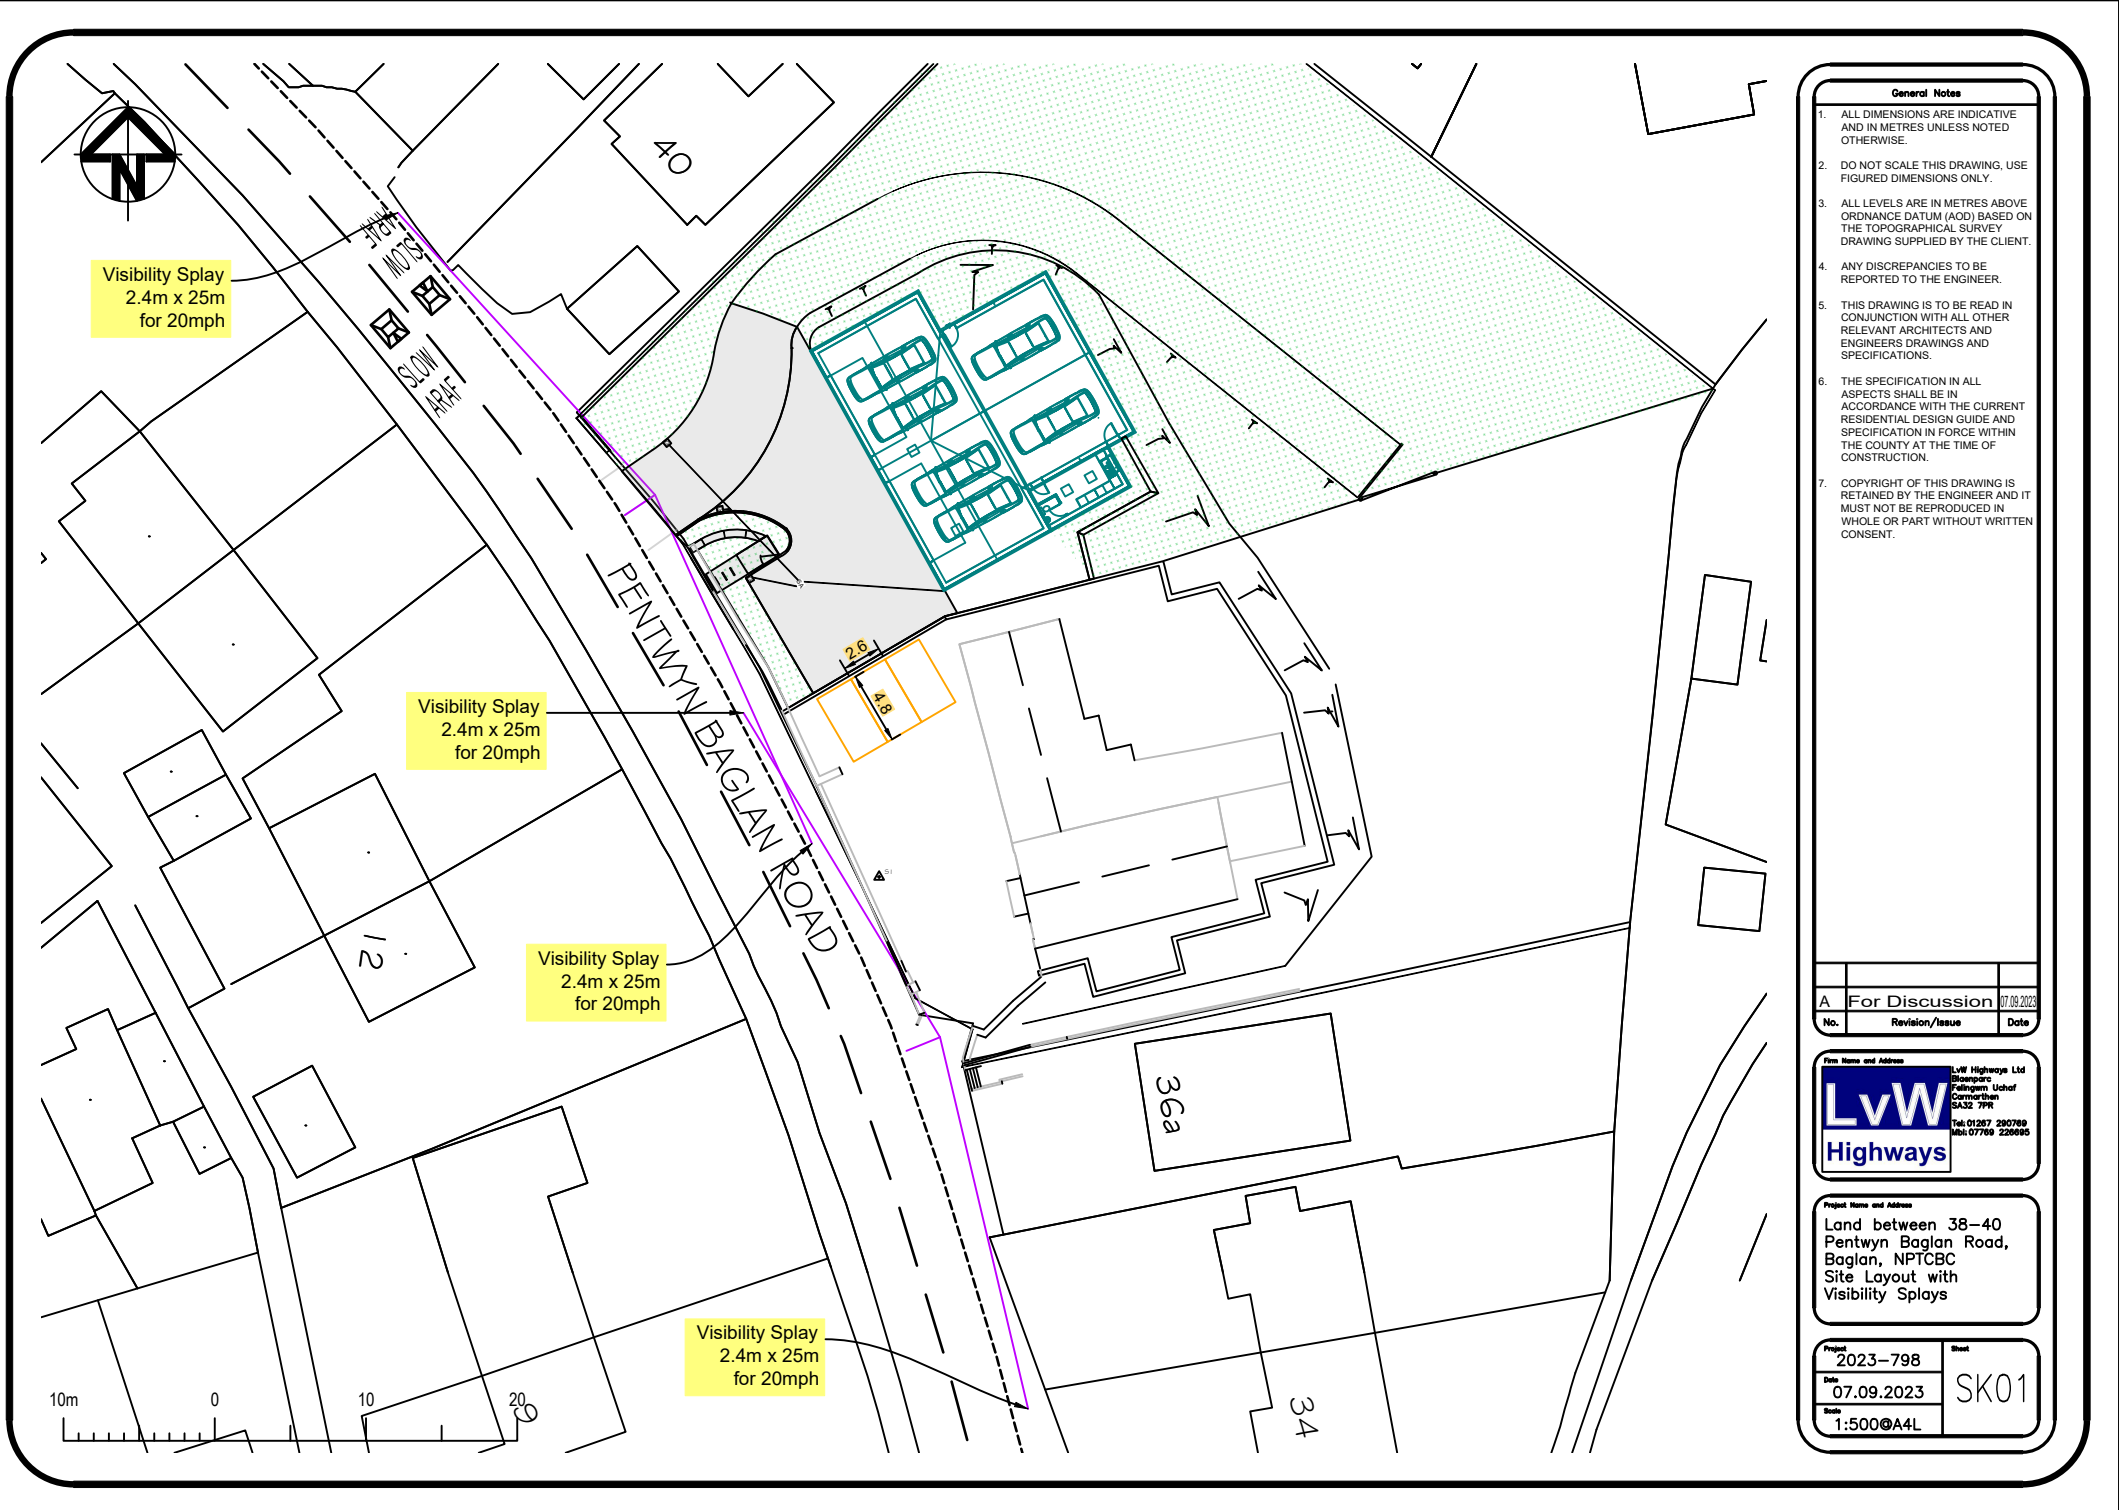

- General Notes**
1. ALL DIMENSIONS ARE INDICATIVE AND IN METRES UNLESS NOTED OTHERWISE.
 2. DO NOT SCALE THIS DRAWING. USE FIGURED DIMENSIONS ONLY.
 3. ALL LEVELS ARE IN METRES ABOVE ORDNANCE DATUM (AOD) BASED ON THE TOPOGRAPHICAL SURVEY DRAWING SUPPLIED BY THE CLIENT.
 4. ANY DISCREPANCIES TO BE REPORTED TO THE ENGINEER.
 5. THIS DRAWING IS TO BE READ IN CONJUNCTION WITH ALL OTHER RELEVANT ARCHITECTS AND ENGINEERS DRAWINGS AND SPECIFICATIONS.
 6. THE SPECIFICATION IN ALL ASPECTS SHALL BE IN ACCORDANCE WITH THE CURRENT RESIDENTIAL DESIGN GUIDE AND SPECIFICATION IN FORCE WITHIN THE COUNTY AT THE TIME OF CONSTRUCTION.
 7. COPYRIGHT OF THIS DRAWING IS RETAINED BY THE ENGINEER AND IT MUST NOT BE REPRODUCED IN WHOLE OR PART WITHOUT WRITTEN CONSENT.

A For Discussion 07.09.2023		
No.	Revision/Issue	Date

Firm Name and Address

LvW Highways

Blasopara
Fallowfield
Carmarthen
SA32 7PR
Tel: 01267 200769
Mob: 07799 228995

Project Name and Address

Land between 38-40
Pentwyn Baglan Road,
Baglan, NPTCBC
Site Layout with
Visibility Splays

Project	2023-798	Sheet
Date	07.09.2023	SK01
Scale	1:500@A4L	