




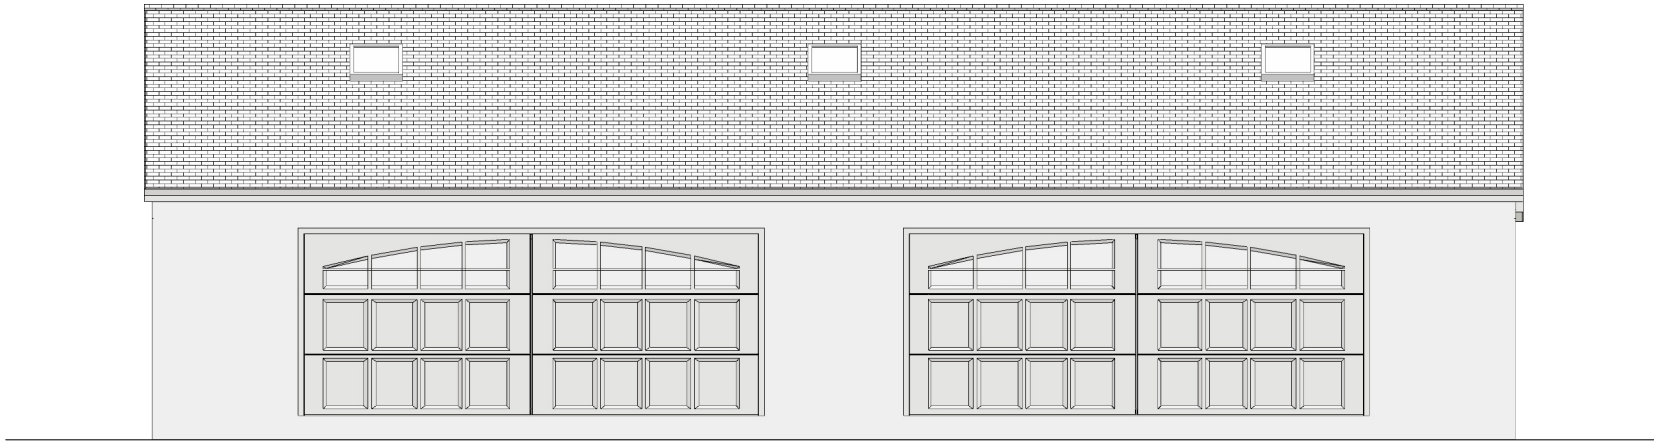


FRONT ELEVATION PROPOSED

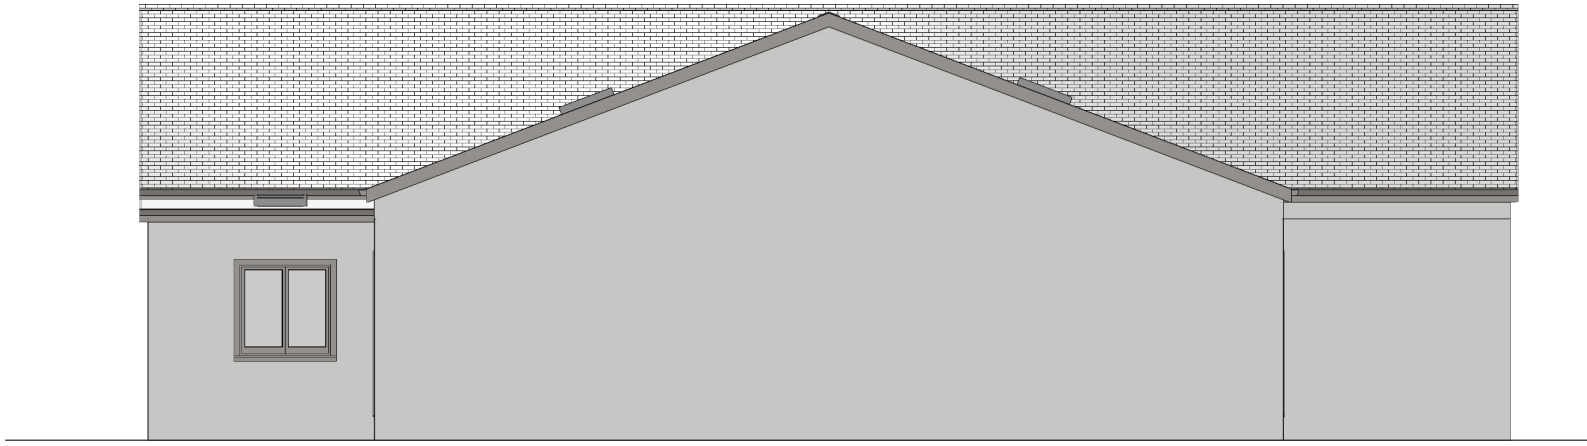


REAR ELEVATION PROPOSED

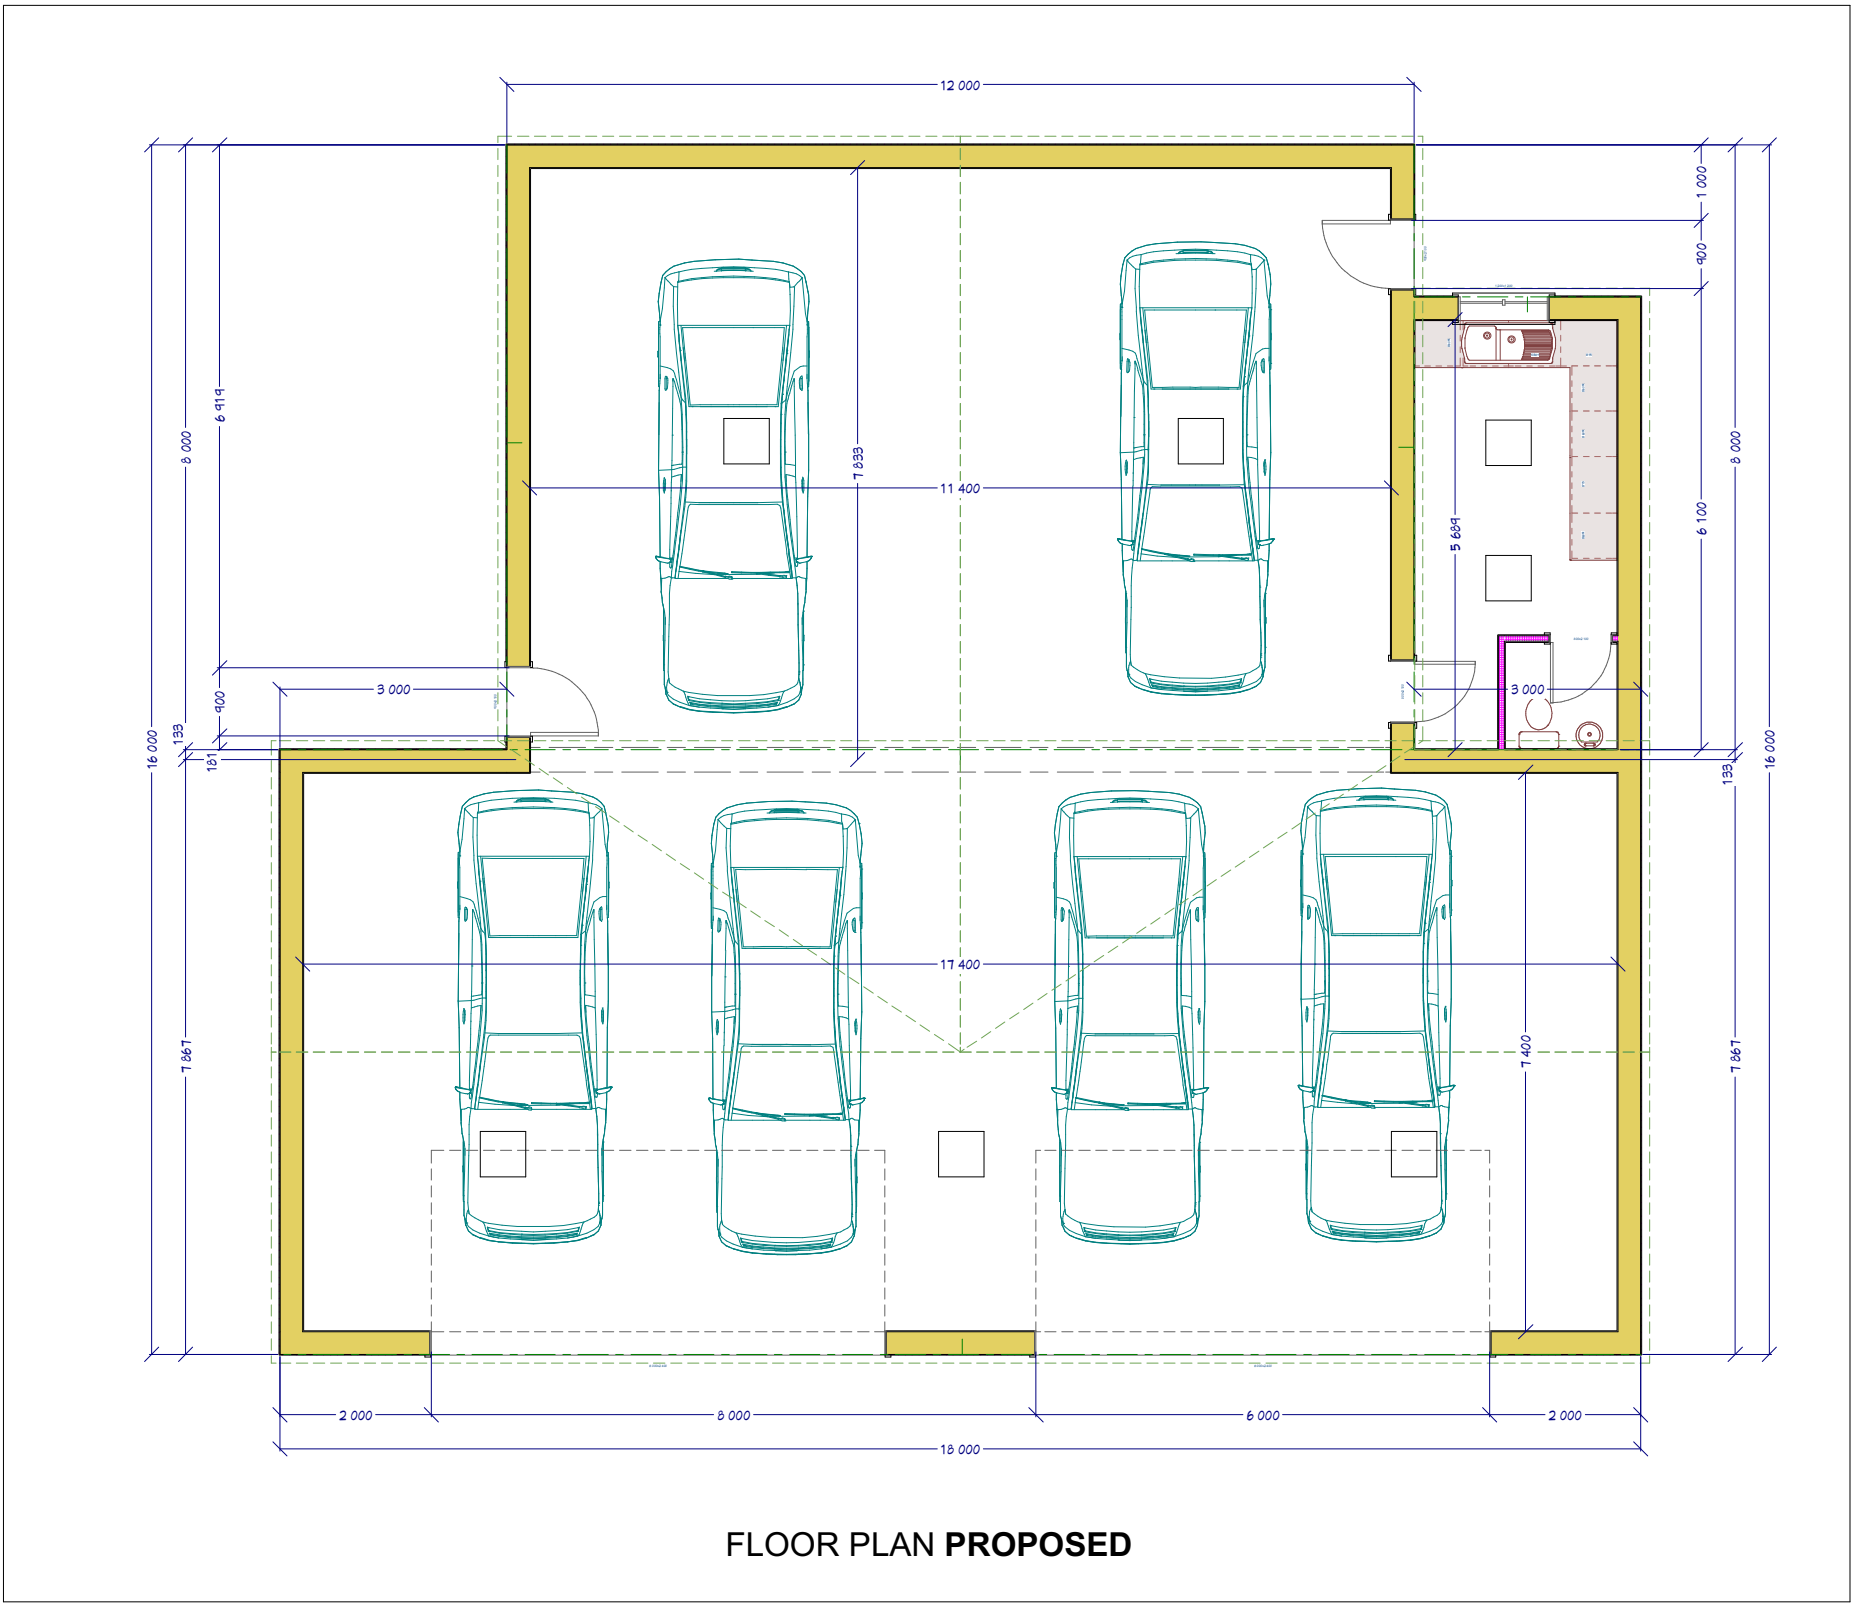

FLOOR PLAN PROPOSED

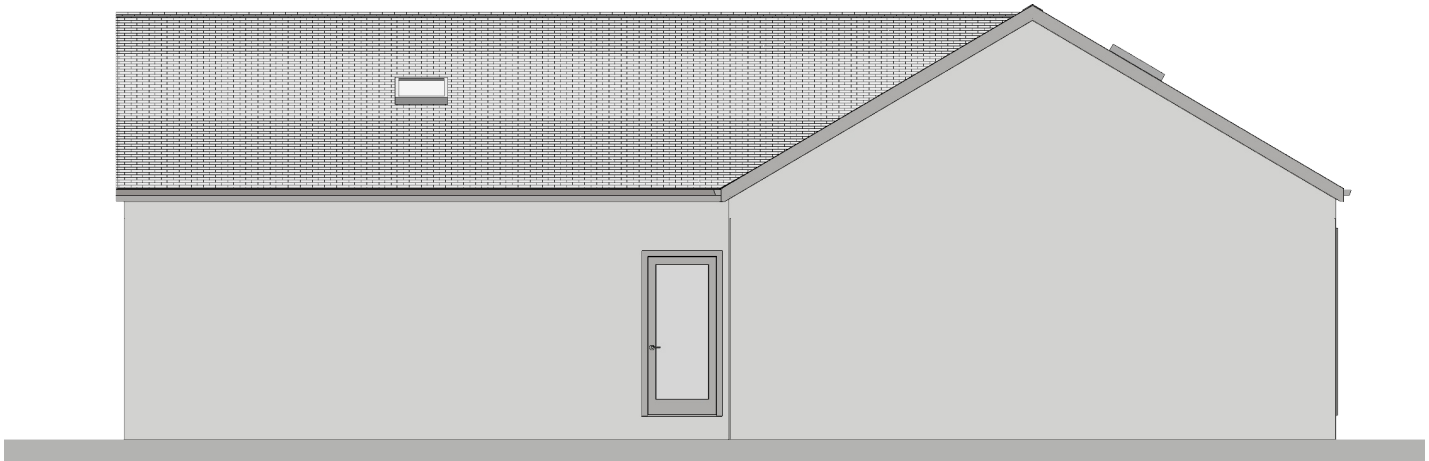

SIDE ELEVATION PROPOSED

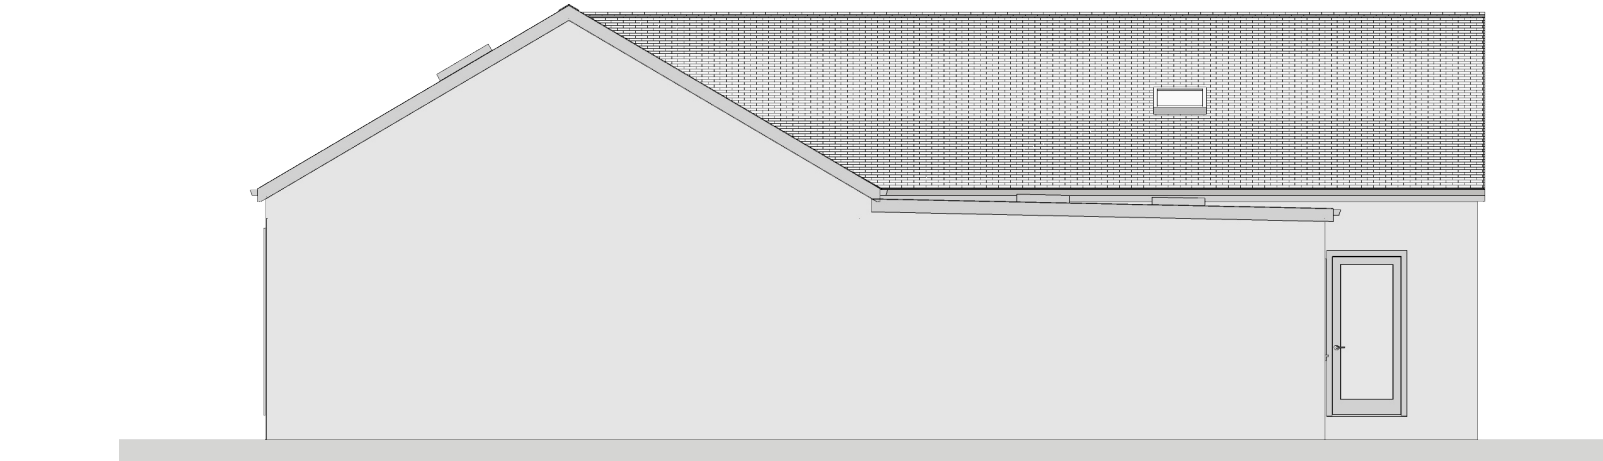

SECOND SIDE ELEVATION PROPOSED

