


All Dimensions are to  
be site checked

Vaulted Ceiling  
Typical Section

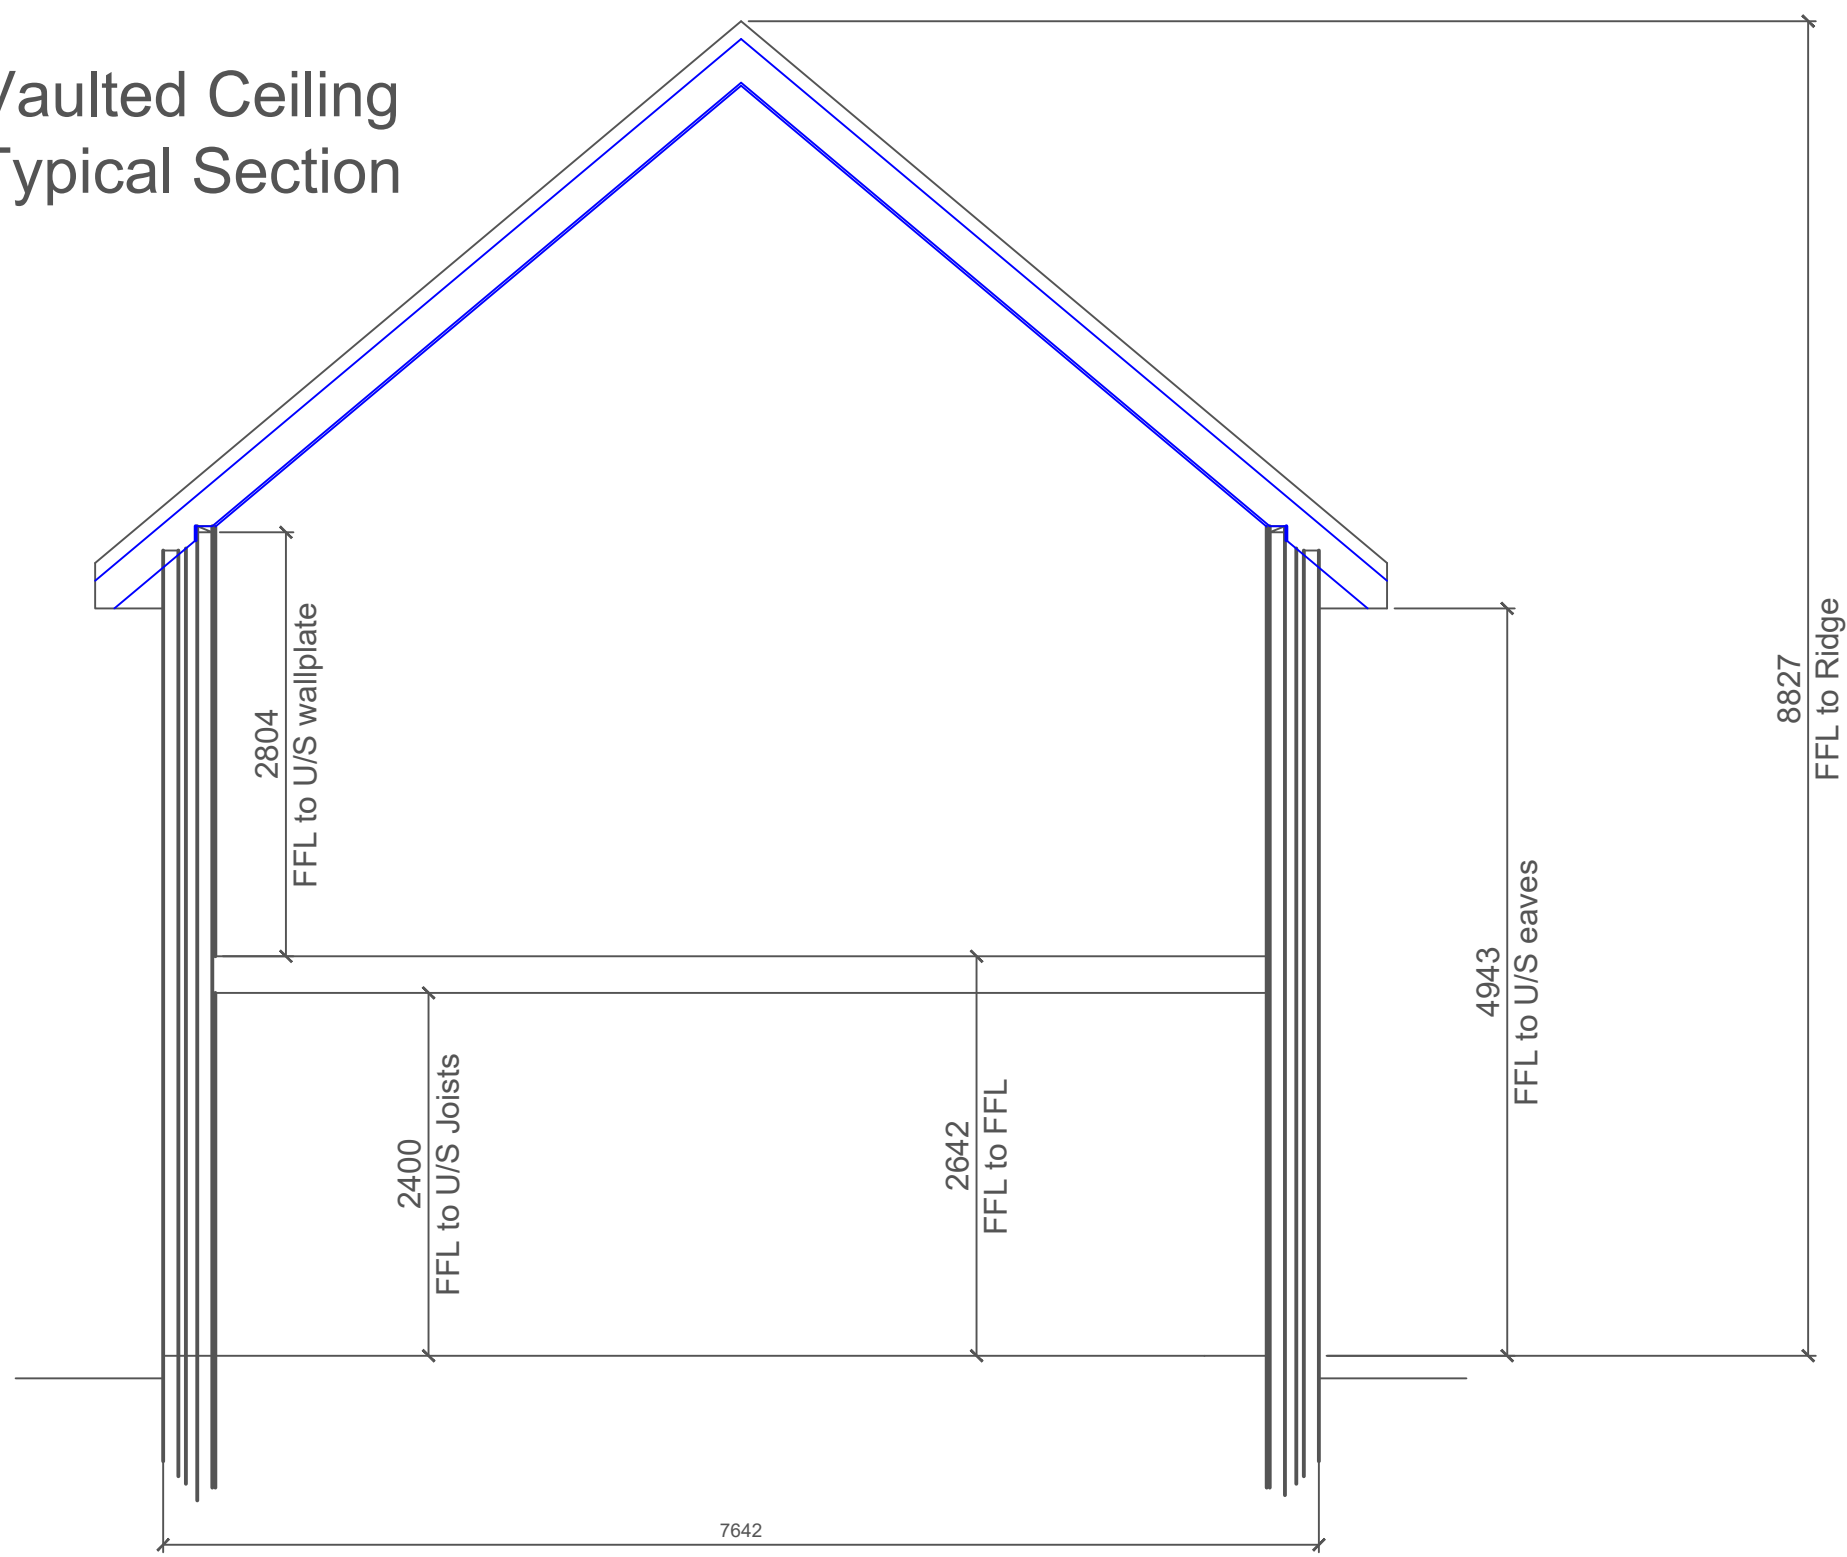

|           |  |  |  |
|-----------|--|--|--|
| REVISIONS |  |  |  |
|           |  |  |  |

|                        |  |
|------------------------|--|
| CLIENT                 |  |
| Mr and Mrs C Griffiths |  |

|                                                                                              |  |
|----------------------------------------------------------------------------------------------|--|
| JOB TITLE                                                                                    |  |
| Proposed 2 Domestic Dwellings<br>and demolition of an existing<br>Bungalow at 35 Parish Road |  |

|                                    |  |
|------------------------------------|--|
| DRNG. TITLE                        |  |
| Proposed Vaulted Section<br>PLOT 1 |  |

|       |                            |
|-------|----------------------------|
| DATE: | 10 <sup>th</sup> July 2021 |
|-------|----------------------------|

|          |  |
|----------|--|
| CHECKED: |  |
|----------|--|

|        |      |
|--------|------|
| SCALE: | 1:50 |
|--------|------|

A3

|           |       |
|-----------|-------|
| DRNG. NO. | JD008 |
|-----------|-------|

|      |   |
|------|---|
| REV. | A |
|------|---|