


All Dimensions are to
be site checked

Horizontal Ceiling
Typical Section

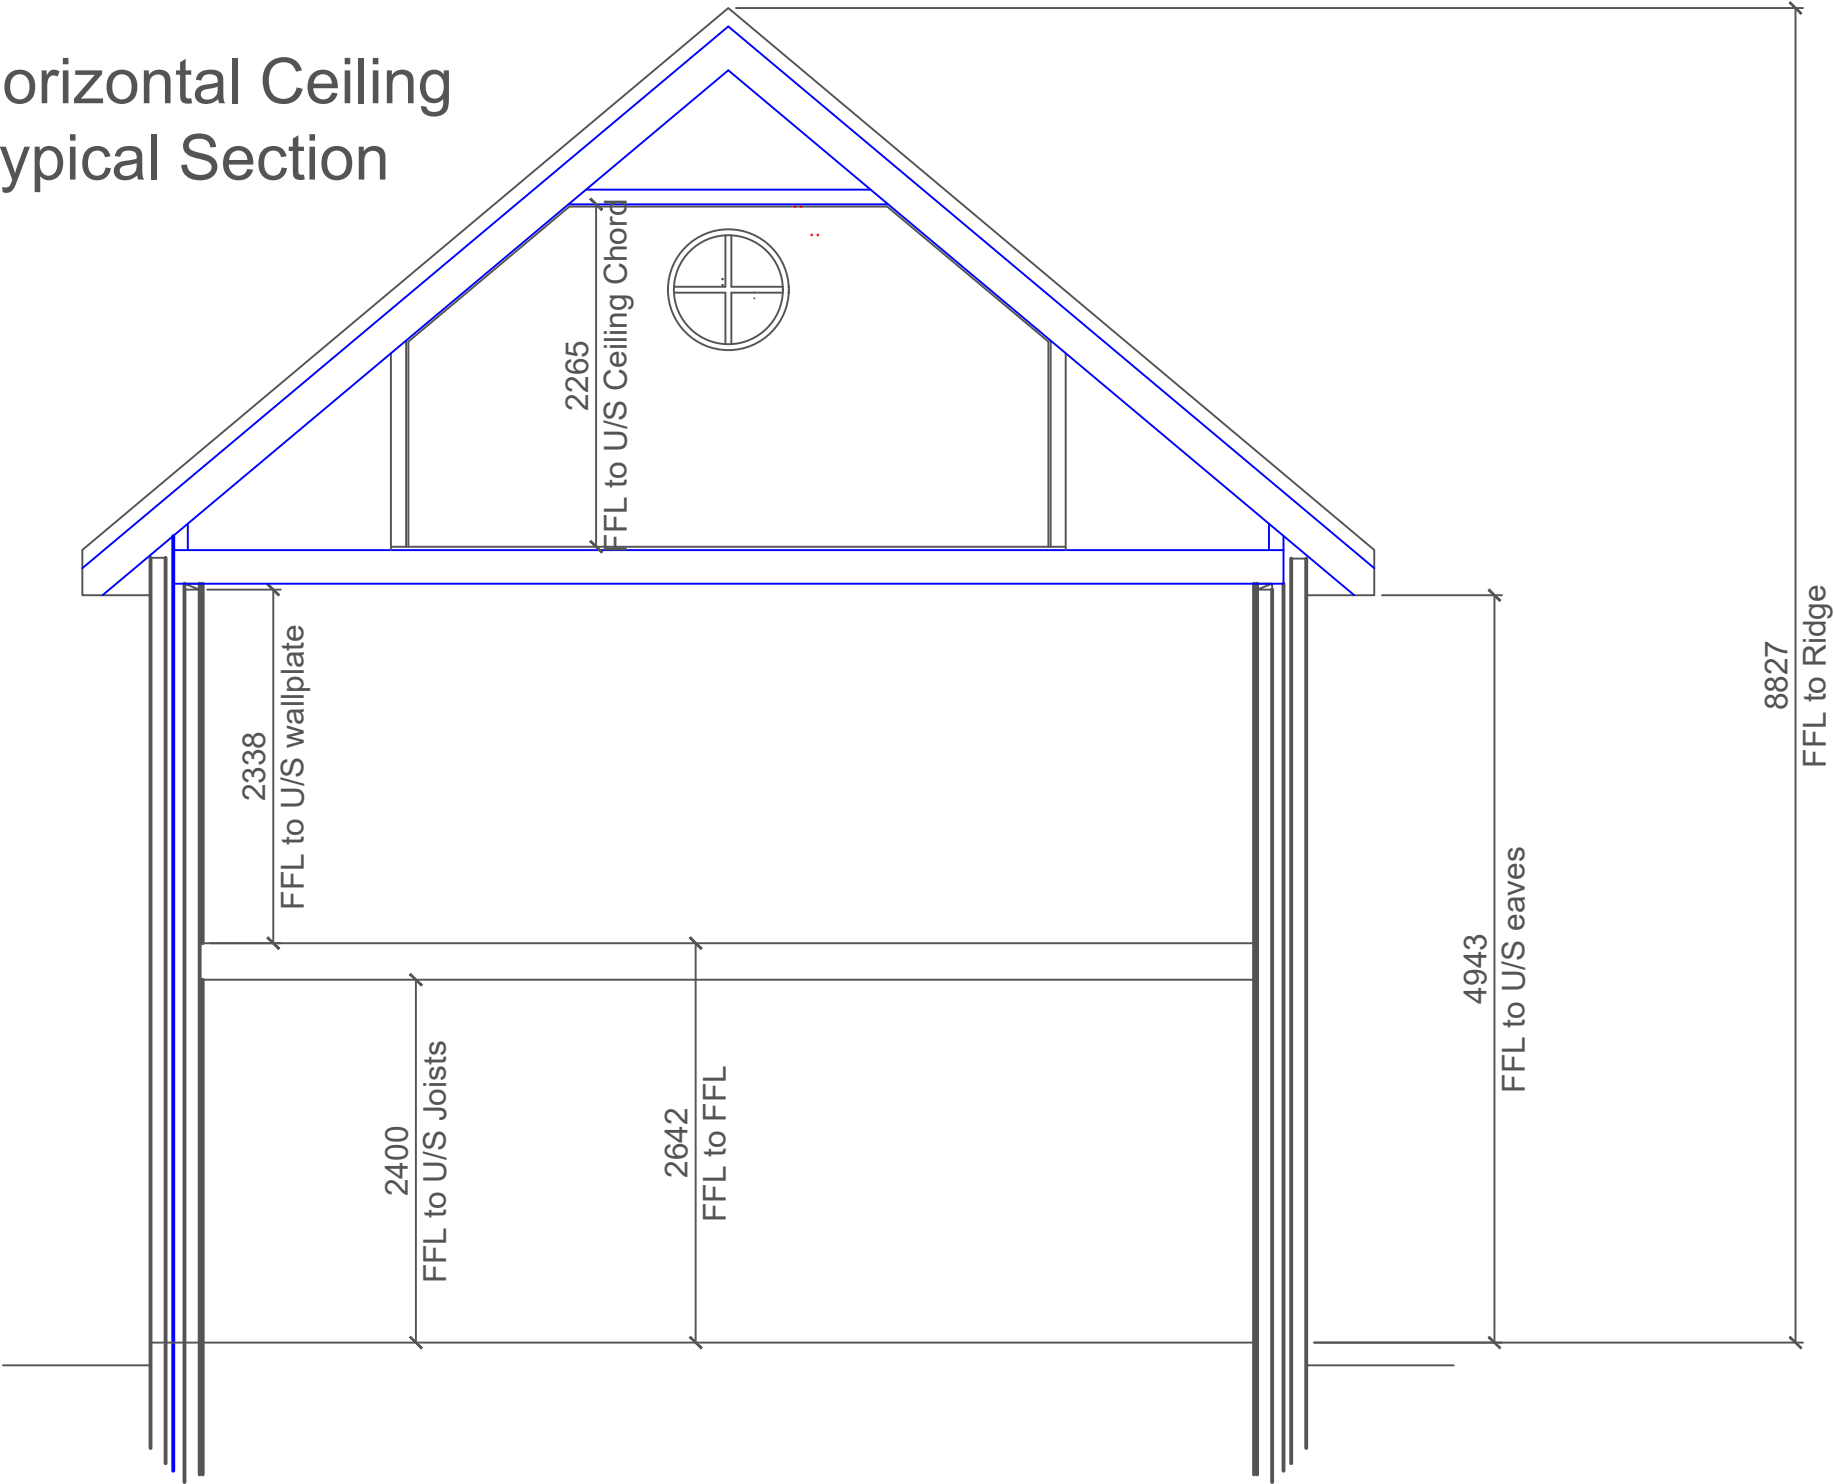

REVISIONS			

CLIENT
Mr and Mrs C Griffiths

JOB TITLE
Proposed 2 Domestic Dwellings and demolition of an existing Bungalow at 35 Parish Road

DRNG. TITLE
Proposed Horizontal Section PLOT 1

DATE:
10 th July 2021

CHECKED:

SCALE:
1:50

A3

DRNG. NO.
JD009

REV.
A