


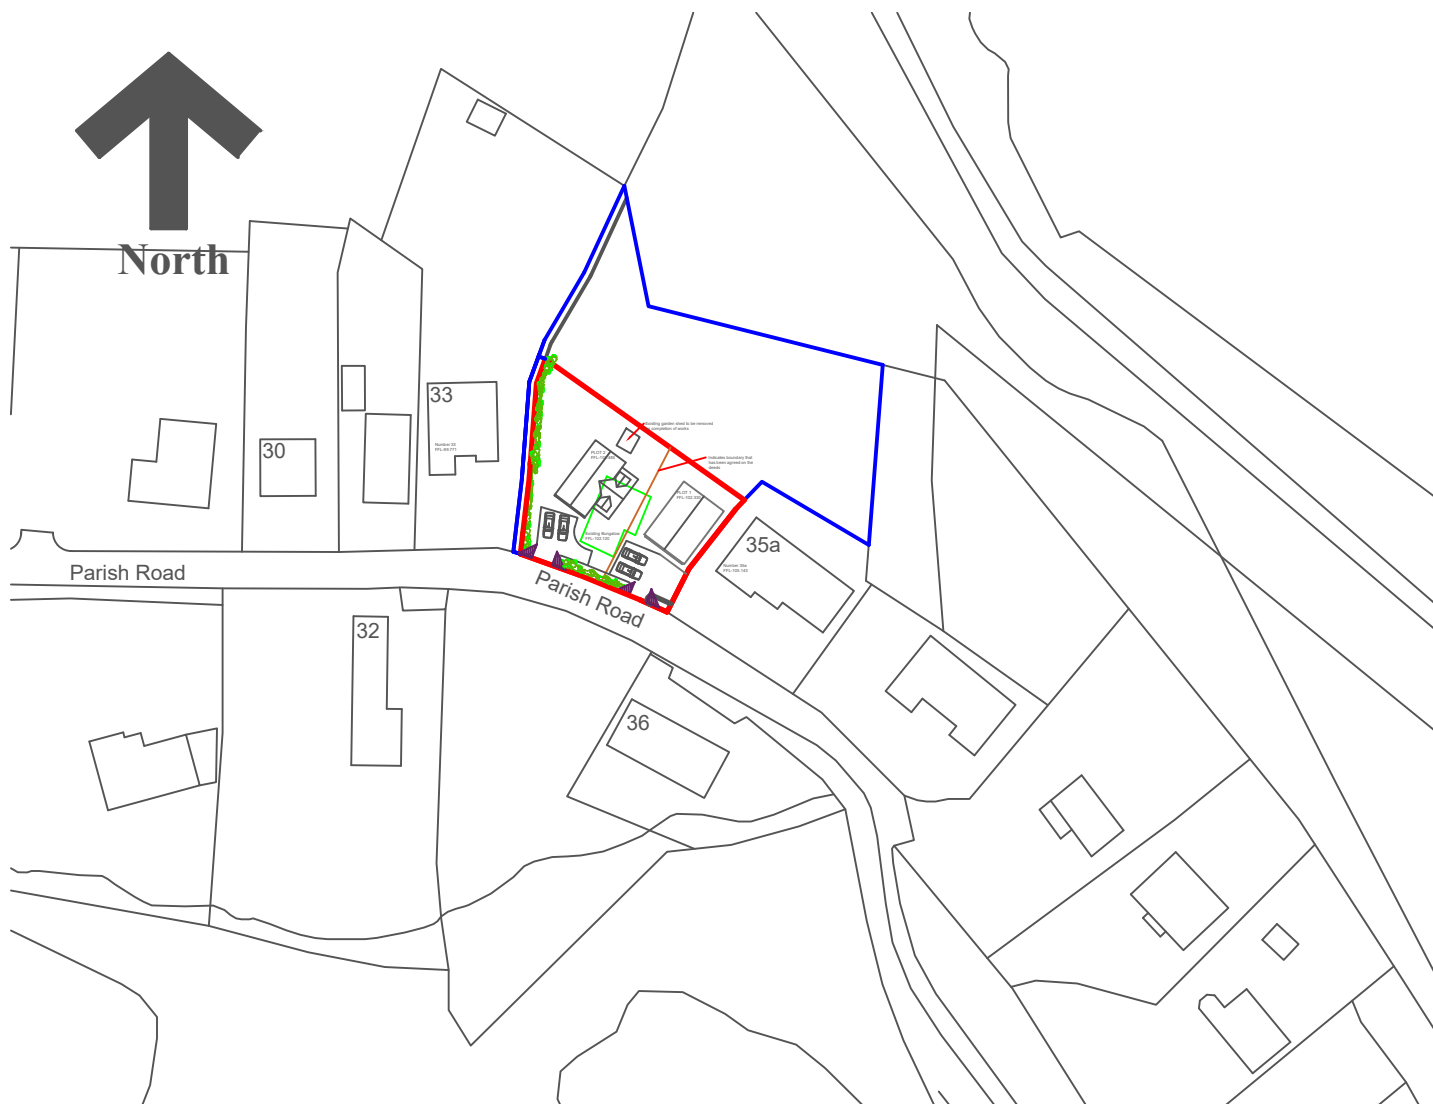

Location Plan
Scale 1 : 1250



Block Plan
Scale 1 : 200

CLIENT Mr and Mrs C Griffiths		JOB TITLE Proposed 2 Domestic Dwellings and demolition of an existing Bungalow at 35 Parish Road		DRNG. TITLE Location and Block Plan PROPOSED	
DATE: 10 th July 2021	CHECKED:	SCALE: As Noted	A3	DRNG. NO. JD002	REV. C