


27 SLIDING TERRACE SKELLEN

5/10/23

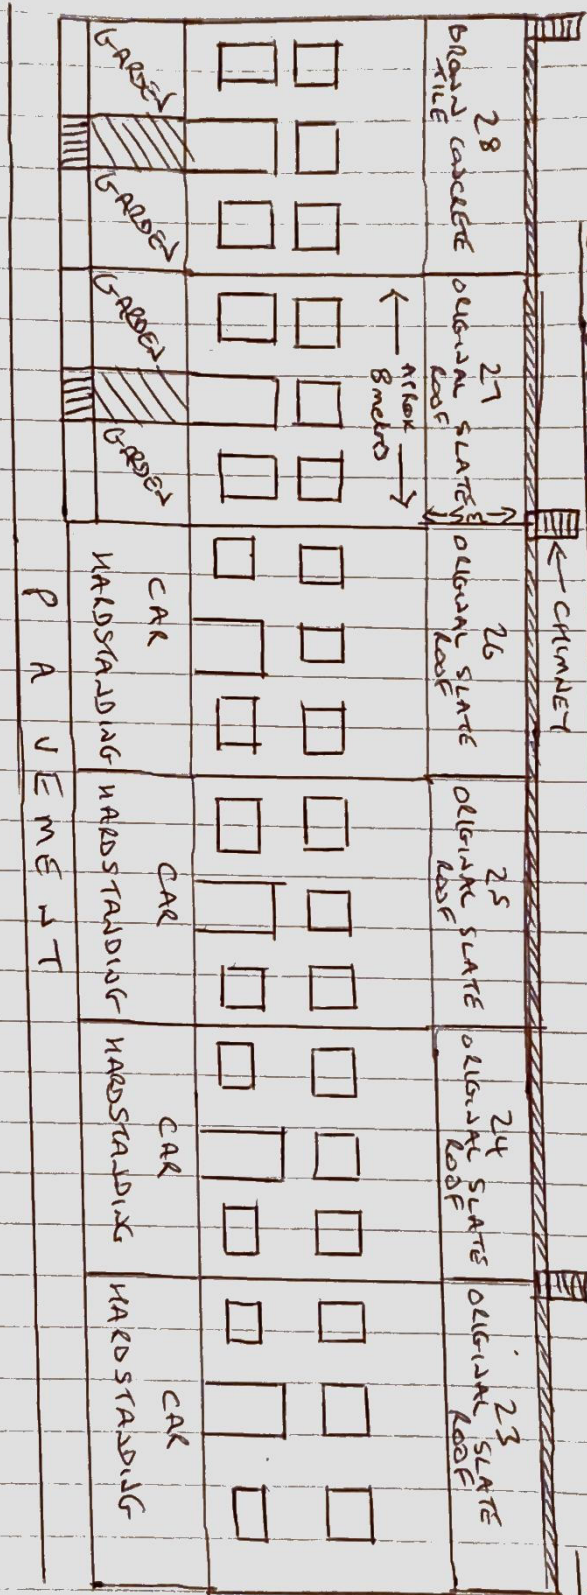

BIRCHGROVE ← ROAD → SKELLEN

- 1 The existing roof will not be altered in any way in its structure/height - the only alteration will be with its covering. Presently it is covered with slate I wish to change this to brown concrete tiles matching the property at no 28.
- 2 The ref is approx 8 metres wide x 5 metres long.
- 3 Presently the ref covering is original black/grey slate - I wish to change this to REDLAND MILL STONEWARE FLAT TILES coloured Tudor Brown.
- 4 The chimney is shared between nos 27 and 26 SLIDING TERRACE - BOTH OWNERS WANT THE CHIMNEY TO BE REMOVED. It is a standard 4 pot chimney which has been previously rendered in smooth covering.
- 5 Please deal with this application urgently as work will commence on Friday 6/10/23

