


SITE BLOCK PLAN & LOCATION PLAN

25 LEWIS ROAD, CRYNANT

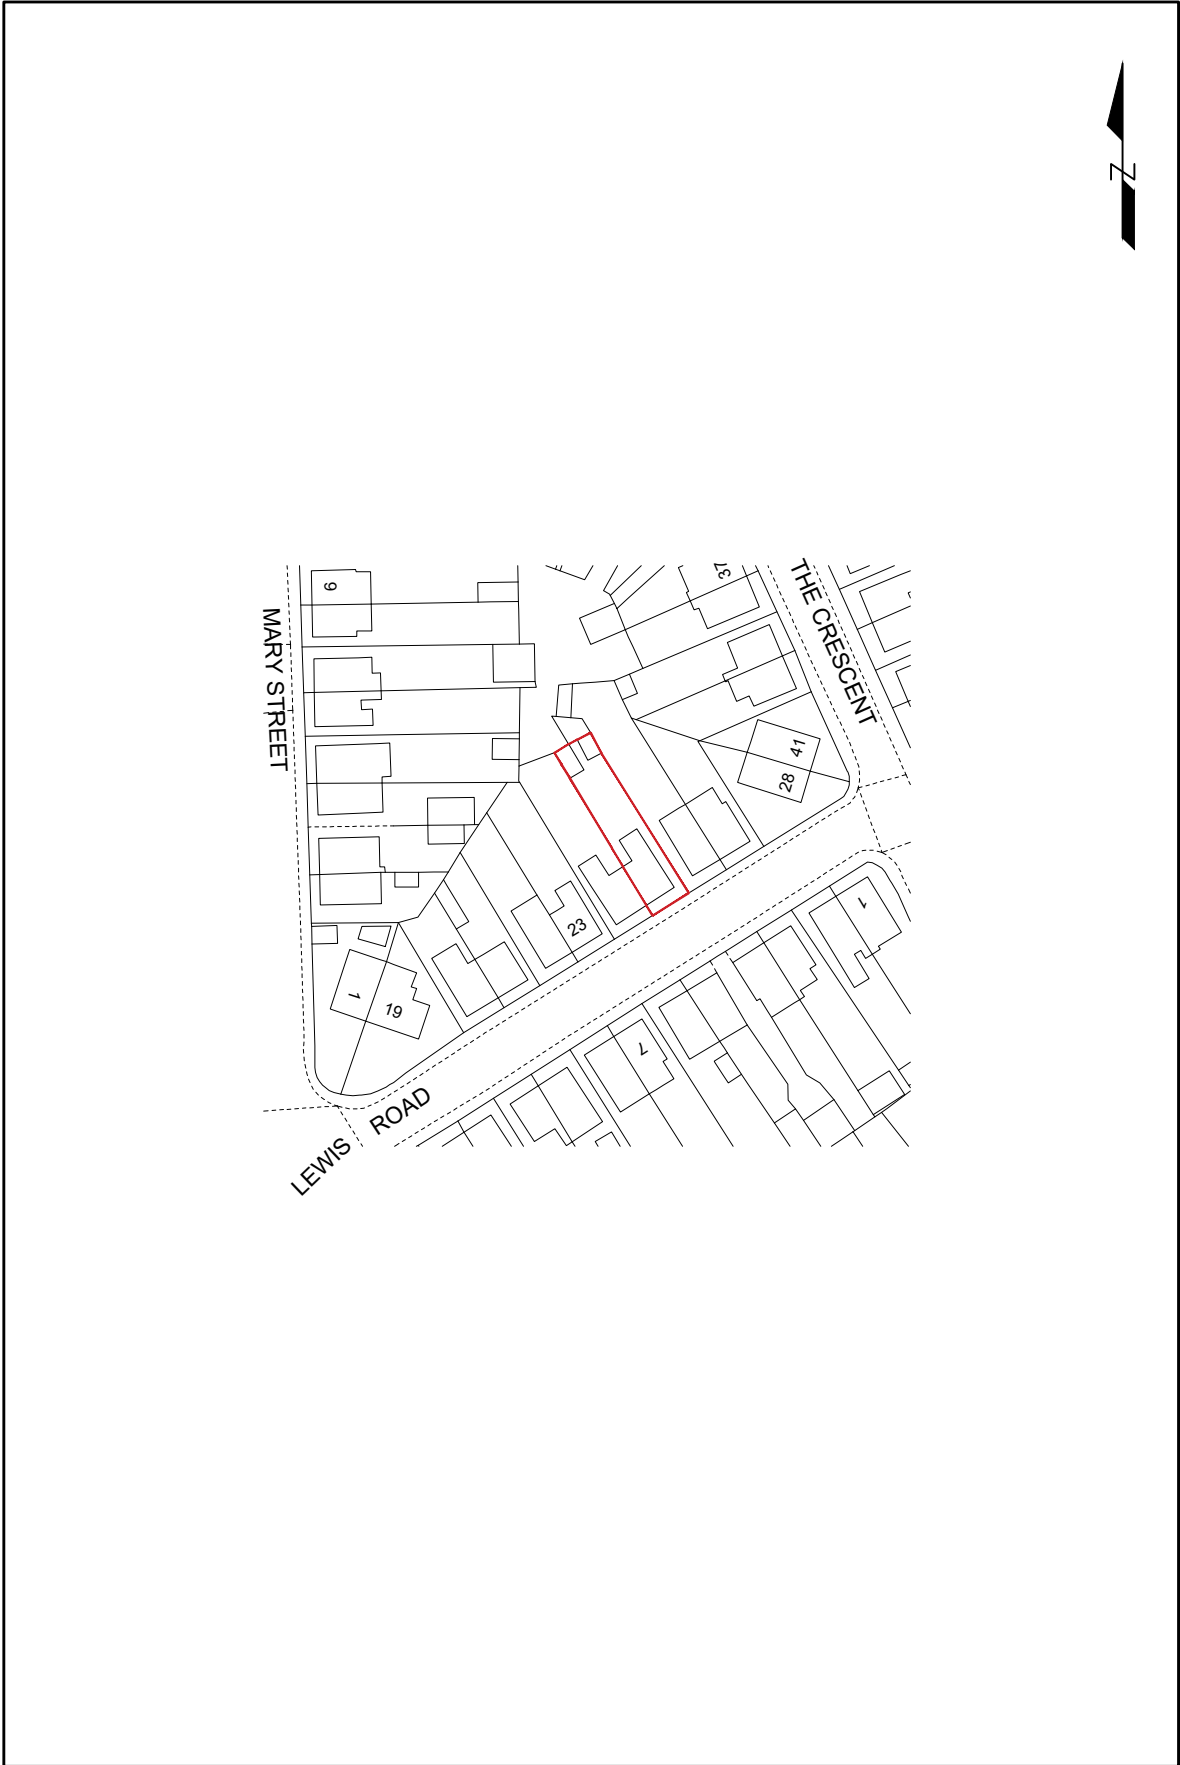

Site Block Plan 1:500



Site Location Plan 1:1250

Notes
This drawing is copyrighted and must not be reproduced or disclosed to third parties without the prior written permission of Slate Architecture.

Do not scale from this drawing. Responsibility will not be accepted by Slate Architecture for errors made by others scaling from the drawing. Use written dimensions only. Contractor to verify all dimensions before commencing work on site.

Slate Architecture is to be notified immediately in writing of any discrepancies. All survey information incorporated within the drawings cannot be guaranteed as accurate unless confirmed by a fixed dimension.

All dimensions are in millimeters unless otherwise noted.

This drawing is to be read in conjunction with all relevant project drawings and specification prepared by Slate Architecture and other relevant consultants, specialists, etc.

CDM notes are provided to assist the contractor in managing residual hazards identified during the design stage. Any such notes do not relieve the contractor of their duties and they must provide a safe system of work based on method statements, risk assessments, etc.

Revision:	Description:	Date:

Drawing Status:

PLANNING

SLATE

architecture

07496 042472

info@slatearchitecture.co.uk

www.slatearchitecture.co.uk

Client:

Mr. & Mrs. Hill

Project Title:

Single-Storey Rear Extension at 25 Lewis Road, Crynant

Drawing Title:

Site Block Plan & Site Location Plan

Scale:	Date:
1:500 & 1:1250 @ A3	October 2023

Job No:	Drawing No:	Rev:
507	04	-

© Slate Architecture