


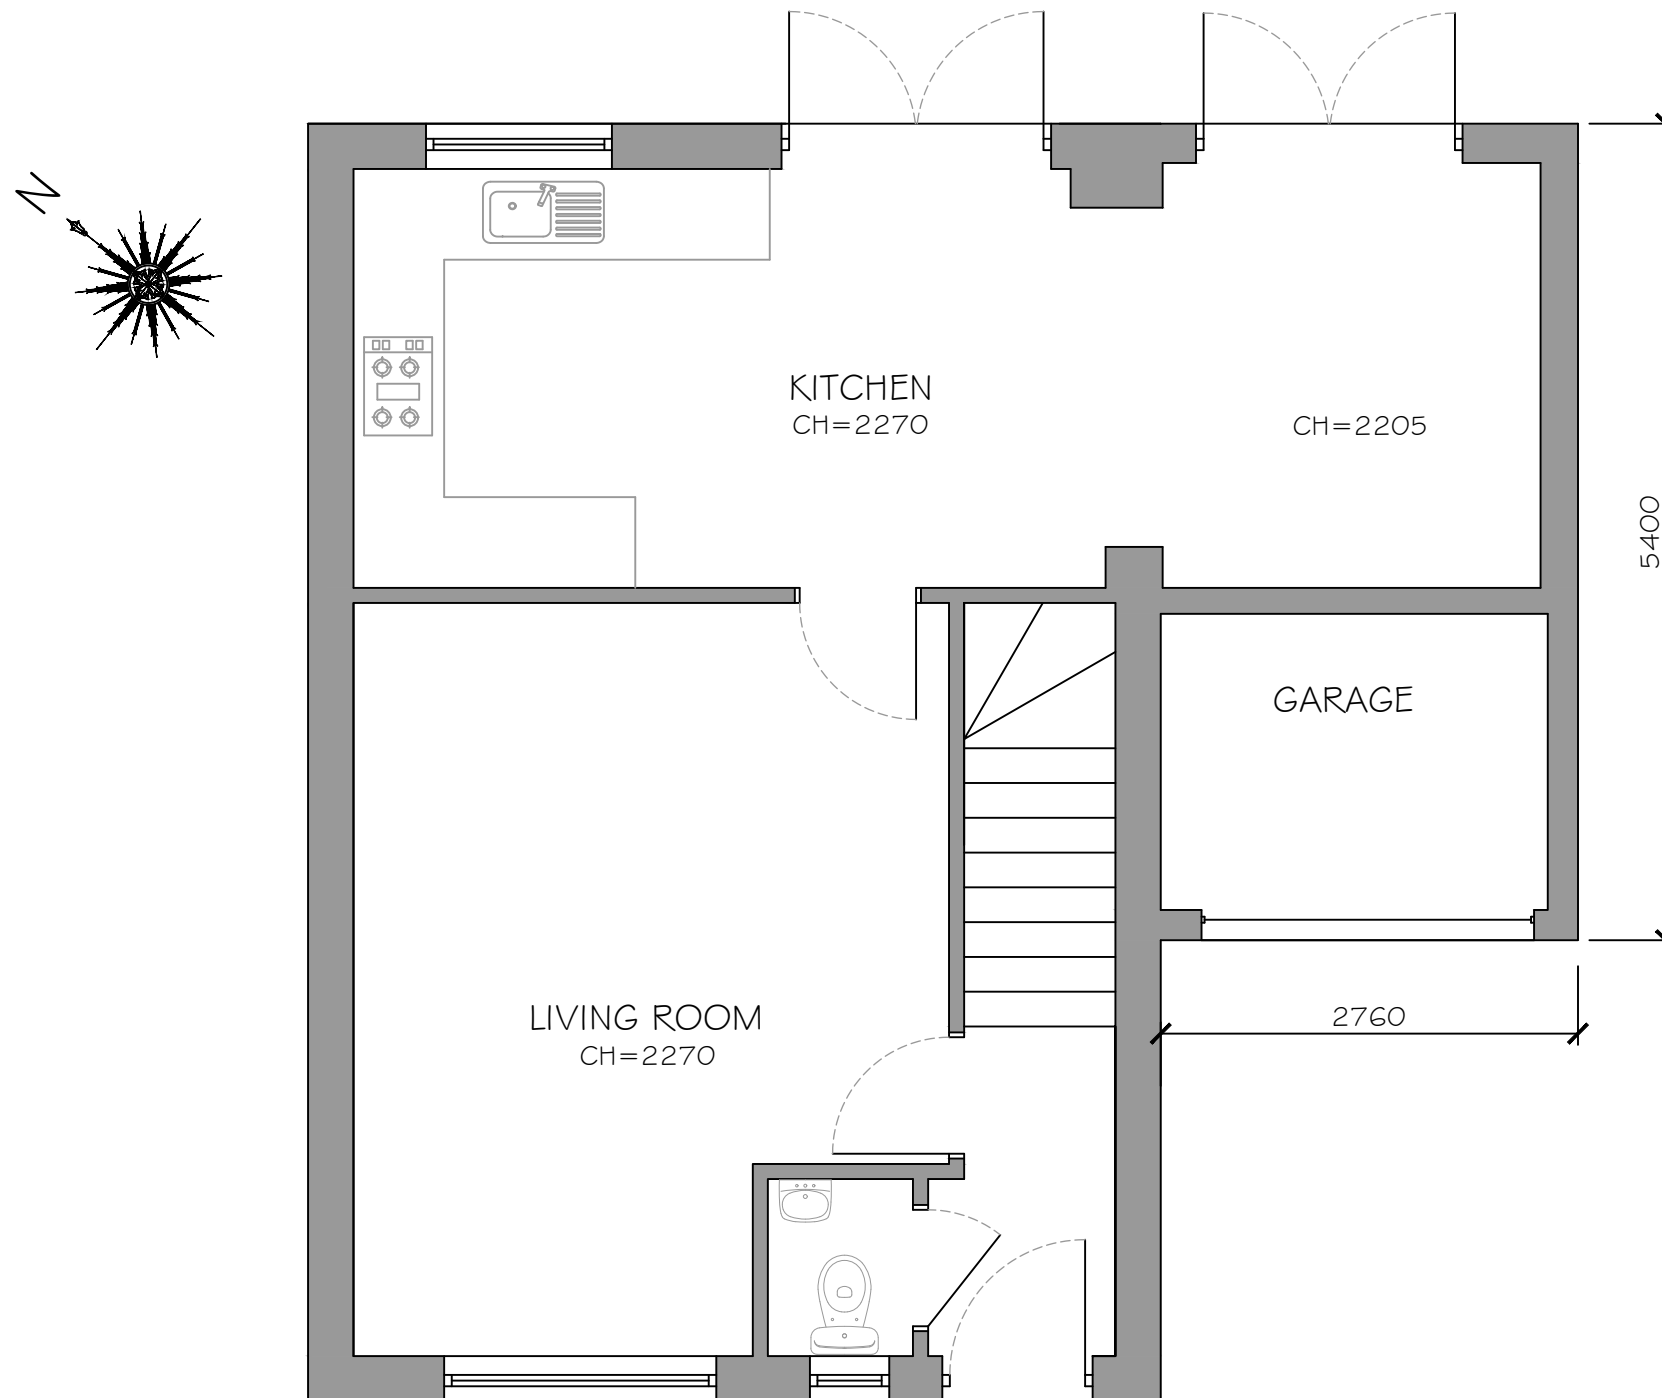

## EXISTING GROUND FLOOR PLAN

1 : 50