


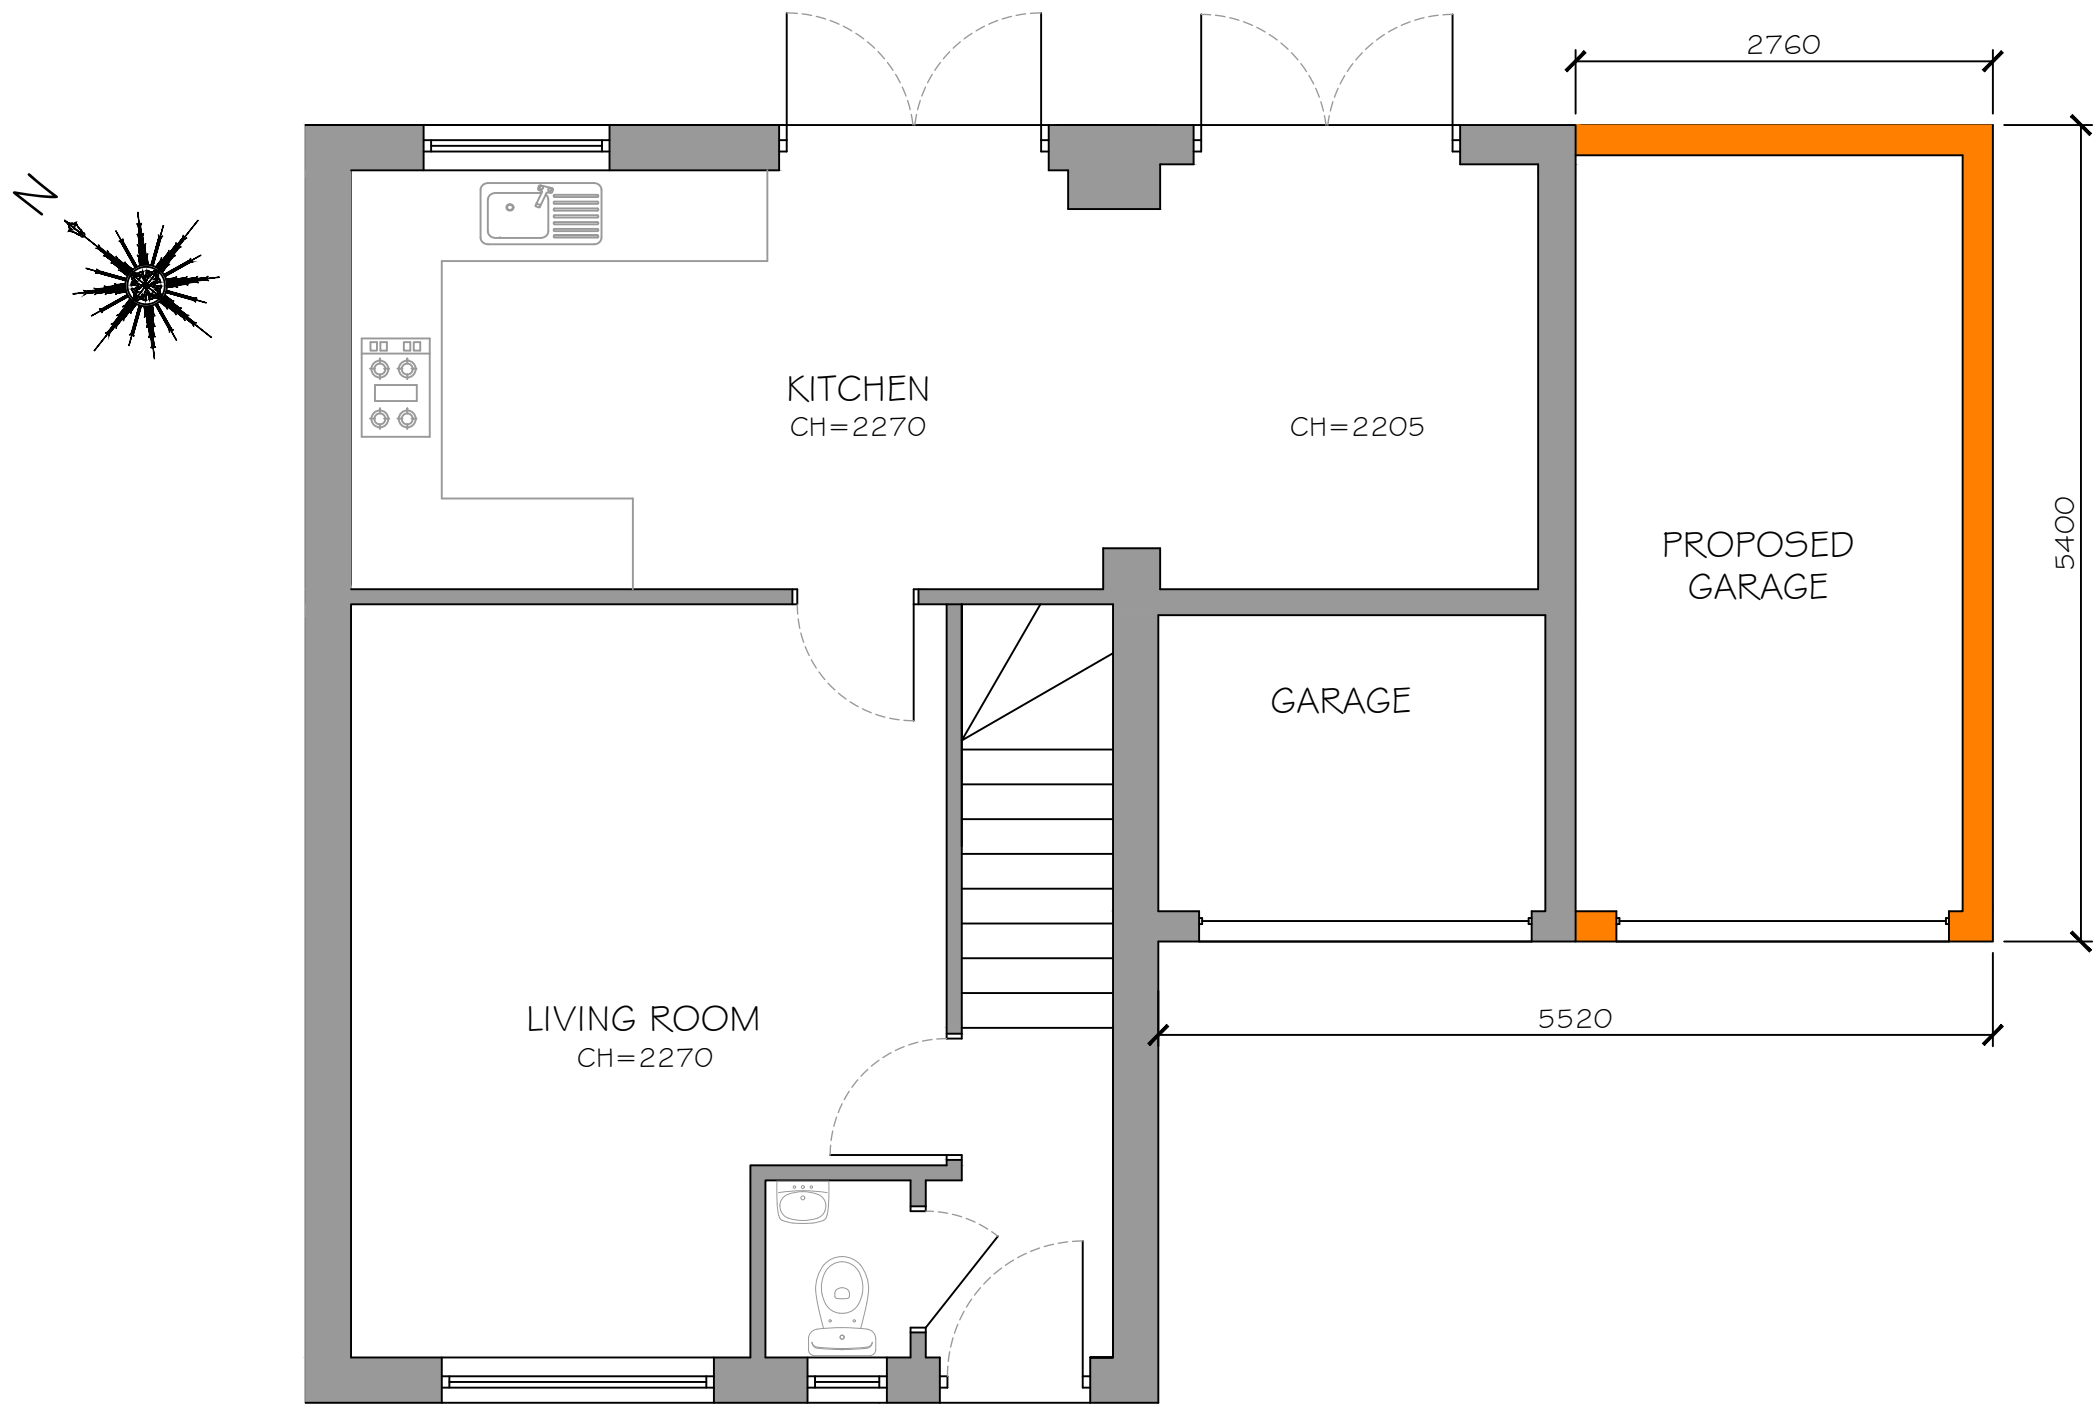

PROPOSED GROUND FLOOR PLAN

1 : 50