


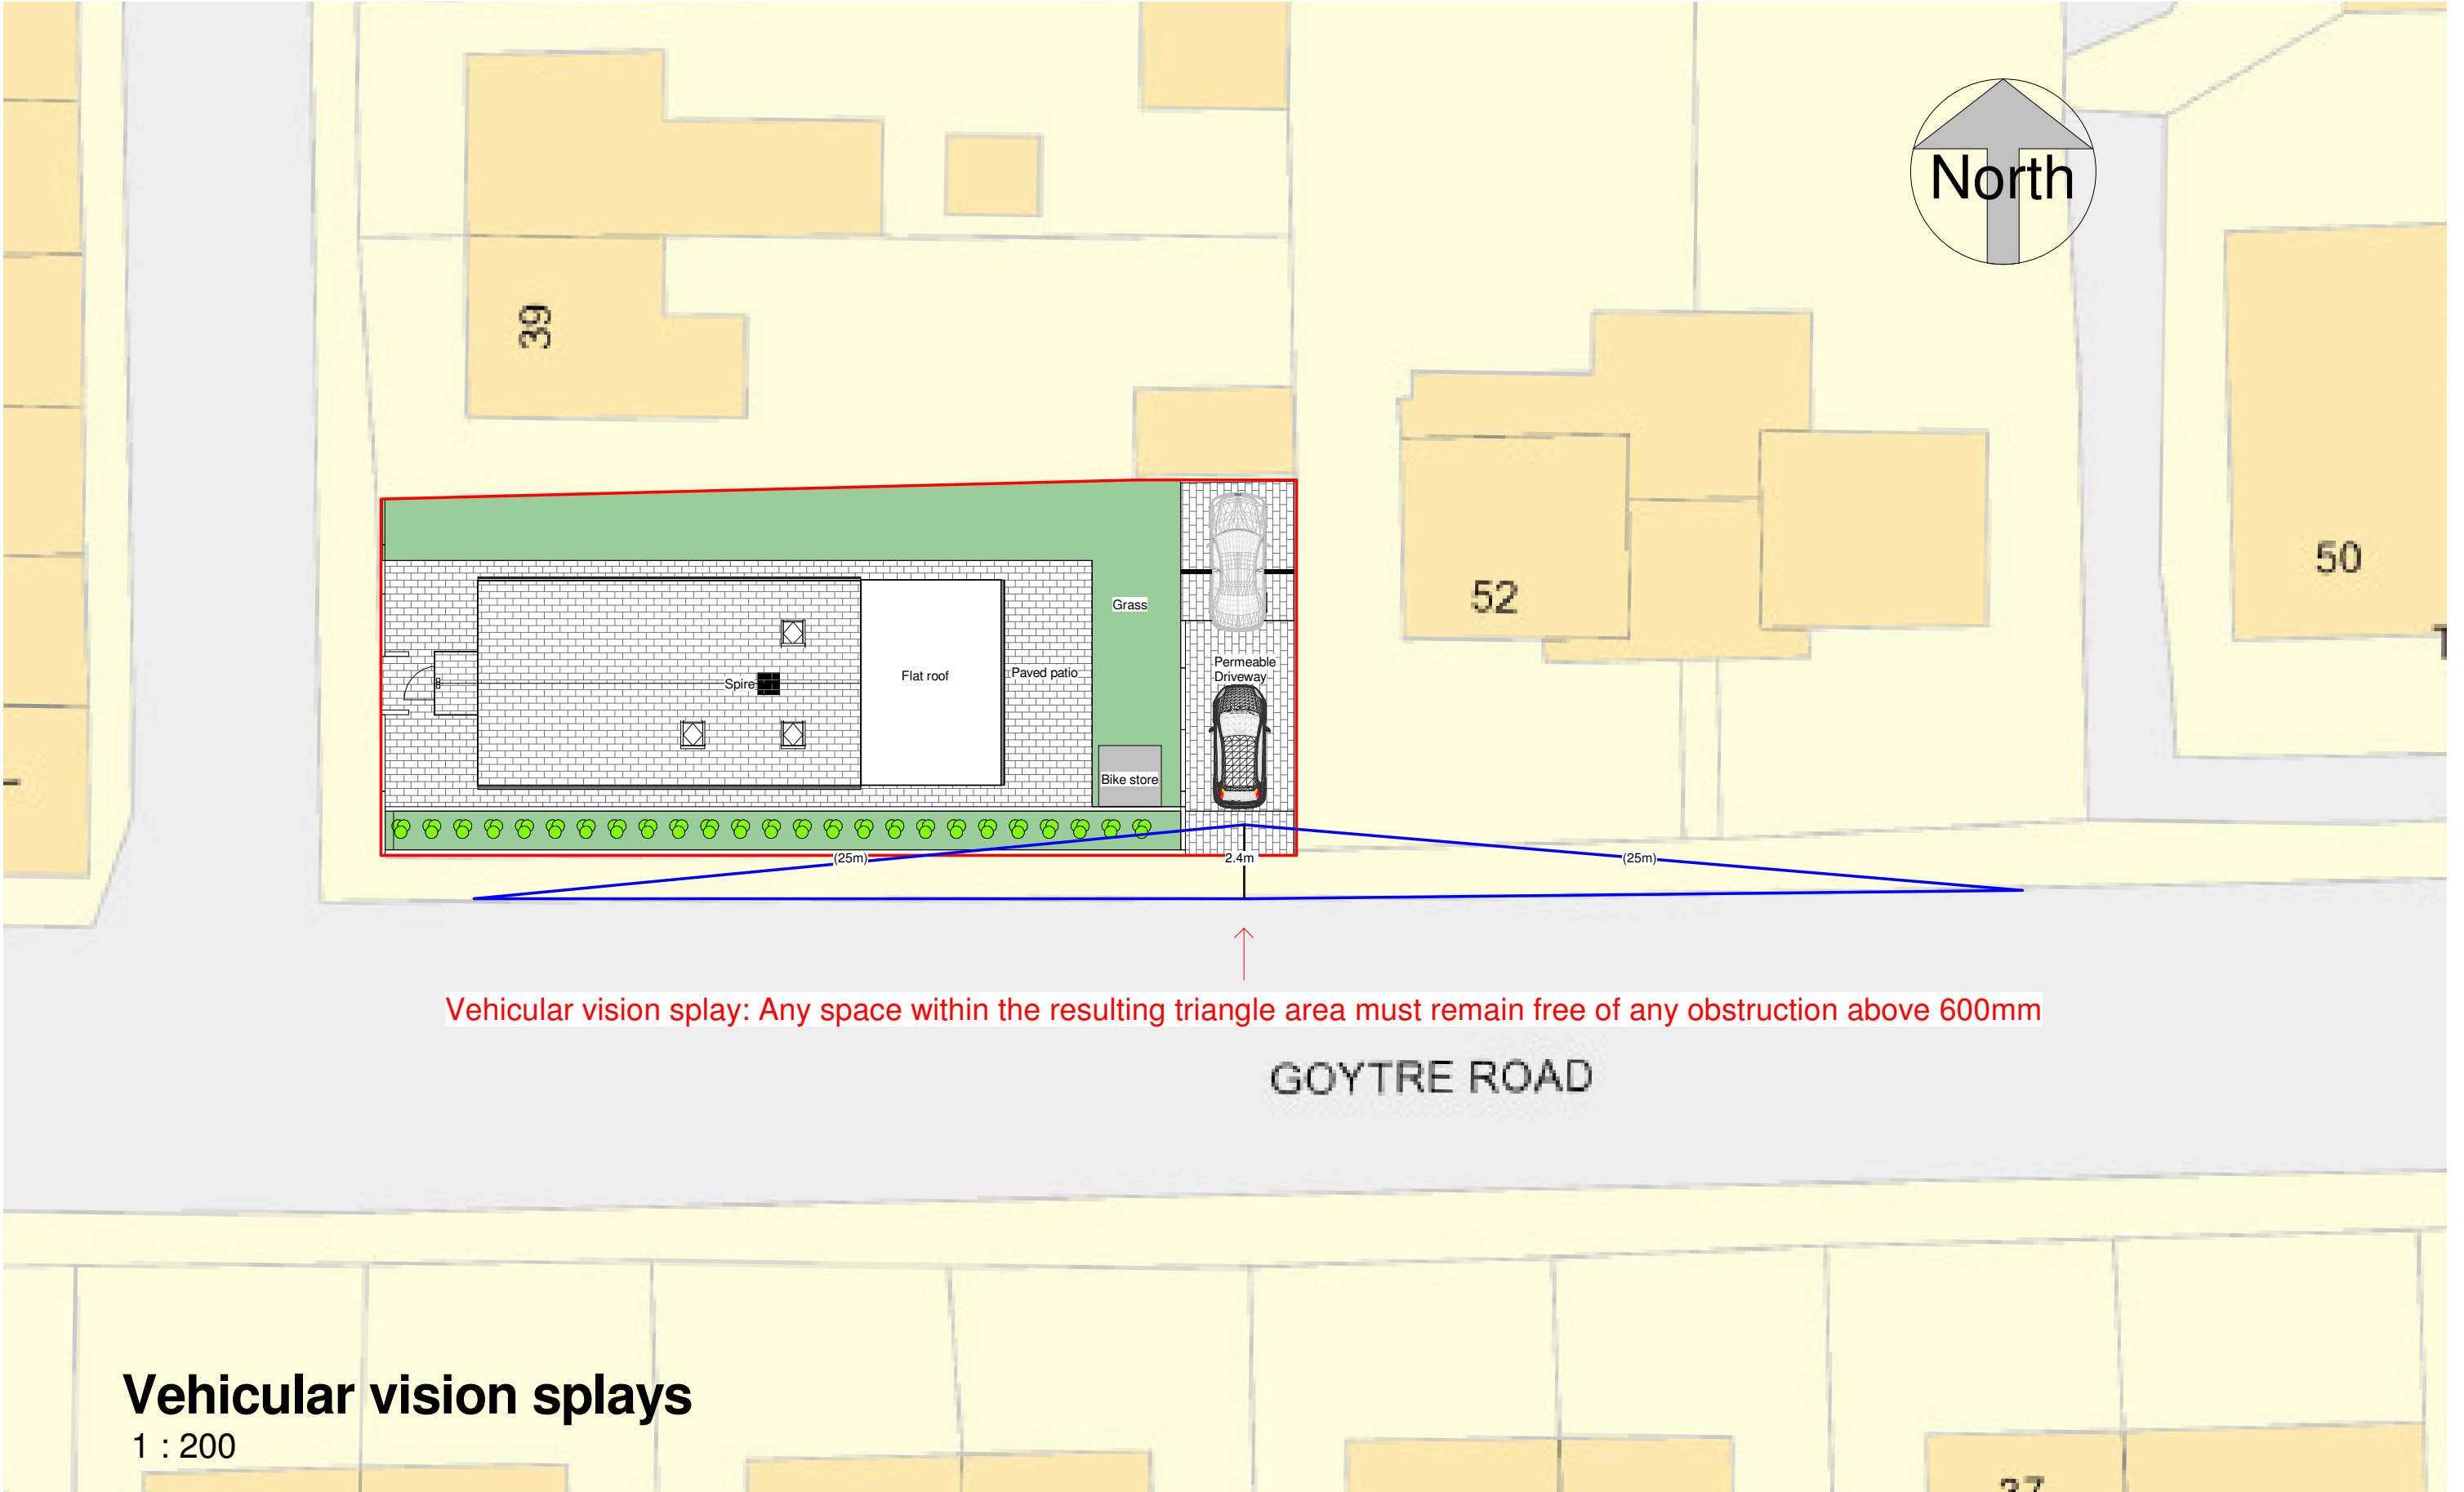

Vehicular vision splays
1 : 200

	No.	Description	Date	 www.ccs-solutions.co.uk				PROJECT Former St Peter's Church		CLIENT Mr Mark Jones		
										Date 14/07/2023	Project number 20012023	Scale (@ A3) 1 : 200
				CODE	STATUS	SUITABILITY DESCRIPTION	PURPOSE OF ISSUE	SHEET Vehicular vision splay	Drawn by CCS	DRAWING NUMBER		REV
									Checked by Client	A310		