
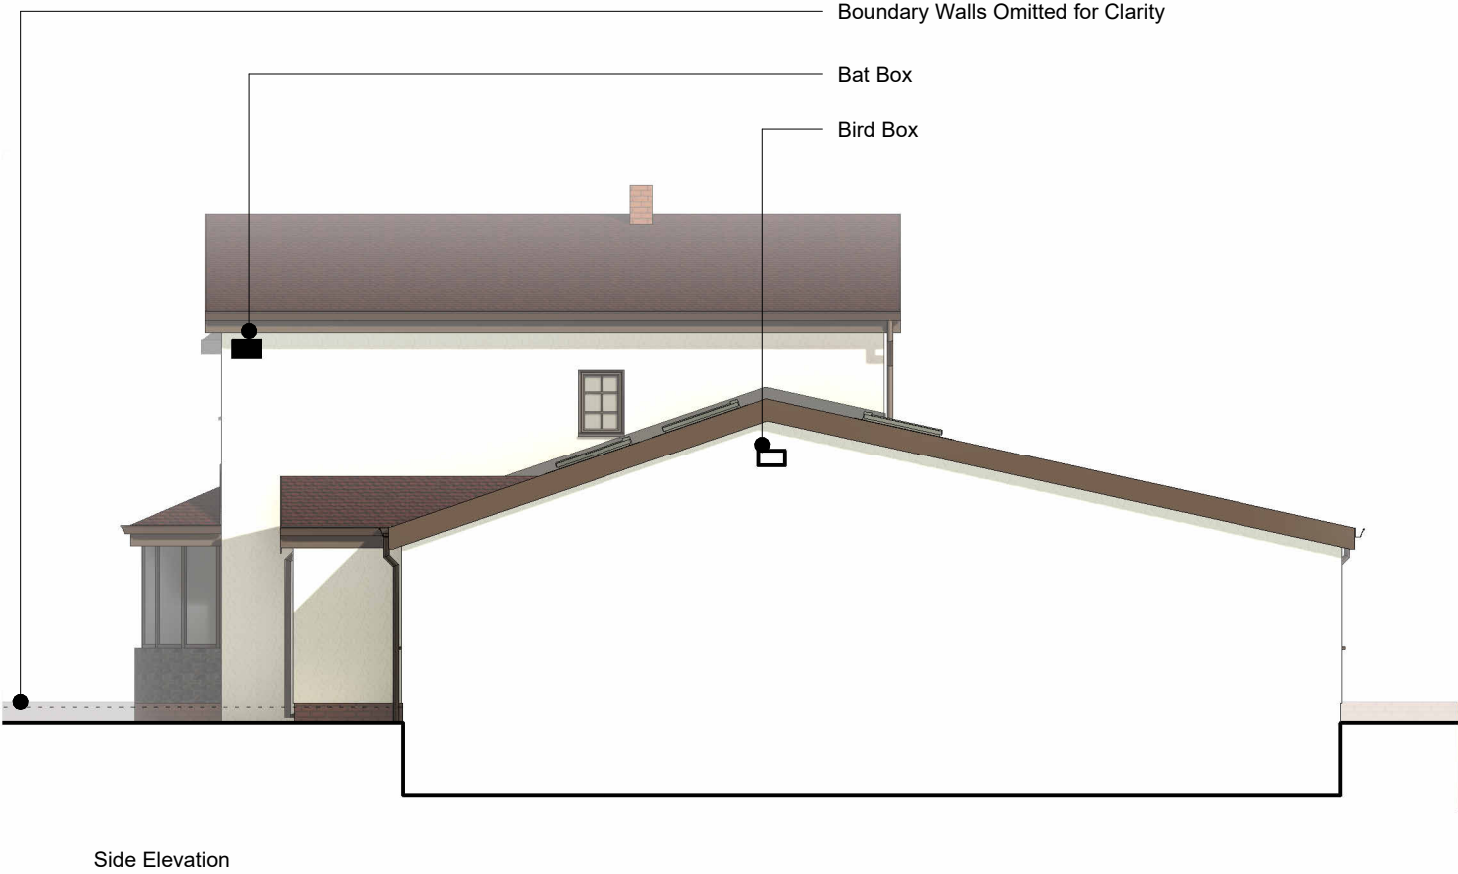


Note: Bird box (e.g. Woodstone Salamanca) and Bat box (e.g. Vivara Pro Beaumaris Woodstone) indicatively shown; Guidance on placement from the RSPB. Woodstone (or woodcrete) Bird and Bat boxes to be installed within 1 month of first beneficial occupation of the extension.

Proposed location for bat box; min. 5m from ground. Guidance from The RSPB

Proposed location for bird box; min. 2-4m above from ground. Guidance from The RSPB

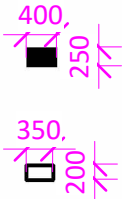

darkin
architects

drawing on
experience

www.darkinarchitects.com

CARDIFF 02922 744 005
LLANELLI 01554 778 730
NEATH 01639 505 566

info@darkinarchitects.com

RIBA



Chartered Practice

THIS DRAWING IS THE COPYRIGHT OF DARKIN ARCHITECTS AND MAY NOT BE COPIED, ALTERED OR REPRODUCED IN ANY FORM OR PASSED TO A THIRD PARTY WITHOUT THEIR CONSENT. DIMENSIONS MUST BE CHECKED AND VERIFIED ON SITE AND ANY DISCREPANCIES SHOULD BE REPORTED TO THE ARCHITECT. THIS DRAWING MUST NOT BE SCALED AND SHOULD BE READ IN CONJUNCTION WITH ALL OTHER CONSULTANT'S DRAWINGS. IF IN DOUBT ASK FOR CONFIRMATION.

No.	Description	By	Date
B	Roof Pitch Amended	DKC	04.08.23
C	Patio Doors Added	DKC	15.08.23
D	Layout Amended	DKC	21.08.23
E	Reverted back to previous design	DKC	31.08.23
F	Drawing Renamed	DKC	05.10.23

CLIENT

Gareth Carsley

PROJECT

Extension

PROJECT ADDRESS

56 Bryn Catwg
Cadoxton, Neath
SA10 8BG

DRAWING TITLE

Proposed Elevations

DRAWN BY	CHECKED BY	© Copyright
DKC	TOM	Darkin Architects 2023
PROJECT REF	SCALE	PAPER SIZE
RH557	1 : 100	A3
DRAWING	REVISION	DATE
303	F	05/07/23