




PLAN VIEW

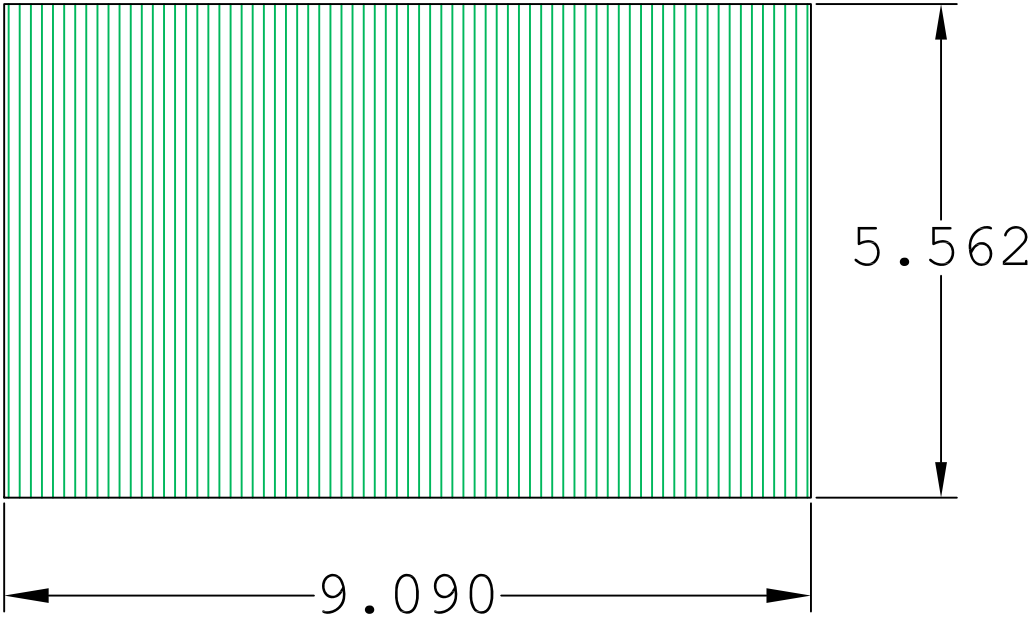


END ELEVATIONS

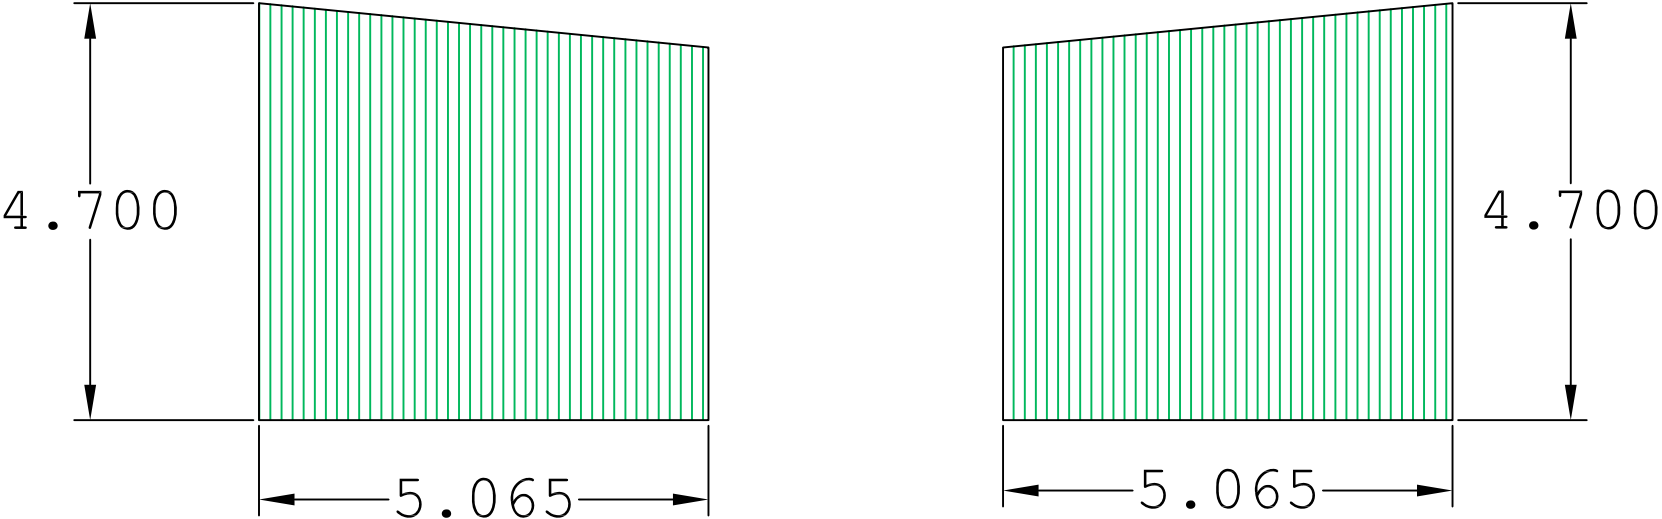

SOUTH WESTERN ELEVATION

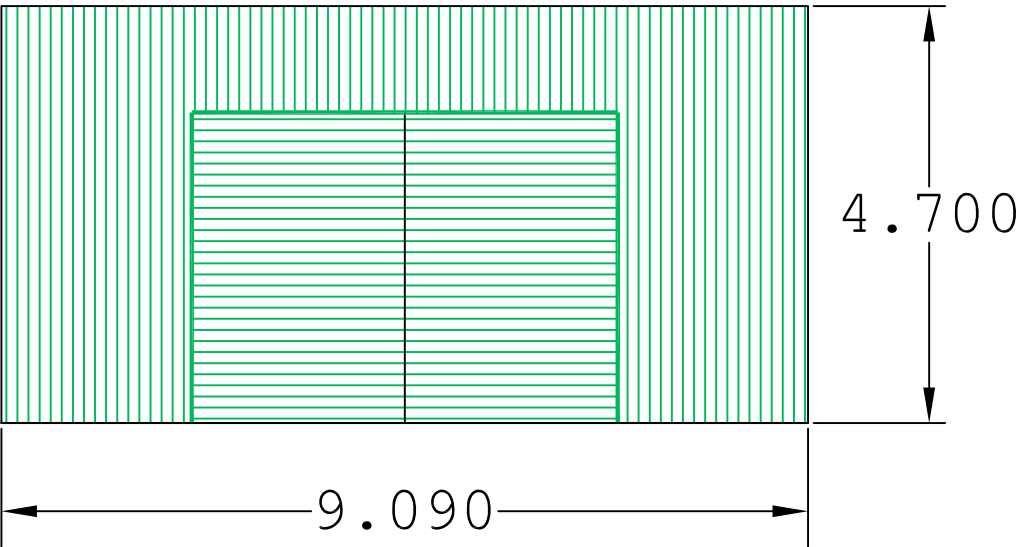

NORTH EASTERN ELEVATION

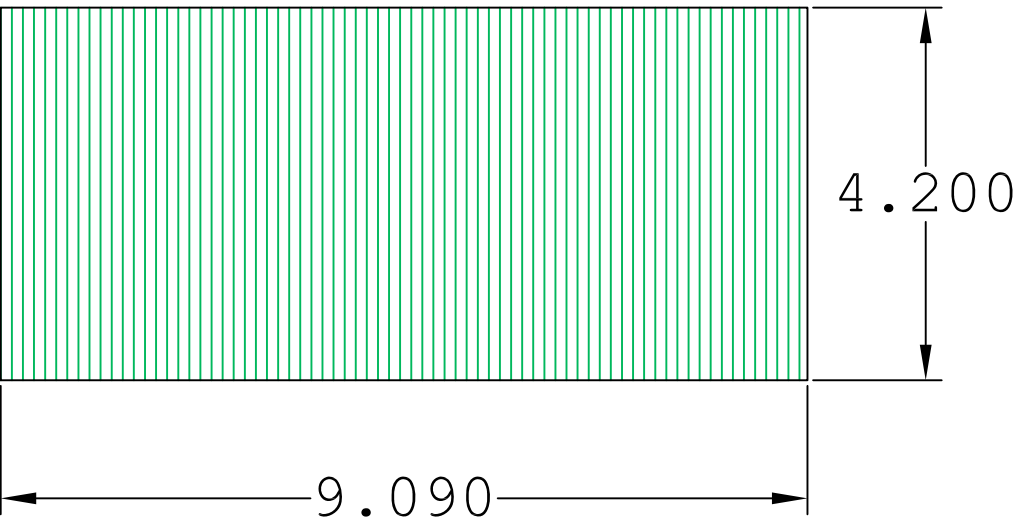

PROPOSED NEW COMPRESSOR SHED - SUBJECT OF APPLICATION					
HEIGHT M	4.7	WIDTH M	5.562	LENGTH M	9.09
FLOOR AREA M²	50.56				
STANCHIONS		100mm X180mm AT 19KG/M			
RAFTERS		100mm X180mm AT 19KG/M			
CLADDING		0.7 mm 1000/32 PLASTIC COATED BOX PROFILE			
CLADDING COLOUR		JUNIPER GREEN			
FOUNDATION DETAIL	BUILDING CONSTRUCTED ON PRE-EXISTING AND REENFORCED CONCRETE BASE				

ENERGYBUILD
ABERPERGWM COLLIERY

DETAILS OF PROPOSED NEW
COMPRESSOR SHED

OCTOBER 2023

DO NOT SCALE