



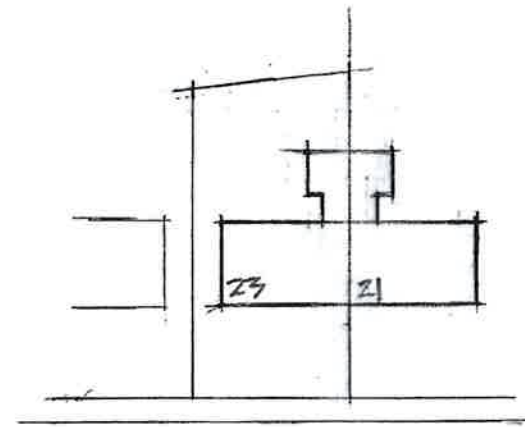


WESTERN AVENUE

EXISTING

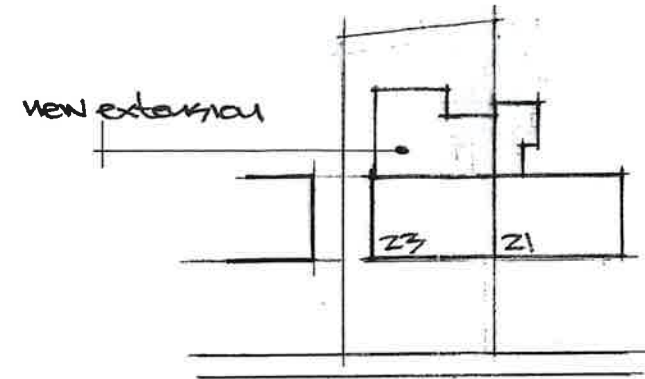

WESTERN AVENUE

PROPOSED

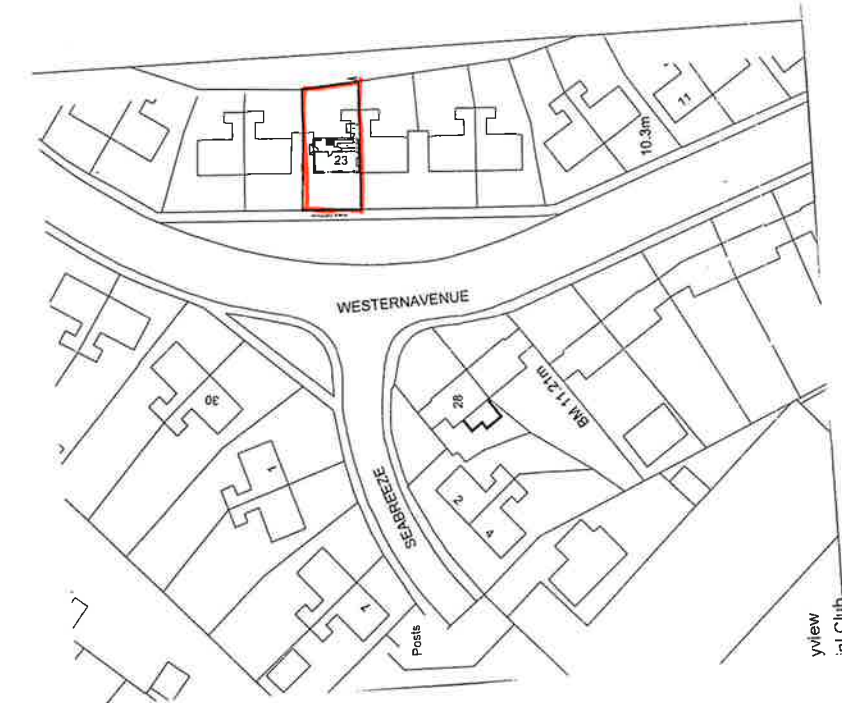

LOCATION PLAN

SCALE 1:1250

Fine Line Architectural Services Ltd. 30 Pond Mawr Garth Maesteg Bridgend CF34 0SX Tel: 01656 732042 Email: fineline248@gmail.com		<i>Client</i>	
		Mrs K Hill	
		<i>Project</i>	
		23 Western Avenue, Sandfields, Port Talbot.	
		<i>Drawing Title</i>	
		Existing/Proposed Block Plan, Location Plan.	
		<i>Date</i>	<i>Scale</i>
		October 2023	1:500, 1:1250
		<i>Drawing No.</i>	
		23 Western Avenue / WD / 07	