


Design risk assessments are carried out throughout the design stage of this project in accordance with company procedures and manuals. Where reasonably possible all areas of risk applicable to design and end use of the construction have been identified and then eliminated, mitigated or recorded as a residual risk. Note that general risks of which a competent designer or contractor should be aware are not included. This drawing is to be read in conjunction with the Pre-construction Information and all related documents prepared in accordance with the current Construction (Design and Management) Regulations 2015 and all applicable Health and Safety legislation as currently amended.

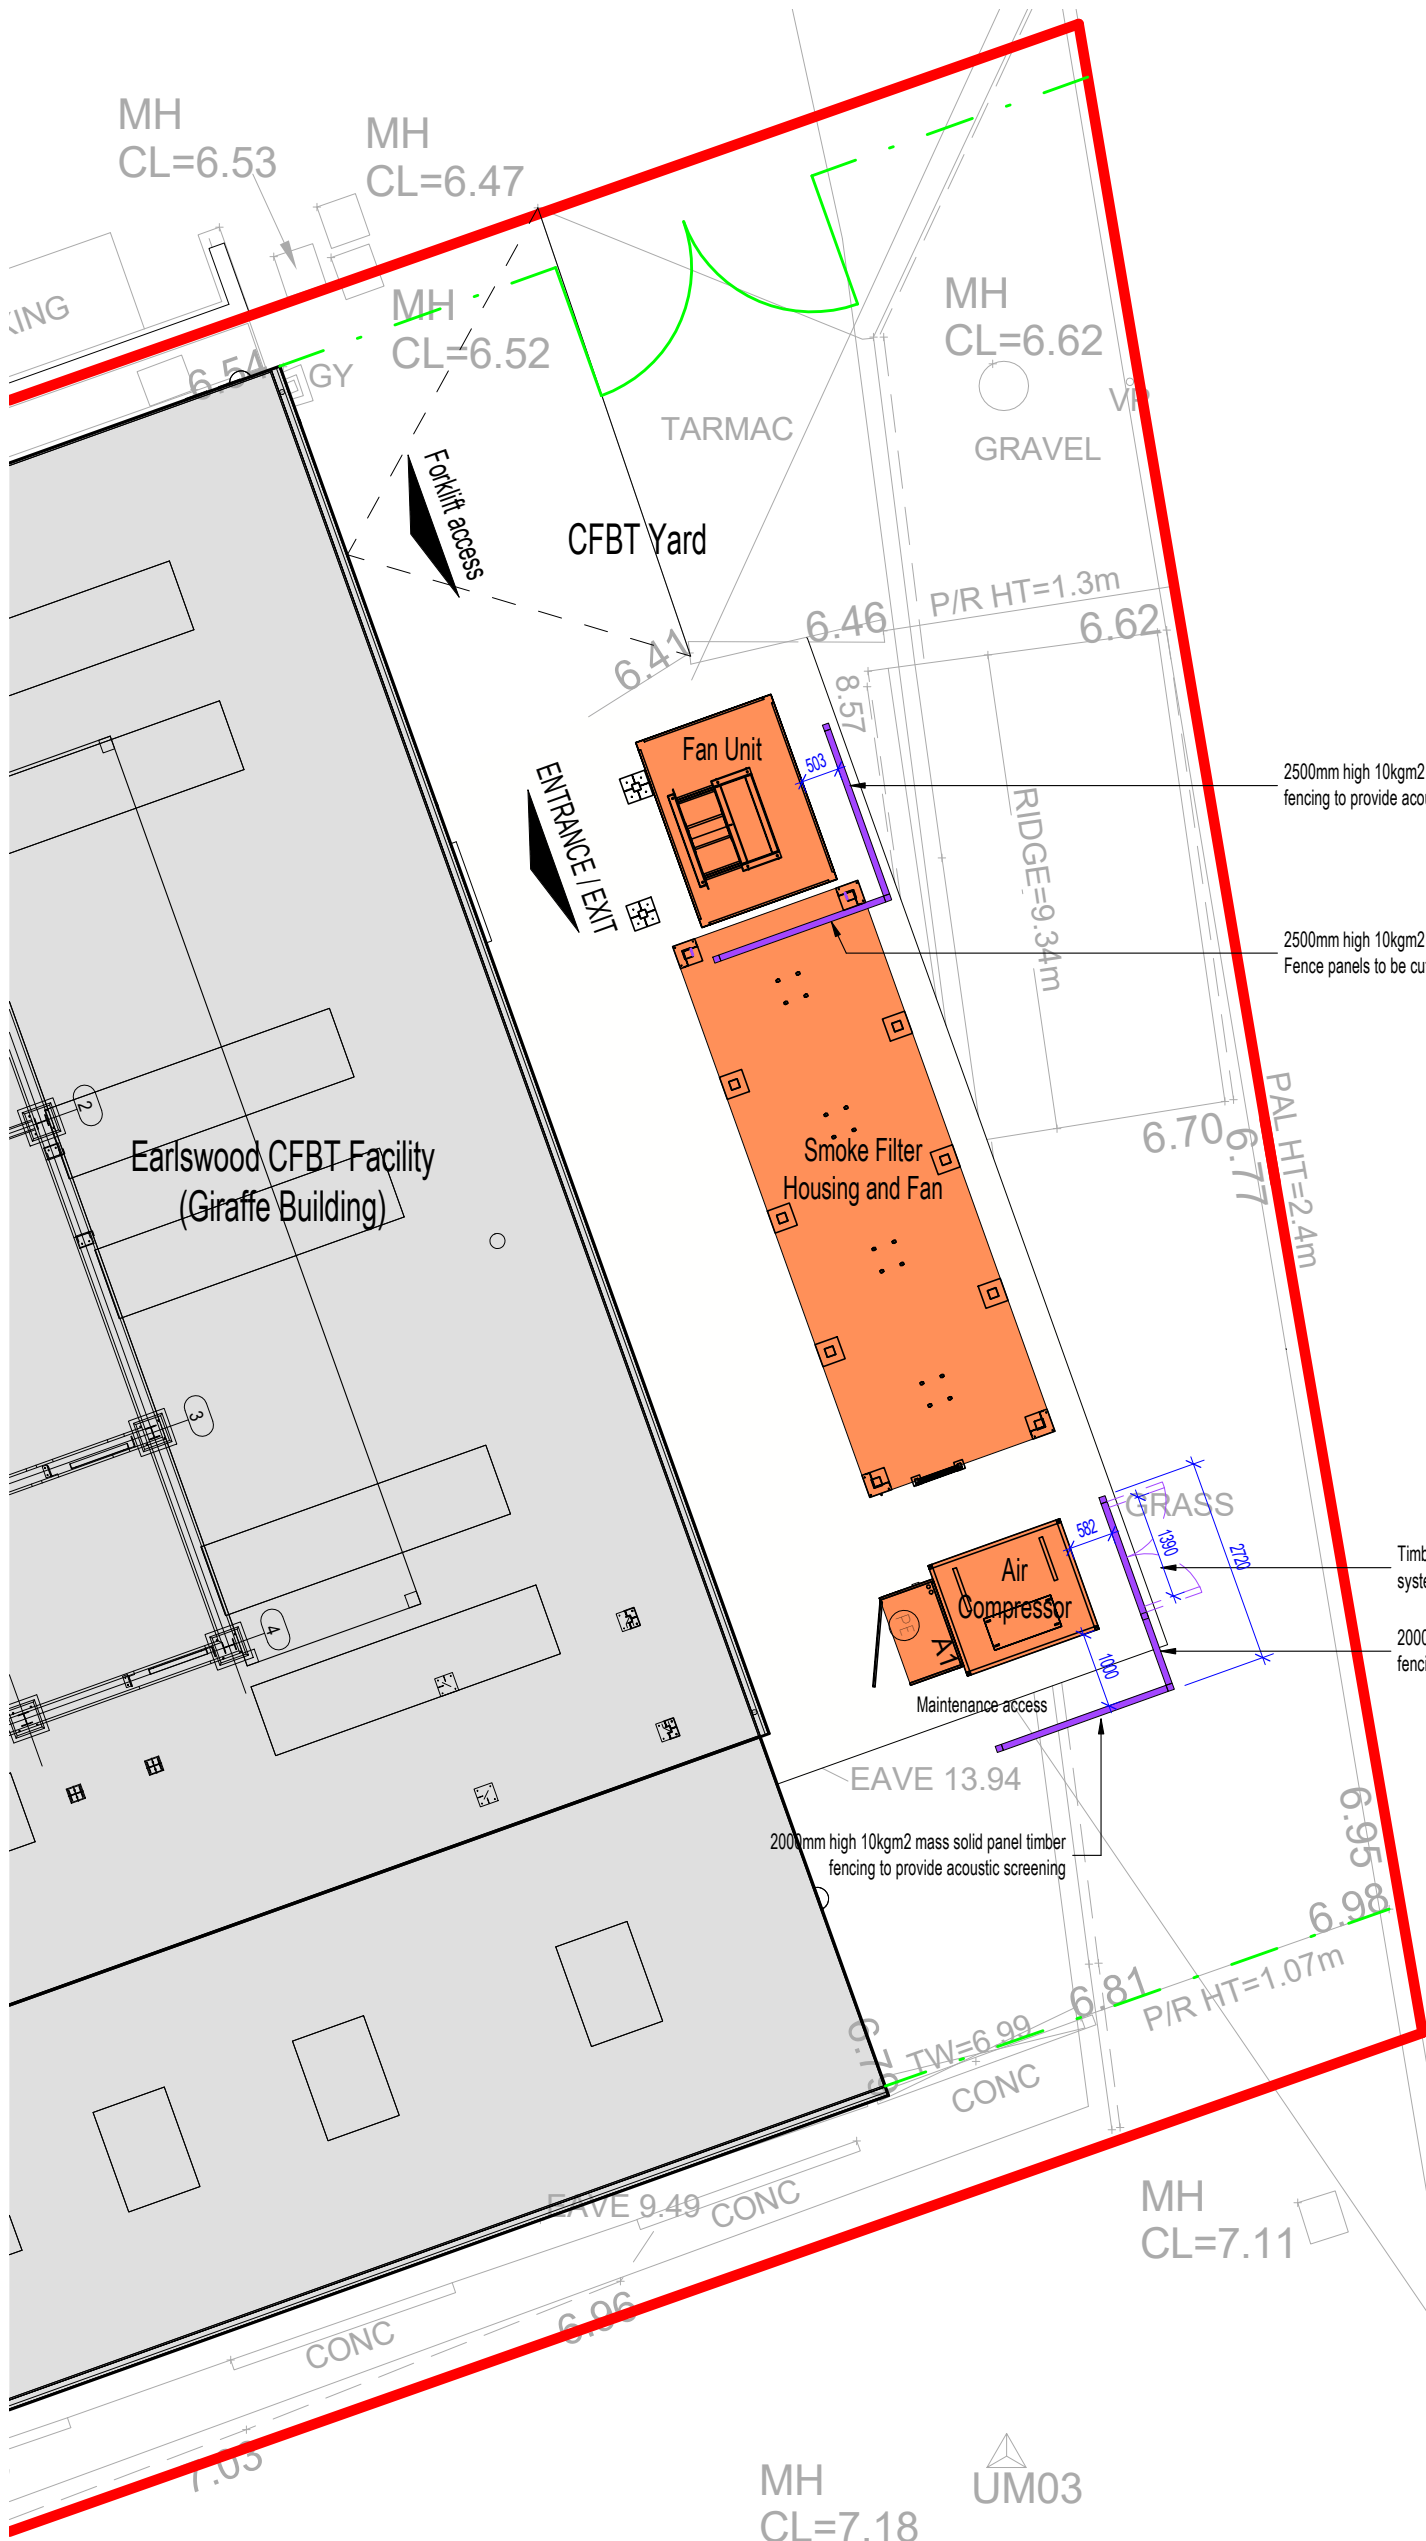

2500mm high 10kgm2 mass solid panel timber fencing to provide acoustic screening

2500mm high 10kgm2 mass solid panel timber fencing to provide acoustic screening
Fence panels to be cut around Smoke Filter bracing steelwork as required

Timber access gate as part of acoustic fence system to provide maintenance access

2000mm high 10kgm2 mass solid panel timber fencing to provide acoustic screening

2000mm high 10kgm2 mass solid panel timber fencing to provide acoustic screening

C0	Fence type amended RE CE CE	04/10/2023
P0	Issued for approval RE CE CE	12/06/2023
REV	DESCRIPTION DRAWN BY CHECKED BY APPROVED BY	DATE
RIBA PLAN OF WORK 2013 WORKSTAGE LEVEL OF MODEL DEFINITION (LoD)		
Stage 5 - Manufacturing & Construction LoD 3 - Approximate Model		
PURPOSE OF ISSUE - SUITABLE FOR ... BS1192 STATUS		
Information Status S2 - Information		



lawray architects

CARDIFF 029 2052 8140
LONDON 0207 138 3560
WREXHAM 01978 357 887
www.lawray.co.uk

CLIENT
Mid & West Wales Fire Service

PROJECT TITLE
Earlswood CFBT Facility

DRAWING TITLE
Proposed Acoustic Screening

PROJECT No 19655 SCALE @ A3 1:100

DRAWING No	1192: Project - Originator - Volume - Level - Type - Role - Number	REVISION
BS1192:2007	19650: Project - Originator - Functional - Spatial - Form - Discipline - Number	
A2:2016) & BS EN ISO 19650	Breakdown Breakdown	
EFT-LAW-X-X-DR- A-210014 C0		

DO NOT SCALE Any discrepancy or query concerning this drawing should be referred to the Architect
Copyright © LAWRAY LIMITED
Registered Office: Greenmeadow Springs, 1 Cae Gwydd, Tongwynlais, CARDIFF CF15 7AB
Reg. Co. No. 2724178, VAT Reg. No. 134 2146 06